



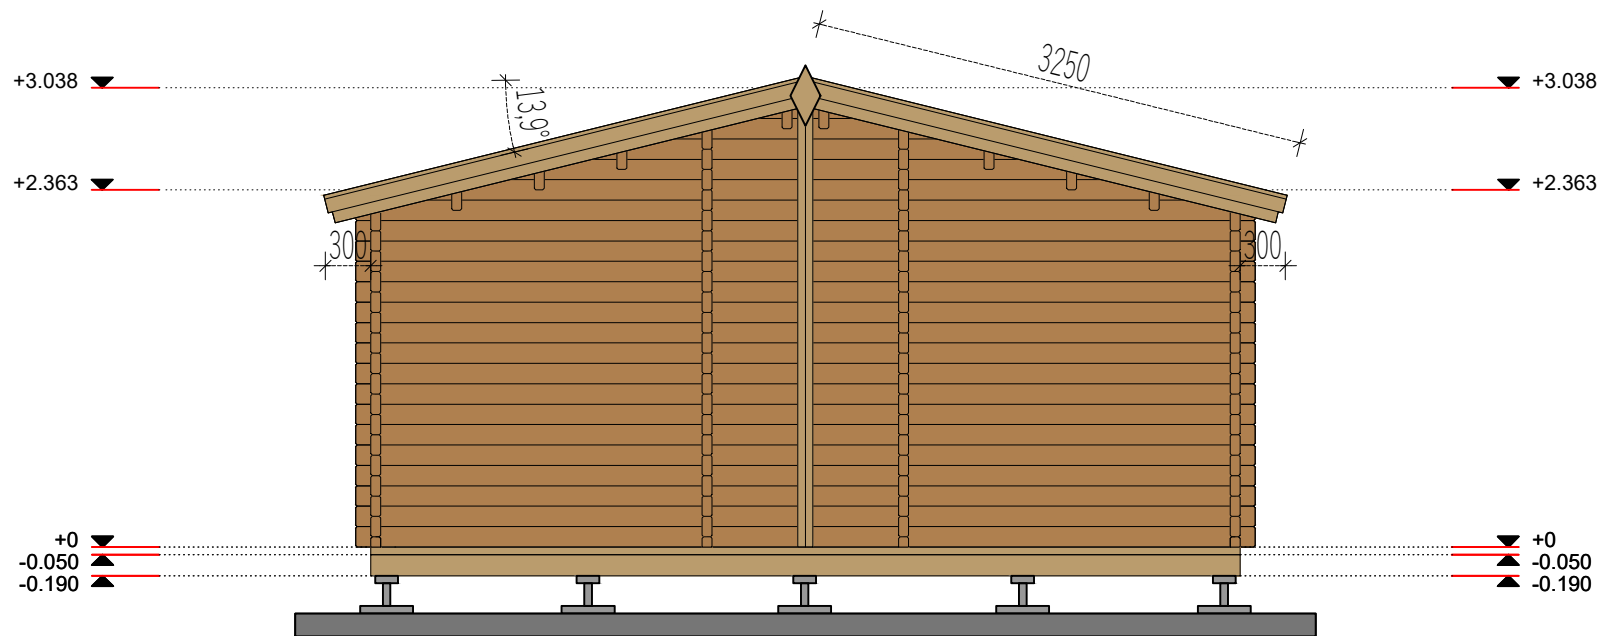

Rear Elevation East.

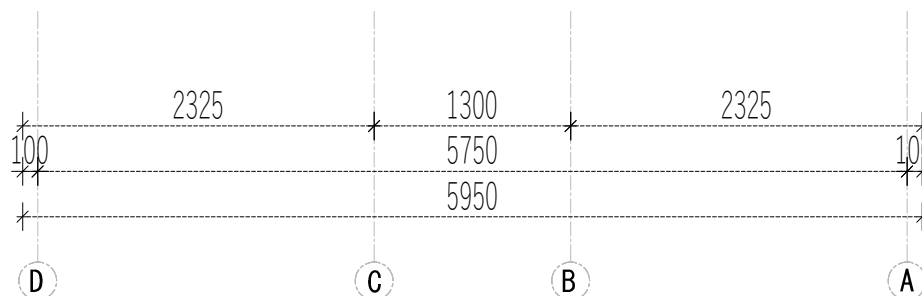

	Project Nr.				Interior area	91.25m²	Wall thickness		66	D.M.	Paper size / scale		A4 / 1:50	
	138455	Sheet Five			Built - up area	108.10m²	Built height	min	2363	1 cm - 0.50 meter 01.00 m2.00 m3.00 m 2 cm4 cm6 cm				
	2023 10 04	Name	Date		Roof angle	13.90°		max	3038					
					Roof area	127.50m²		▲	675					
					Description		FACADE D-A							