


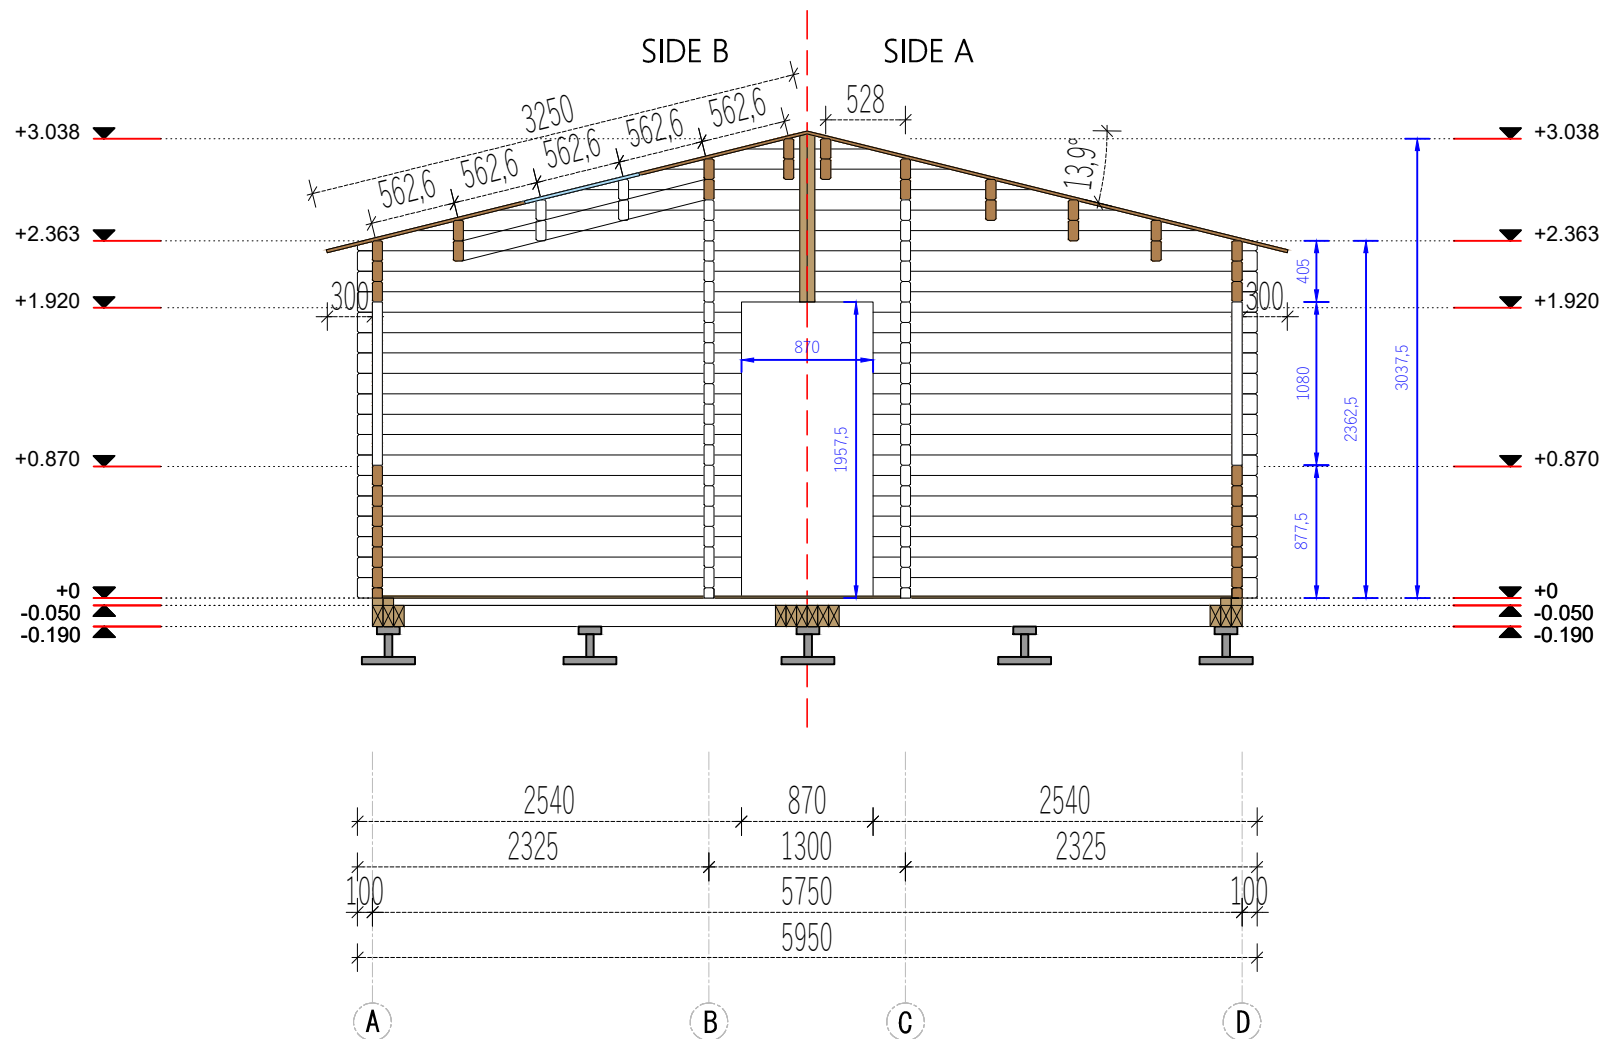

Section



Project Nr.				Interior area	91.25m²	Wall thickness	66	D.M.	Paper size / scale	A4 / 1:50
138455	Sheet Six			Built - up area	108.10m²	Built height	min	2363	1 cm - 0.50 meter 01.00 m2.00 m3.00 m 2 cm4 cm6 cm	
2023 10 04	Name	Date		Roof angle	13.90°		max	3038		
				Roof area	127.50m²		▲	675		
				Description		SECTION A-A				