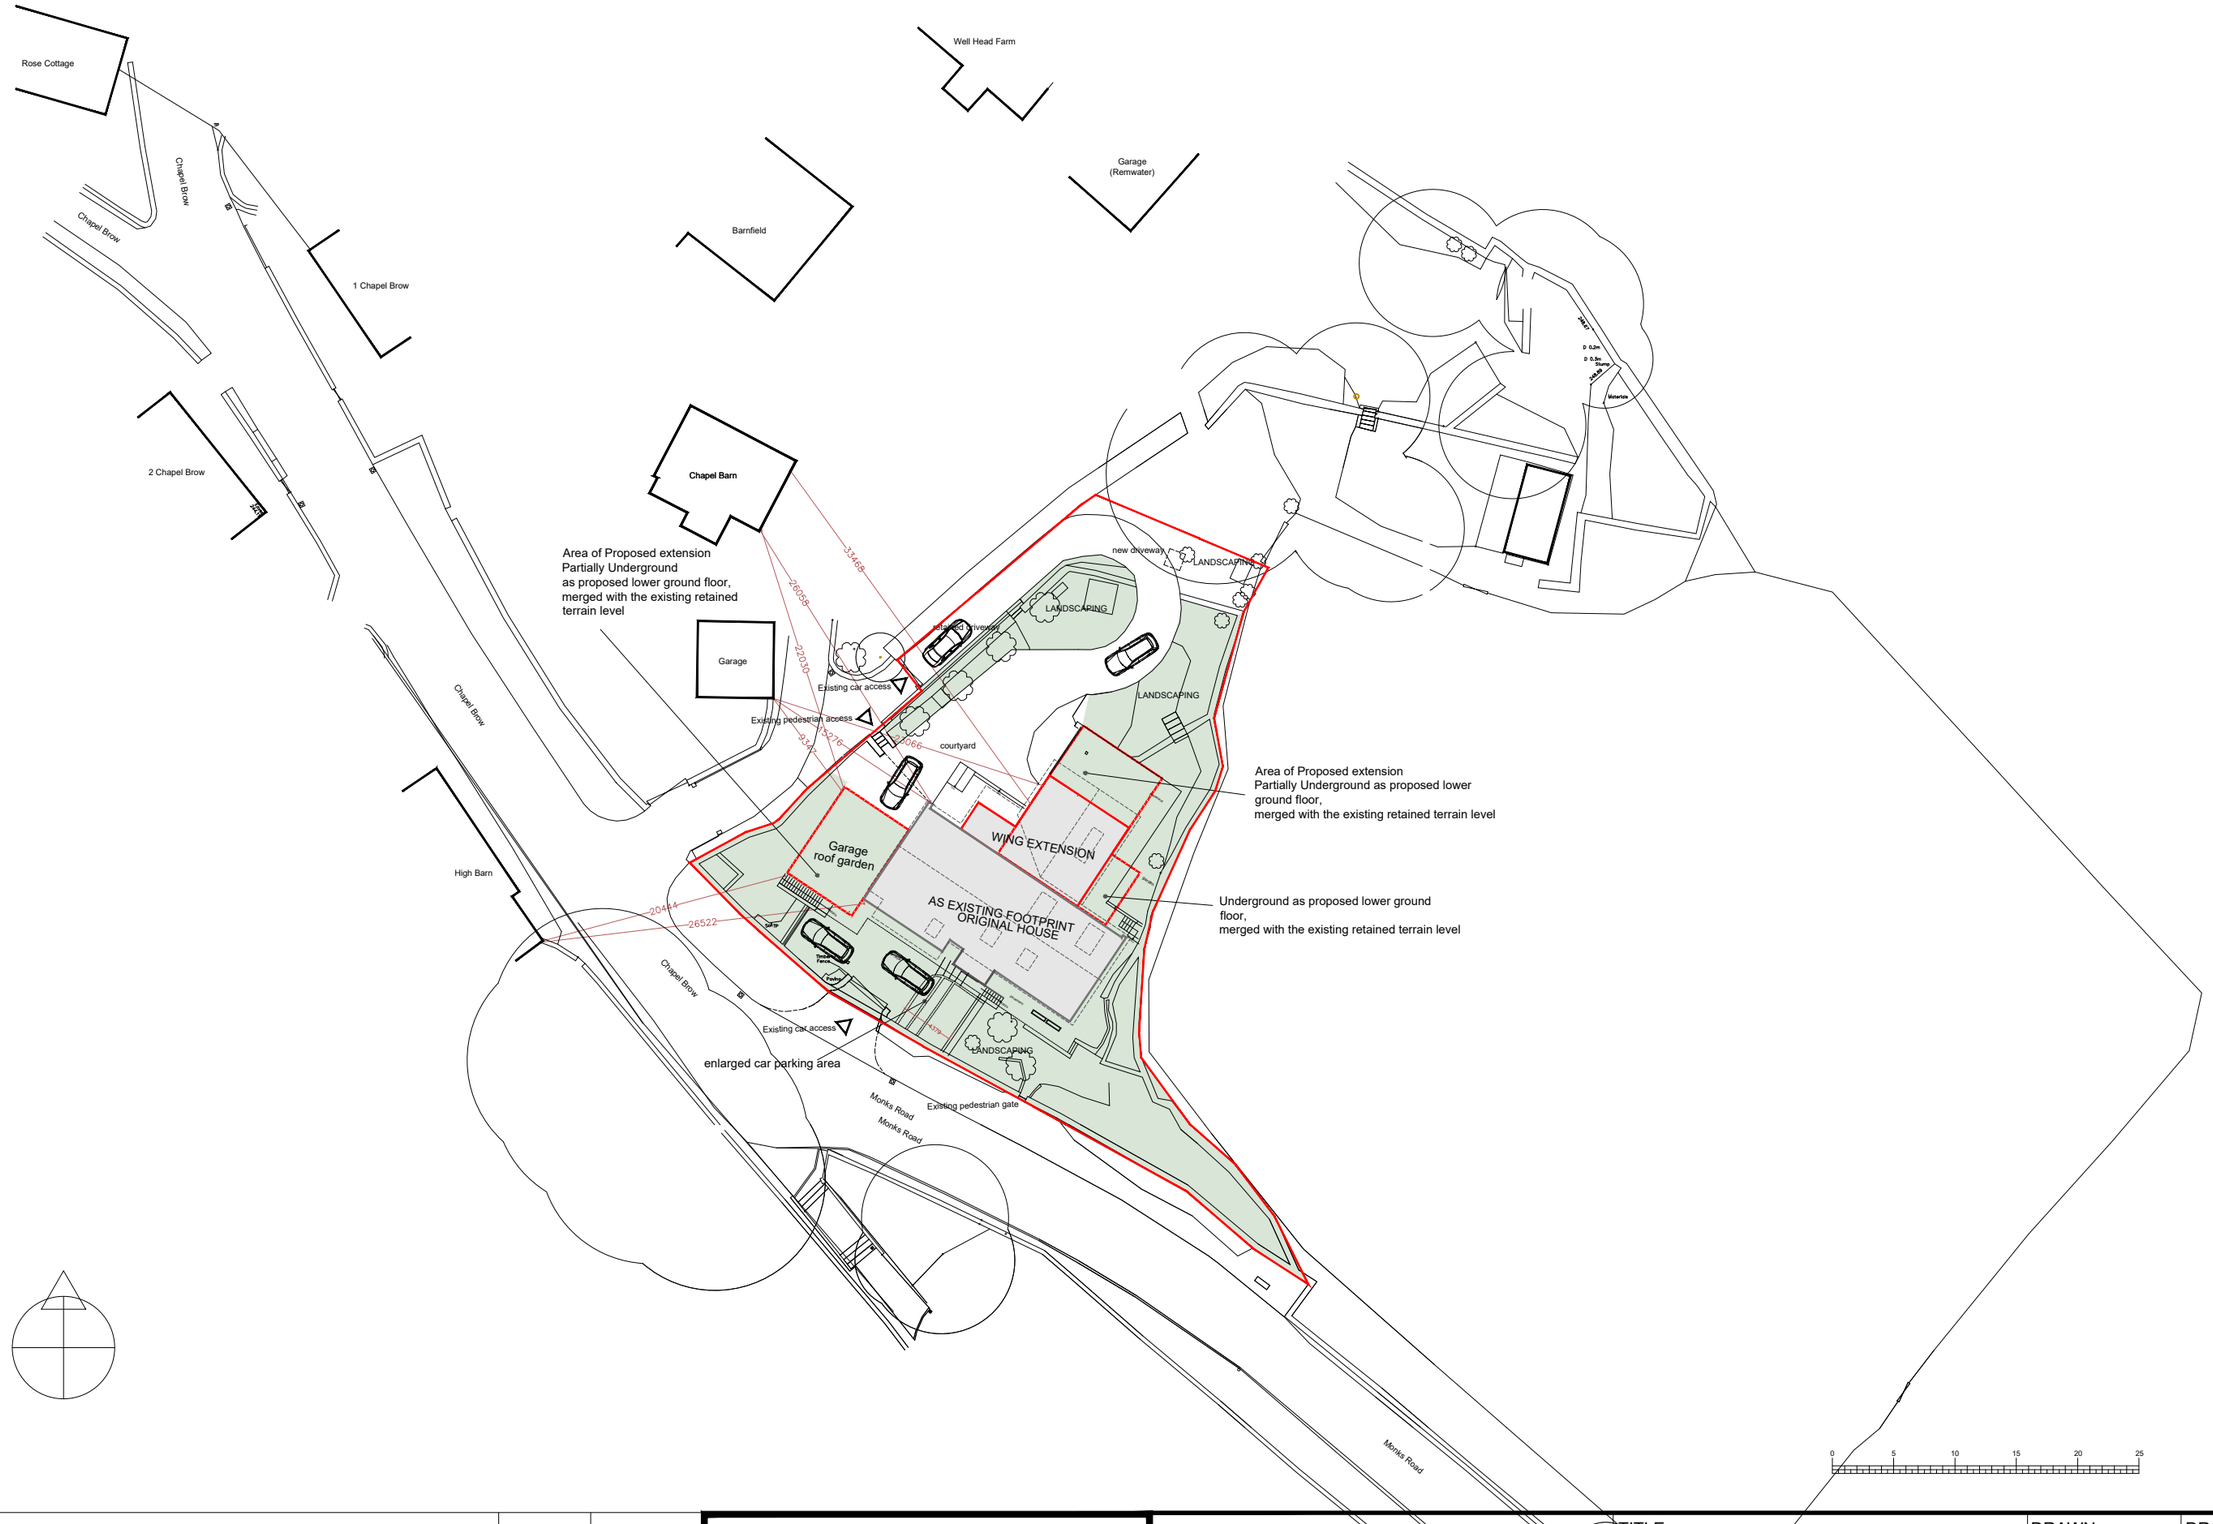

REV	DESCRIPTION	BY	DATE
A	Canopy removed	EJG	30/04/25

HOWARD & SEDDON A.R.I.B.A.
CHARTERED ARCHITECTS
64 WASHWAY ROAD
SALE, CHESHIRE, M33 7RE
TEL NO. 0161 - 973 8296
FAX NO. 0161 - 962 3485
E-MAIL : ADMIN@HOWARDANDSEDDON.CO.UK

PROJECT
Woodcock, Charlesworth
Residential extension and house remodeling

CLIENT
DAVID WINTERBOTTOM

TITLE
BLOCK site plan
with notes as proposed

DRAWN
EJG

DATE
14/03/25

SCALE
1:500@A3

DRG No.
15771
P13

AMENDMENT
A