G-G

Vertical Exaggeration: 1
Datum: 301.000M AOD

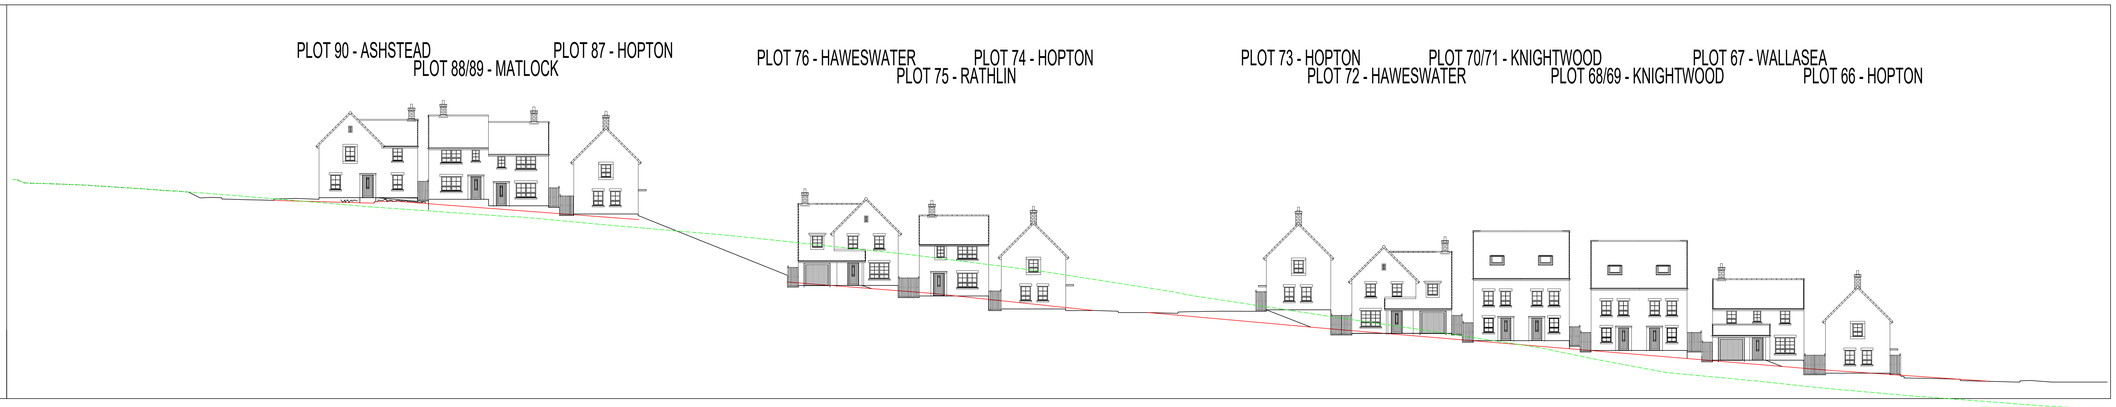

H-H

Vertical Exaggeration: 1
Datum: 300.000M AOD

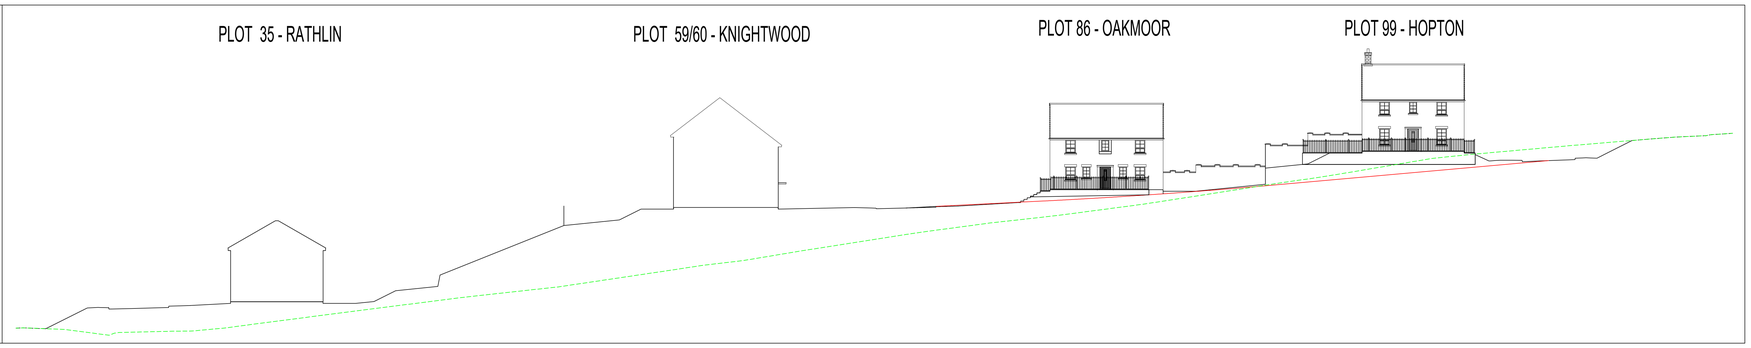

J-J

Vertical Exaggeration: 1
Datum: 297.000M AOD

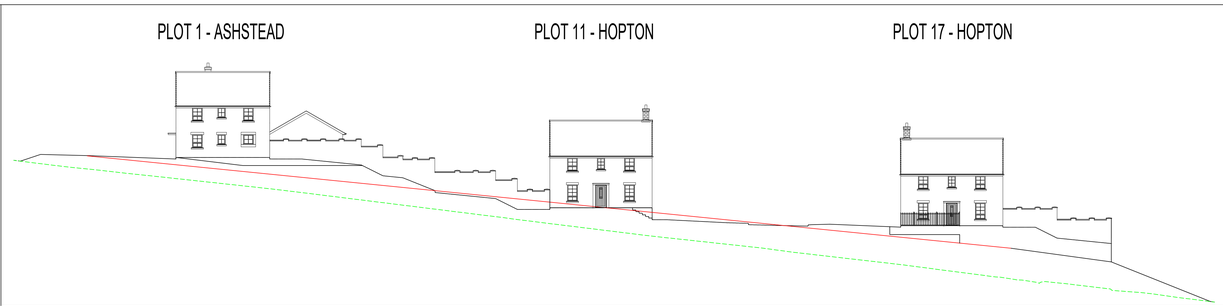

K-K

Vertical Exaggeration: 1
Datum: 299.000M AOD

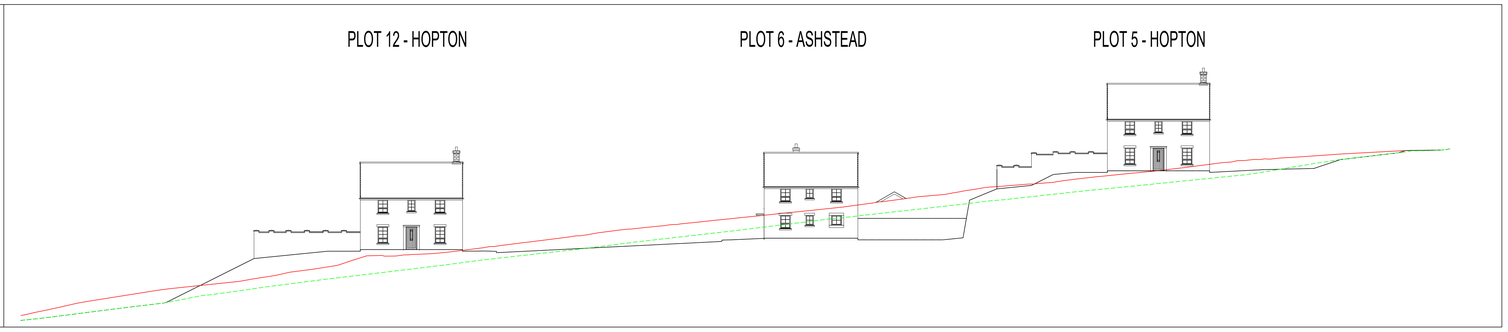

L-L

Vertical Exaggeration: 1
Datum: 301.000M AOD

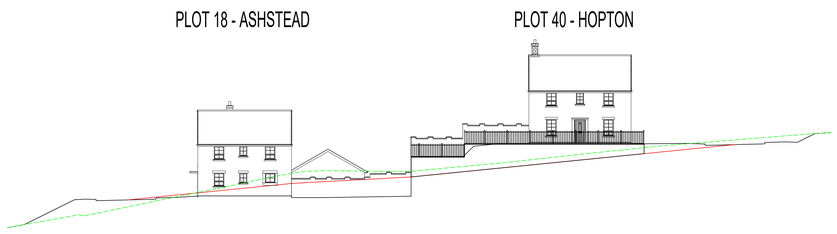

Revision	Description	Date	Design By
P02	Updated to include existing ground level.	09.06.25	BJM

Project: Hogshaw Farm, Buxton				
Description: Preliminary Sections for Engineering Options 2 of 2				
Design By: CD	Date: JUNE 2025	Scale at A3: 1:500	Revision: P02	BARRATT HOMES
Project: H8797	Originator: - BAH -	Function: XX	Spatial - Form - Location: - XX - DR - GE -	Number: 36130

Do not scale from this drawing. Work to given dimensions only. Any discrepancies are to be reported to Originator.
© Barratt Homes Ltd.