




U R B A N
G R E E N

Legend

- Red Line Boundary
- Line of trees
- Building
- Built up areas and gardens
- Developed land sealed surface
- Modified grassland
- Non-priority pond
- Other broadleaved woodland
- Other neutral grassland
- Introduced shrub
- Mixed scrub
- Tree

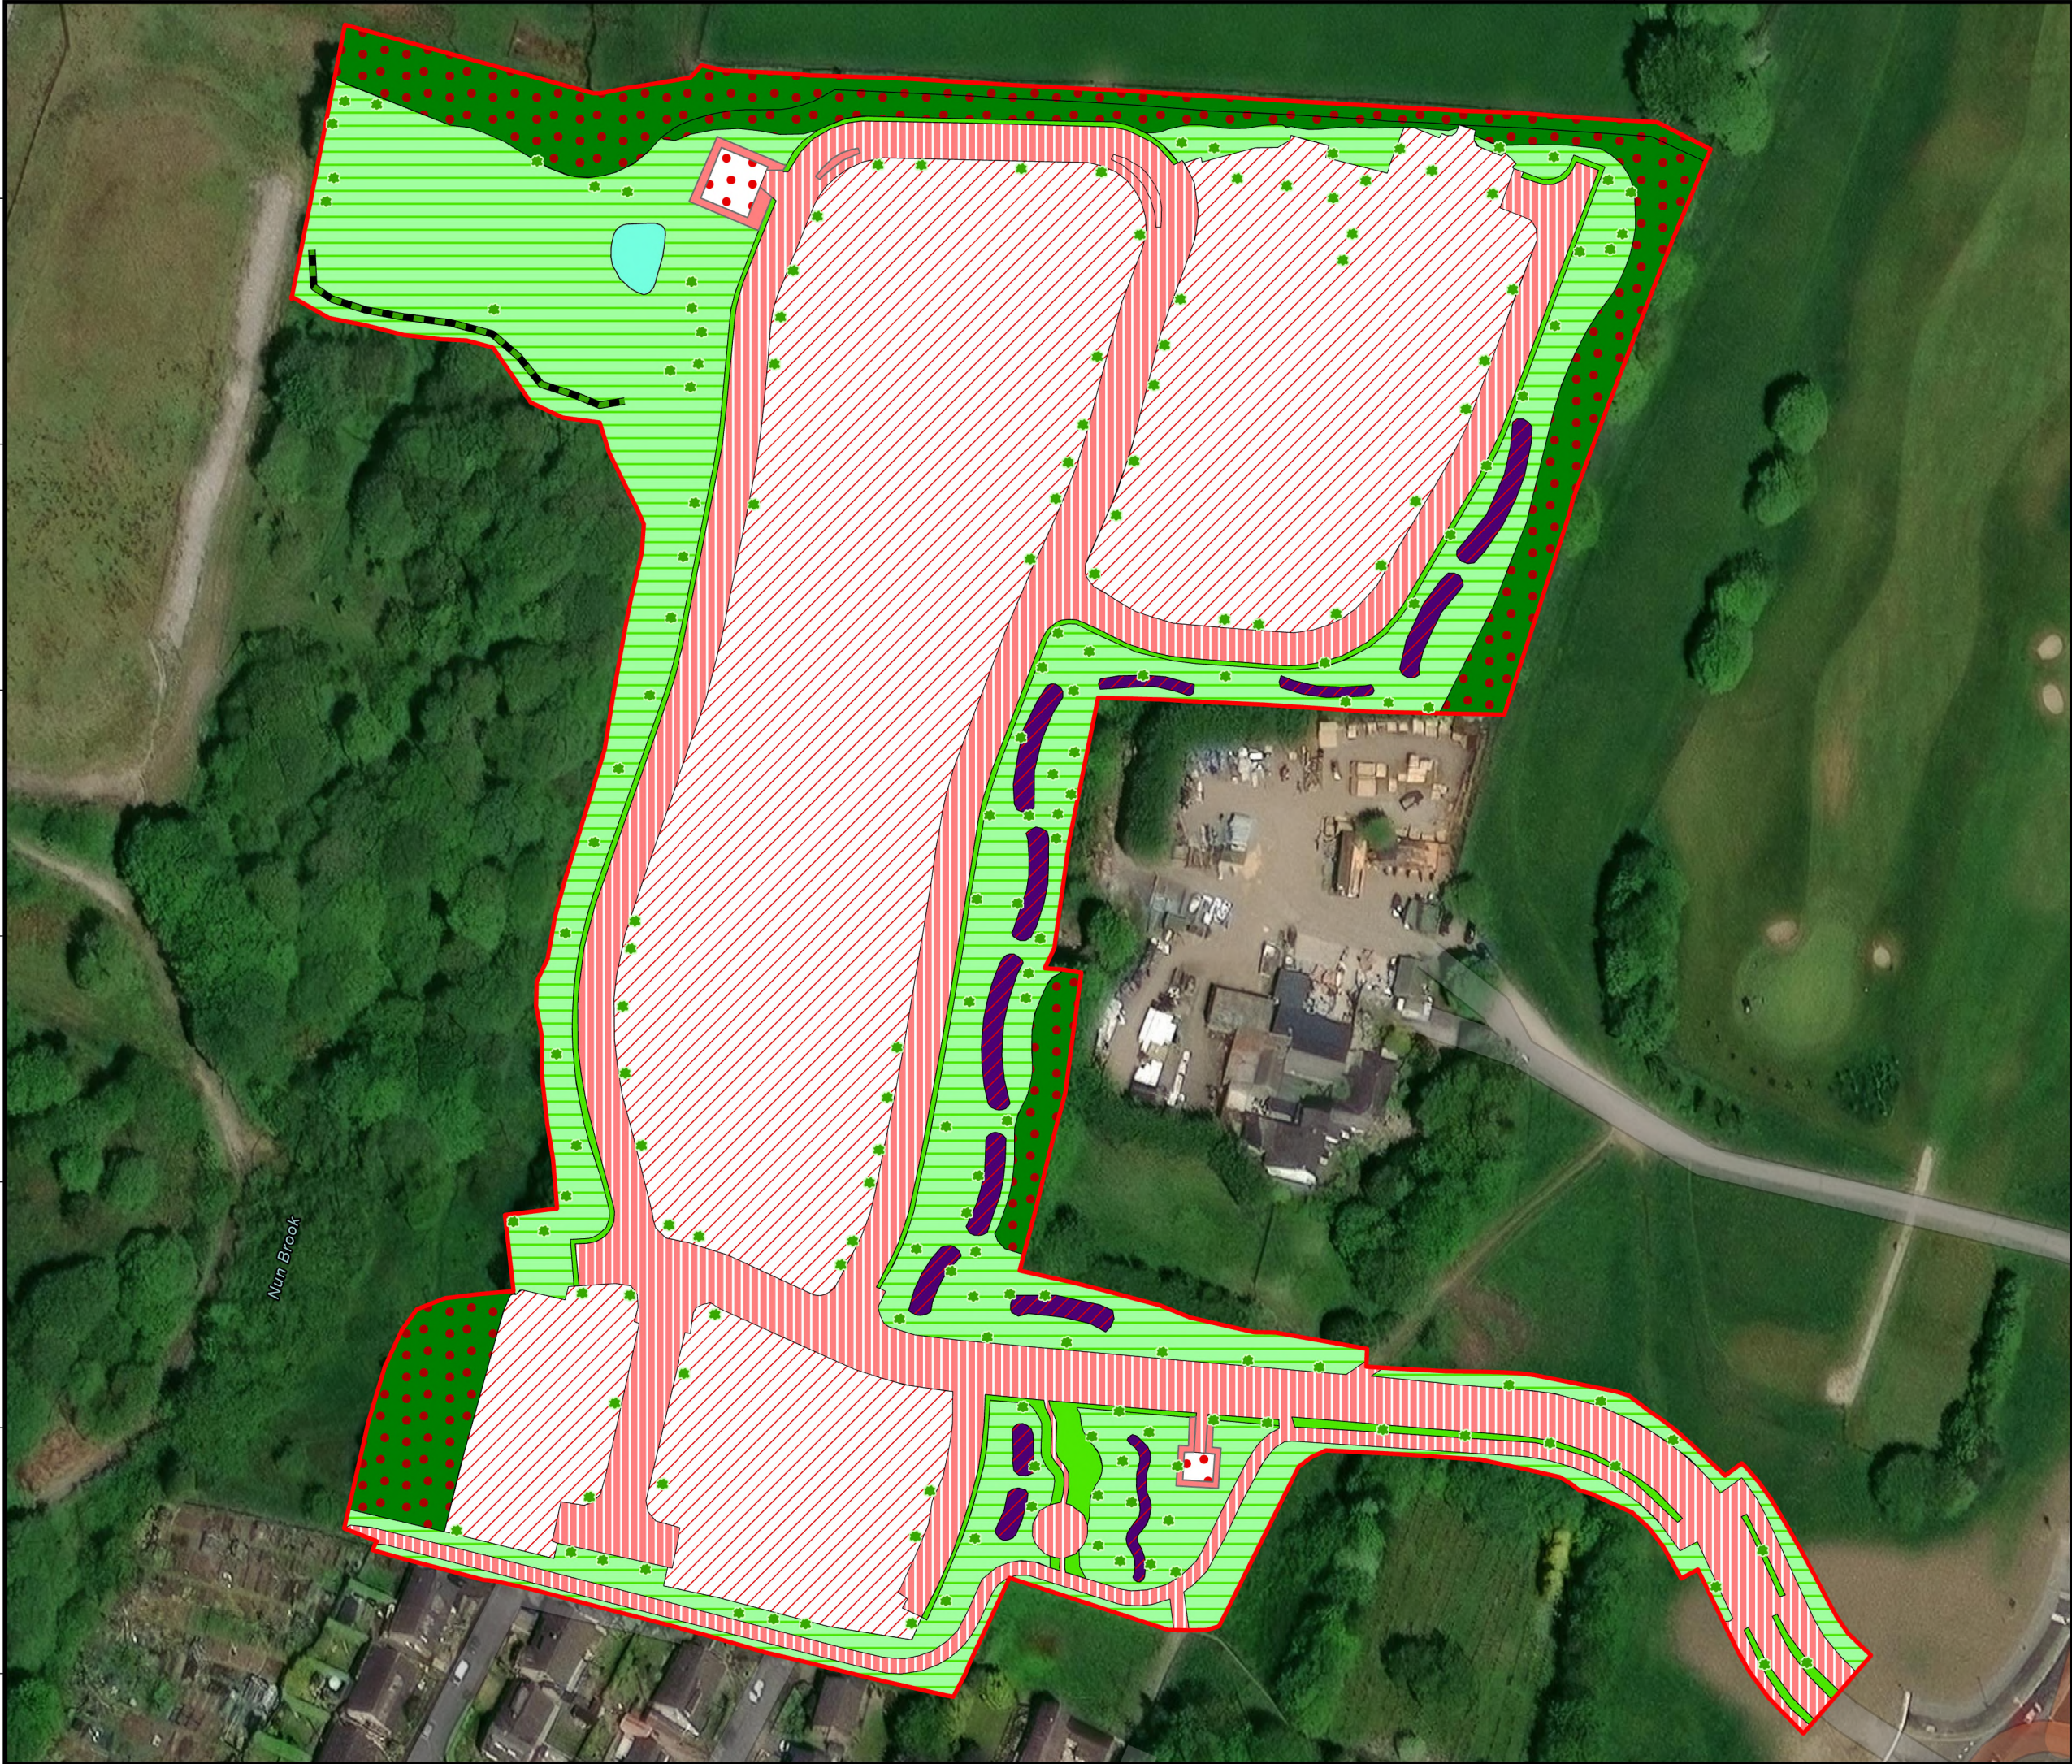

Do not scale this drawing (printed or electronic version).
This drawing is copyright and is for use on this site only. This drawing should be read in conjunction with all relevant consultants drawings and specialist subcontractors / supply chain drawings and specifications.
Responsibility for the reproduction of this drawing in paper form, or issued in electronic format, lies with the recipient to check that all information has been replicated in full and is correct when compared to the original paper or electronic image.

Client: Barratt Homes		
Project: Hogshaw Farm		
Title: Post Development UKHAB Results		
Issue: 01	Figure: 00	
Drawn: CL	Checked: SP	Approved: SP
Project: UG1795	Scale @ A3: 1:1250	Date: 11/11/2024
Dwg No: UG_1795_BNG_PDHM_01	Revision: 01	