
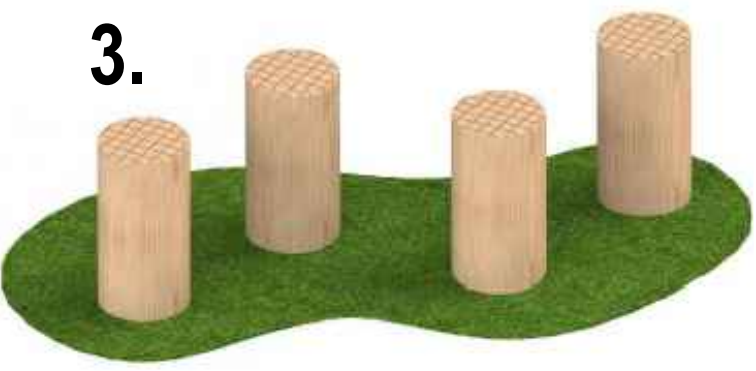


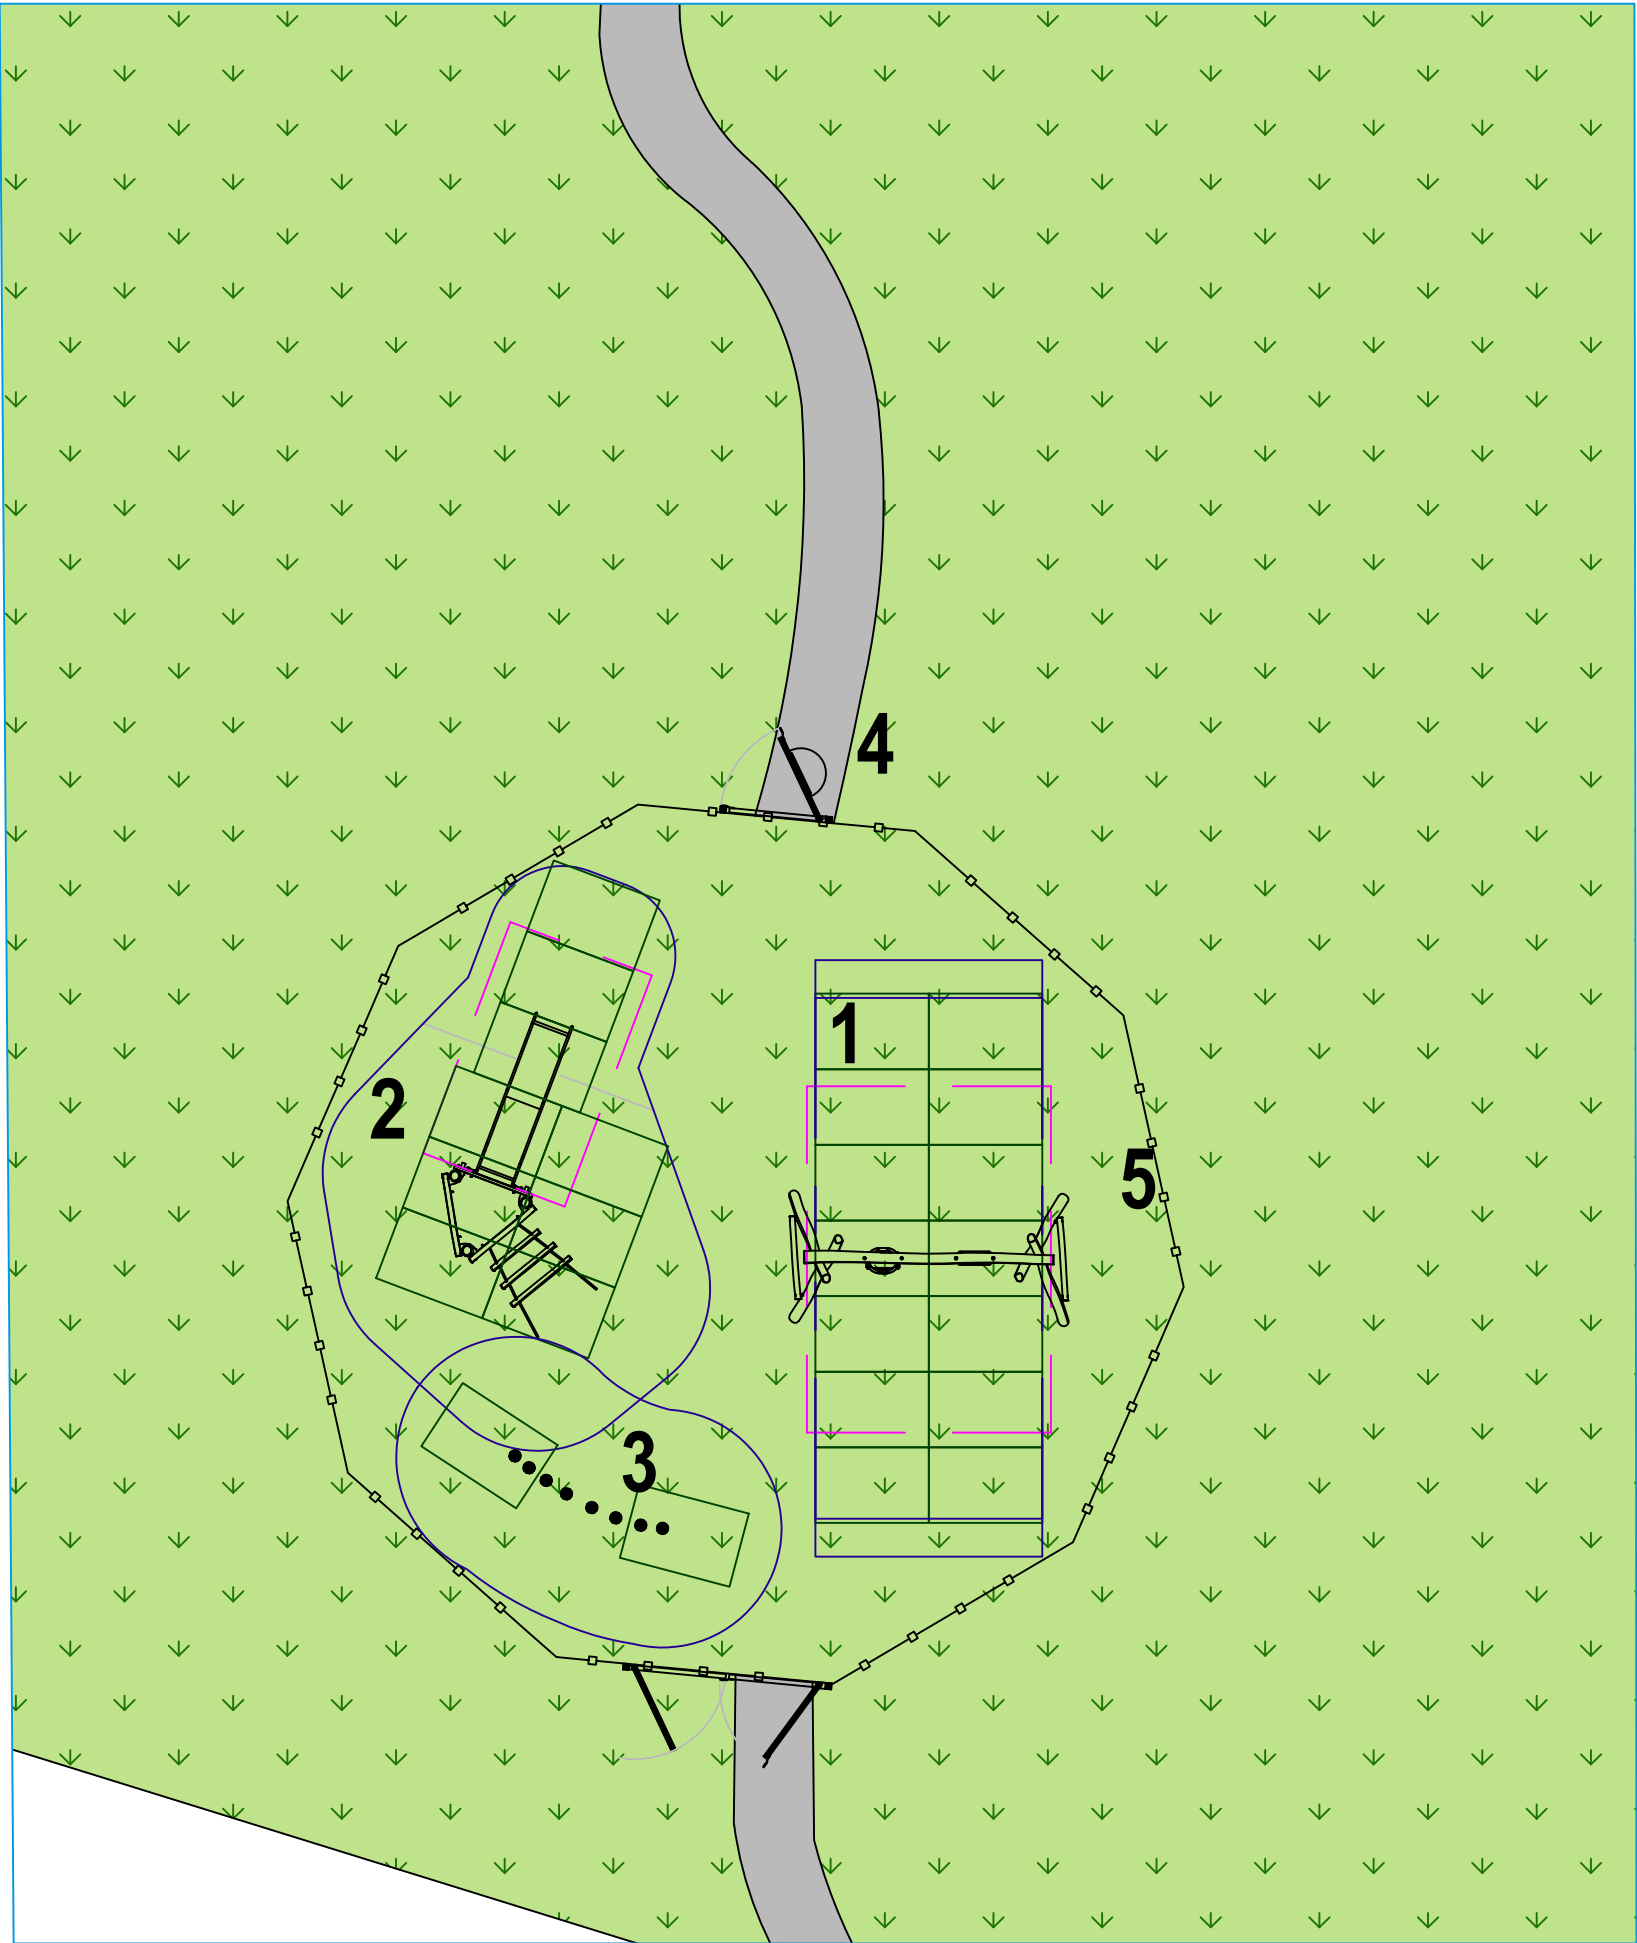

ITEMS LIST

- Play Equipment**
- 1. Origin Combination Swing: 1x Cradle 1x Flat (2.6m high frame) Ref: J489
 - 2. Origin Combi 2 Ref: J4931A
 - 3. 2No.A E Evans 150mm Stepping Logs (set of 4) Ref: UKAESTEPPINGLOGS

- Ancillaries**
- 4. Signs Express A3 STANDARD Play Area Notice Sign - Panel with protective trim, end caps & Gate Fixings Ref: UKA3GS
 - 5. 37Lm of 1.0m high timber palisade fencing, 1x pedestrian gate and 1x double gate Ref: UKFENCING1

- Safety Surfacing**
- Area to be surfaced with Grassmat. This equates to:
- 25 No.Grassmat Ref: UKGRASSMAT
 - Installation of Supply Only Grassmat (38m²) Ref: UKINSTALLGRASSMAT
 - 2No. Ground Stabilising Mesh for grassmat (1x30m roll) allows for 20 Mats (30m²) Ref: UKGMESH
 - Delivery of Supply Only Grassmat & ground stabilising mesh roll (1x pallet, not included in the overall delivery) Ref: UKDELGRASSMAT

- Miscellaneous**
- Delivery & Off-loading of partnership & landscaping elements (not included in the Proludic delivery)
 - Preliminaries included.
 - Post Installation Inspection included.

- Optional Extras**
- Proludic Inspect Package - SILVER - 1x Independent RPII Annual Inspection & 3x Independent RPII Operational Inspections
 - Proludic Protect Package - GOLD - 1x Annual Maintenance Service, 1x Independent RPII Annual Inspection & 3x Independent RPII Operational Inspections

Based on a flat fully established grass site.

Proposed Grassmat Safer surfacing is based on a fully established grass site (including a minimum of 150mm of good quality soil and turf).

Proposed Grassmat will follow the natural contours of the land.

Preliminaries have been included within your quotation, these equate to site setup, safety fencing, safety signage, welfare, offloading of equipment, storage & waste removal.

Measurements taken from client drawing Ref:499-P-PL01_Hogshaw_Planning Layout_Rev N . Measurements correct at time of CAD drawing.

Topsoil & Turf/Seed to be done by others (watering is the responsibility of others and has not been costed for).


All pathways, furniture, planting, mounding and any other soft landscaping works not mentioned above are to be done by others.

Fencing will be made up from standard straight lengths and installed faceted. If rounded fencing is required this will incur additional costs.

Some images shown are for illustrative purposes only. The quote and items list will show the exact equipment used.

SURFACING DETAIL

Not to Scale

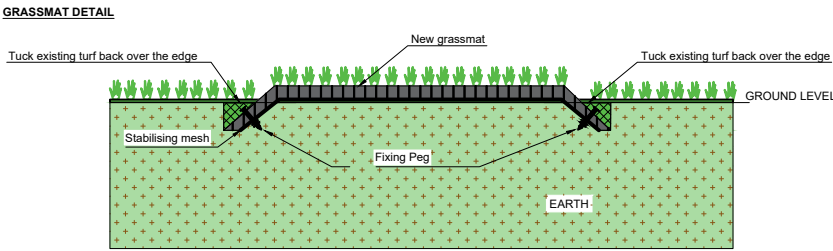

PRODUCT KEY

- | | | | |
|--|--------------------|--|------------|
| | Grass by others | | Grassmat |
| | Pathways by others | | Fencing |
| | Free Fall | | Free Space |