
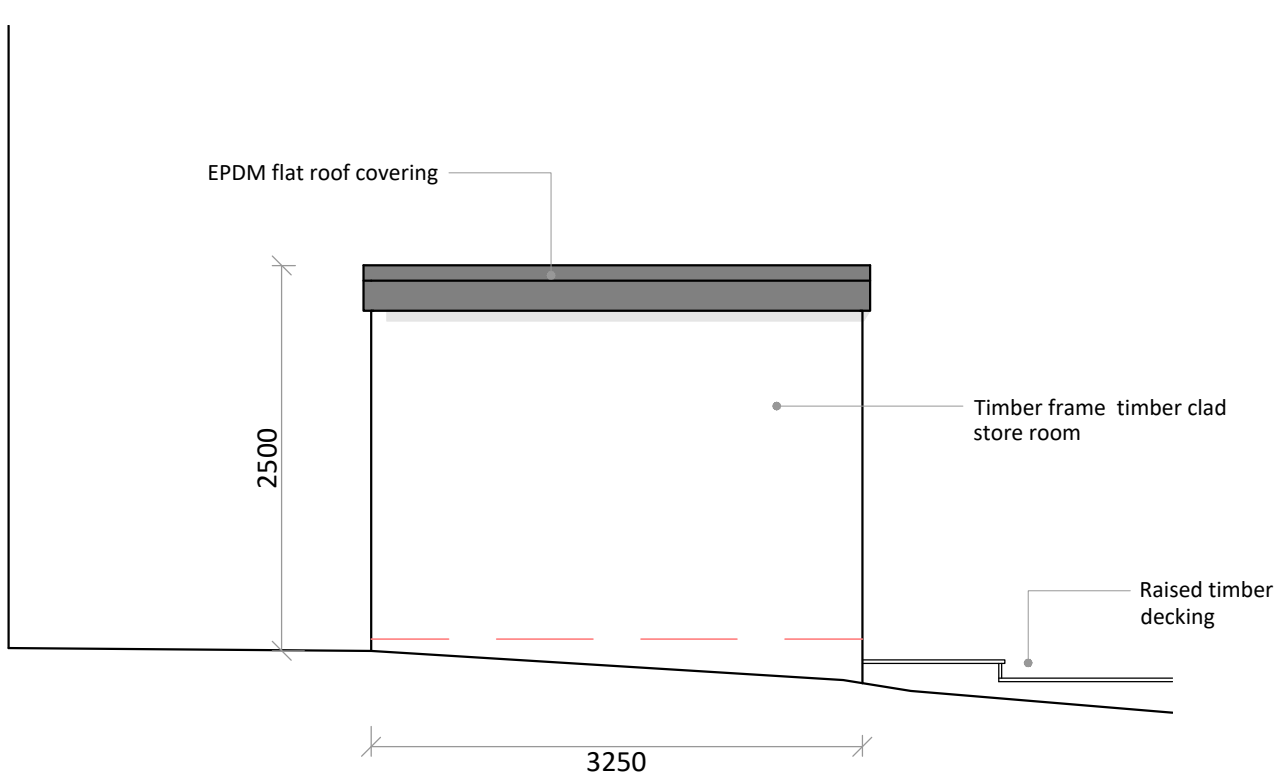
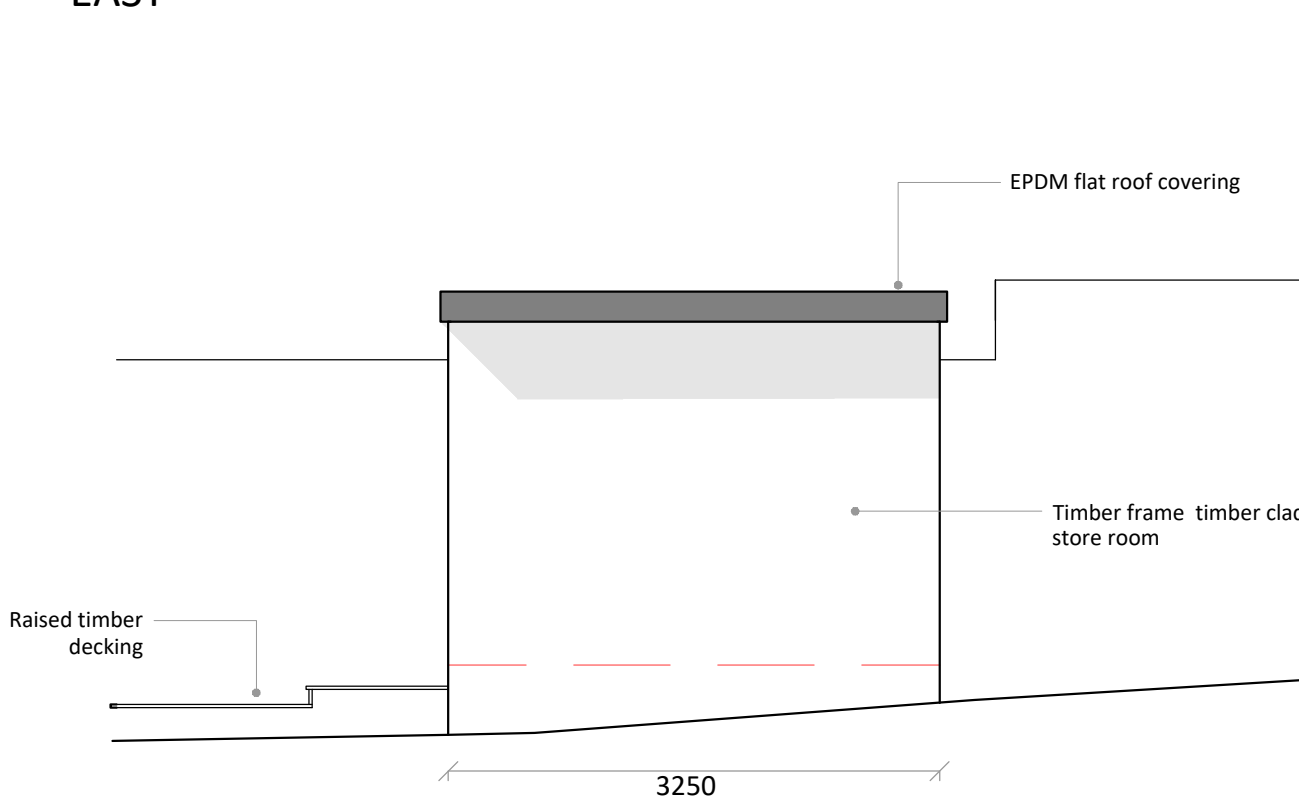
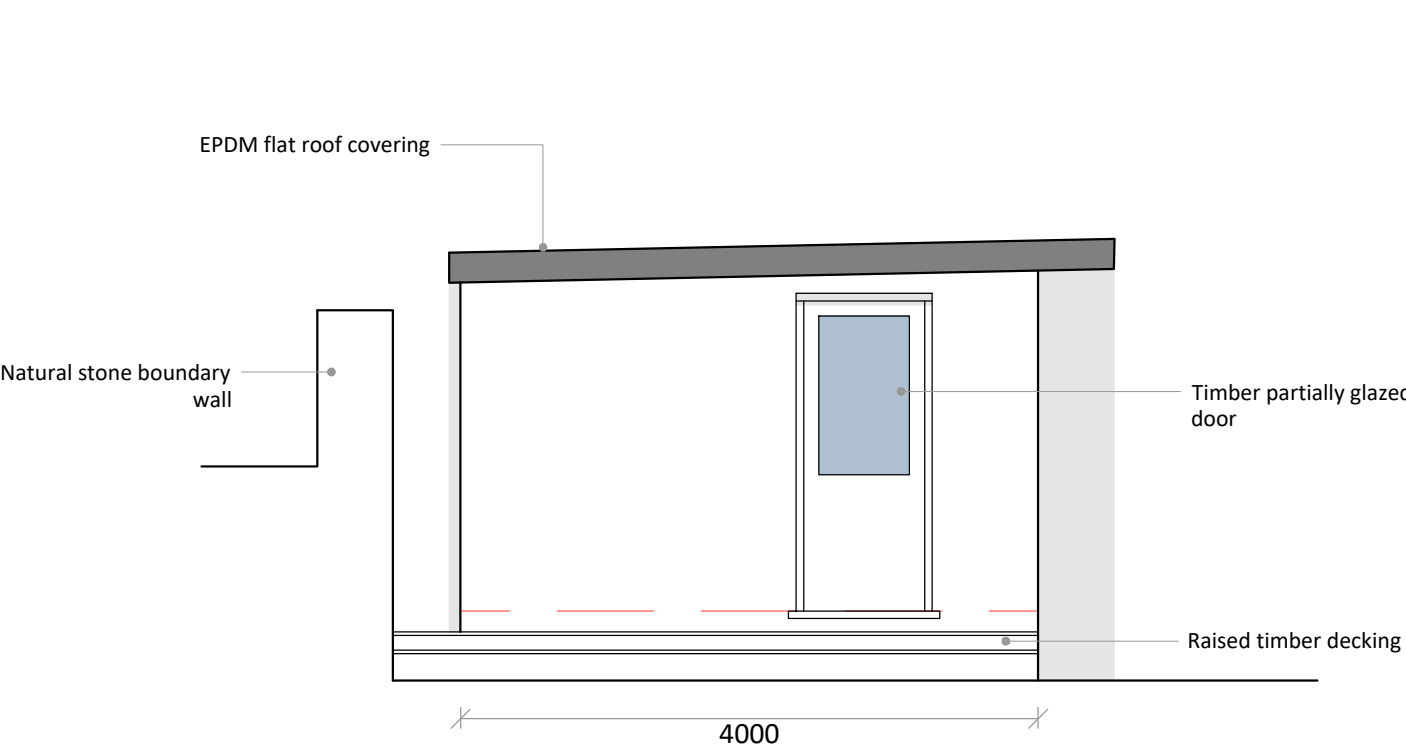
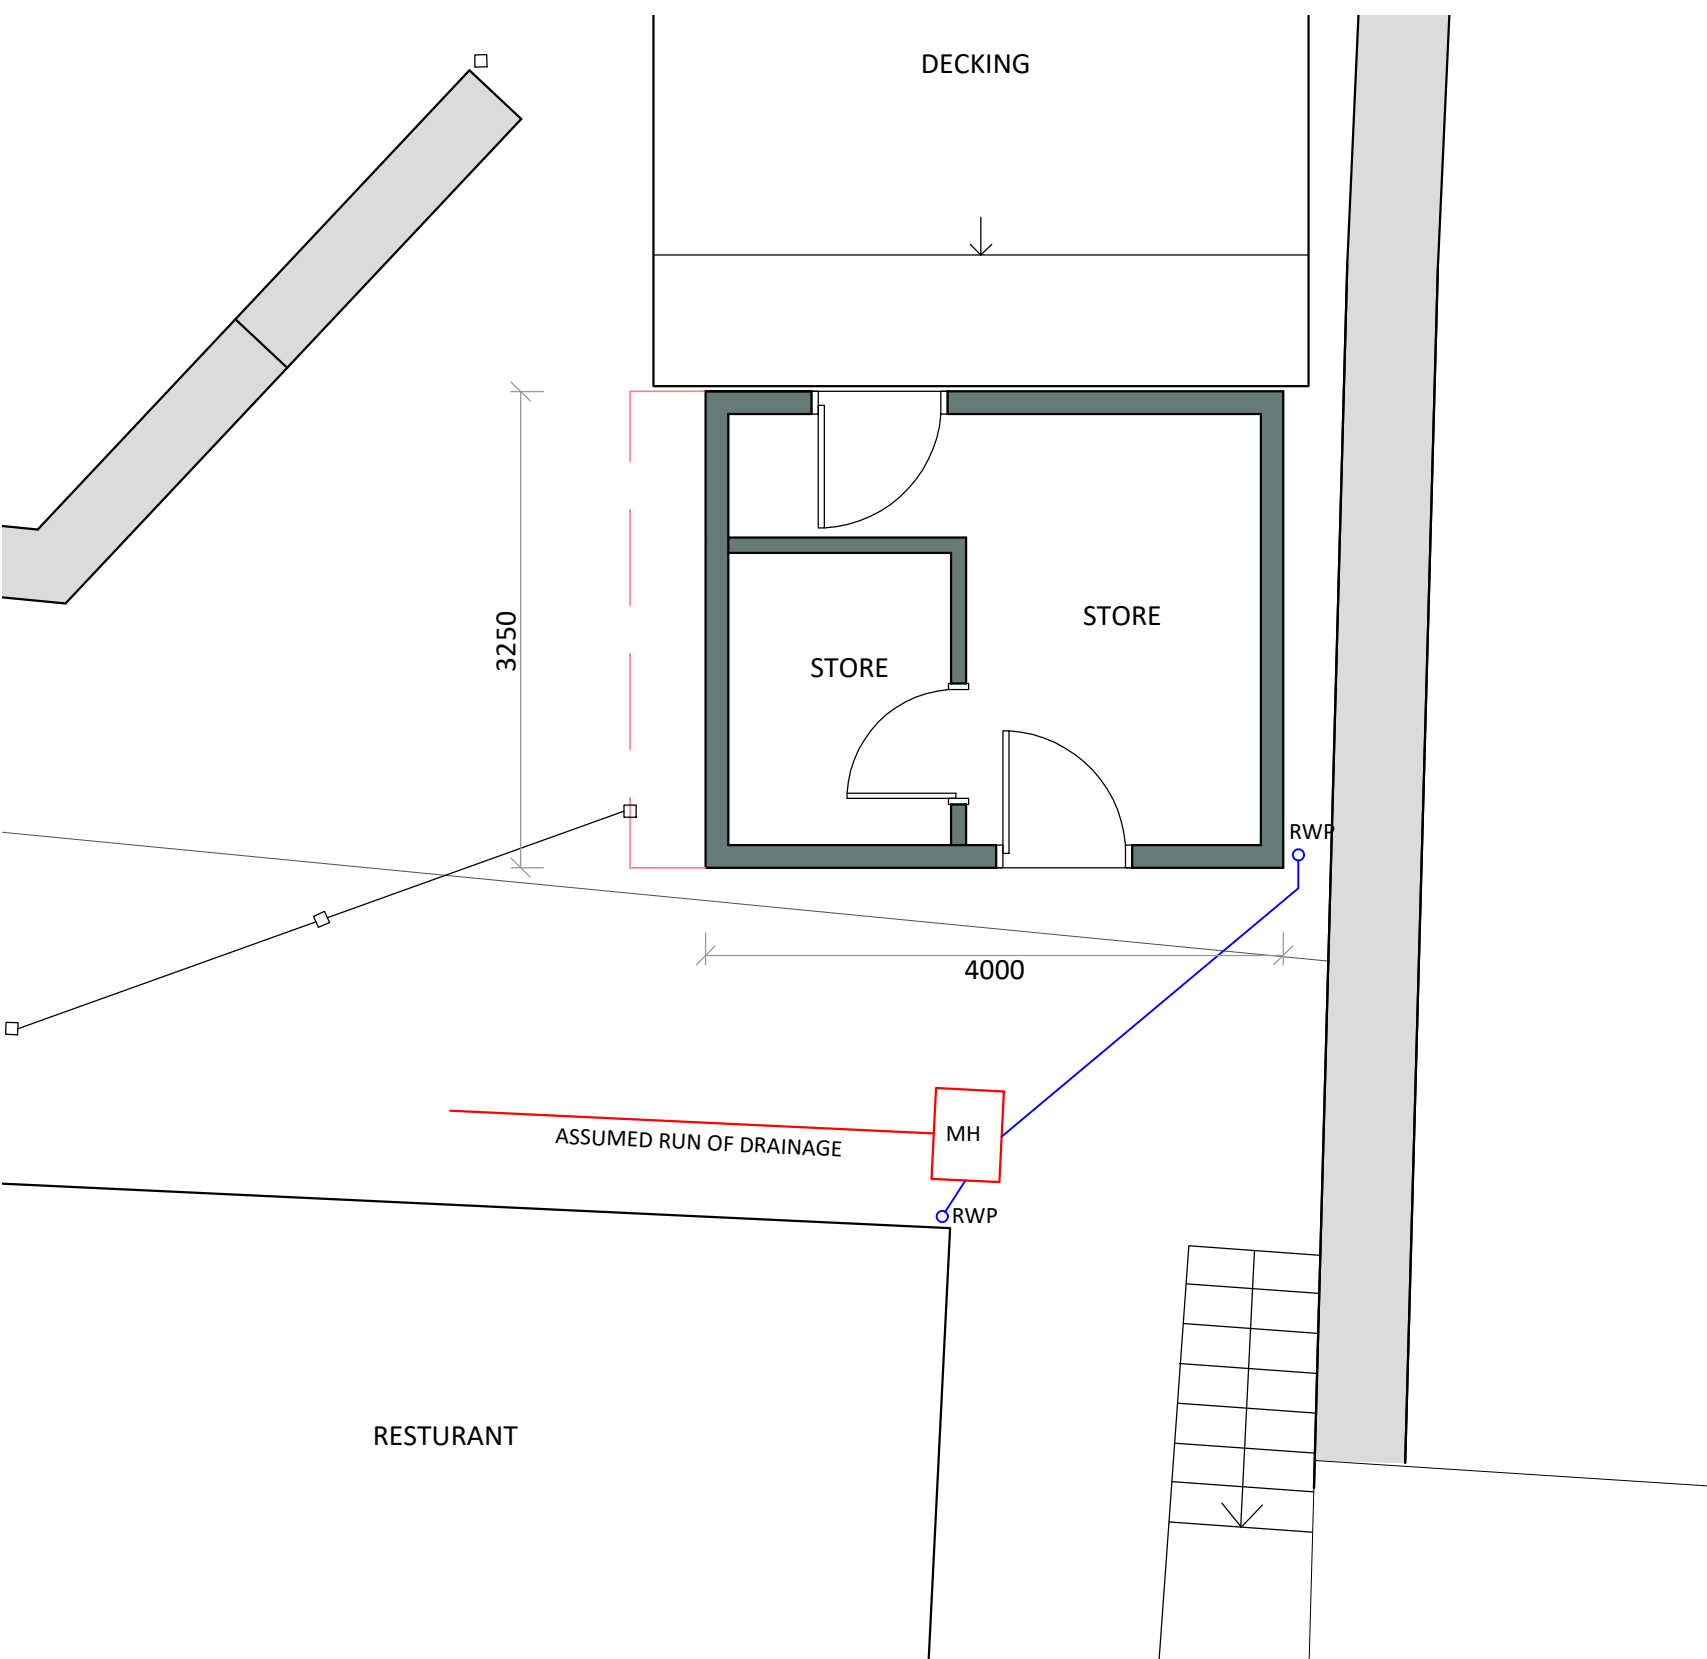
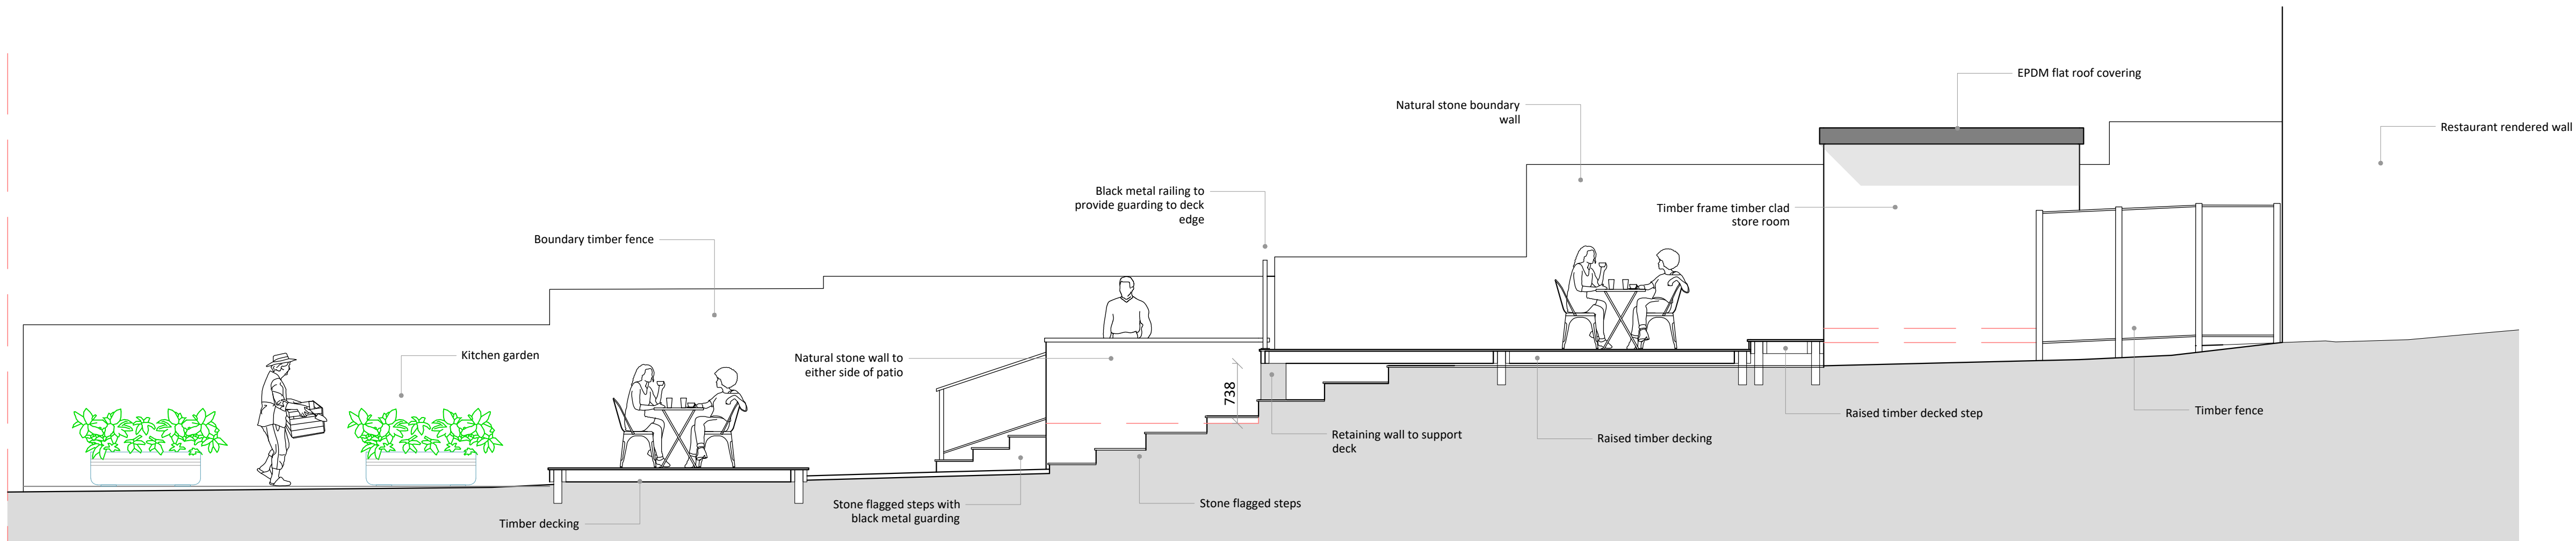


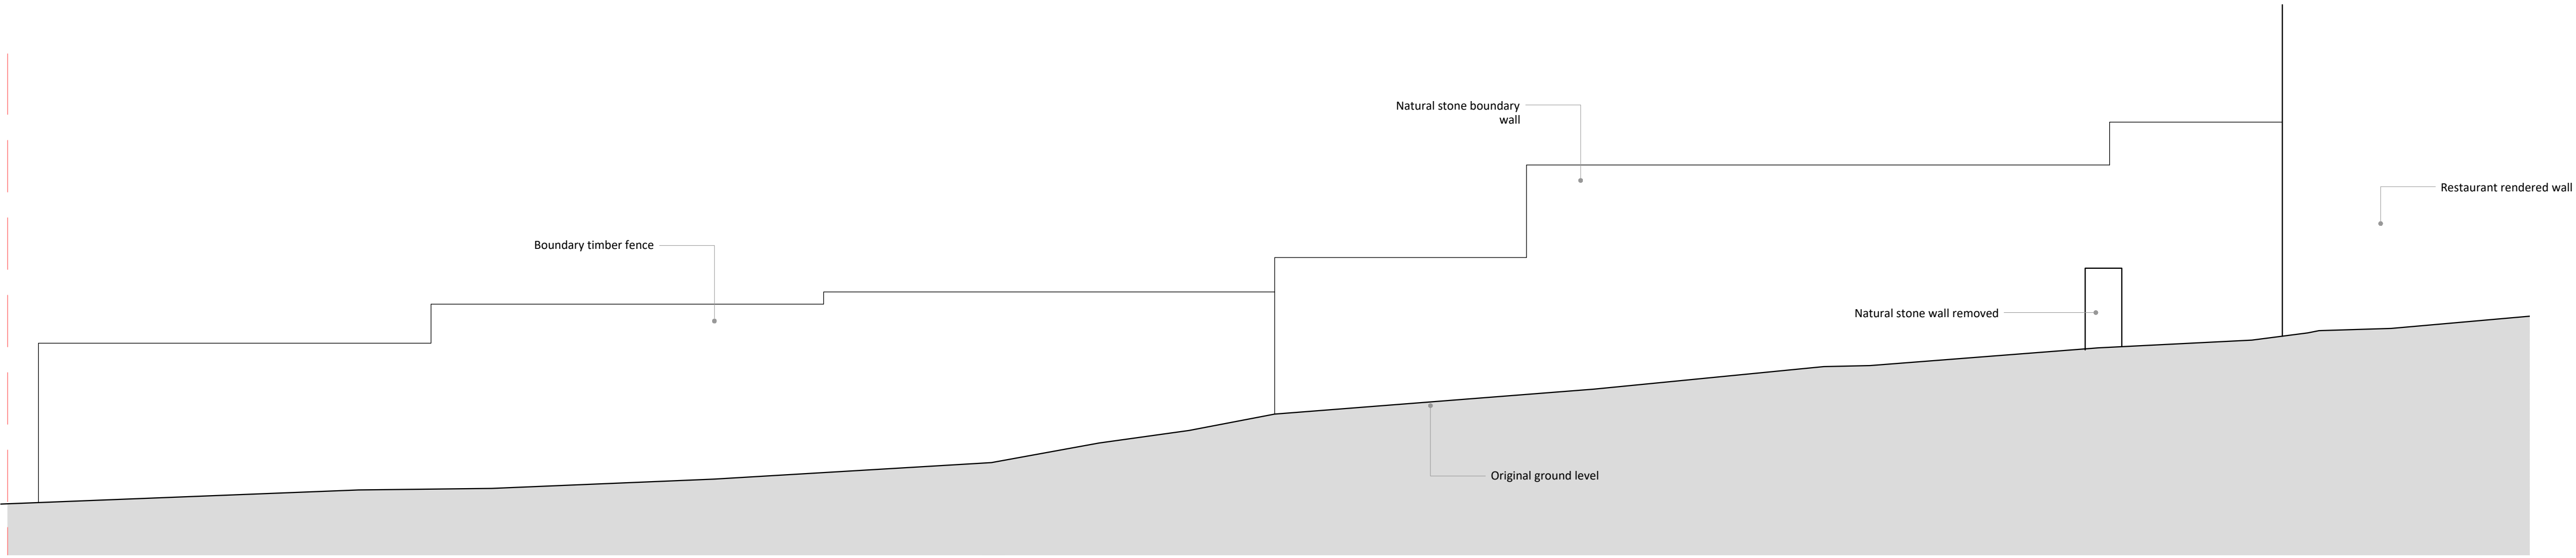

Deacons Bank
9 Market Street
Chapel en le Frith
High Peak
SK23 0HL

**Enlarge Planning Unit of the Existing Restaurant set within a Listed Building to Include Land to Rear.
Landscaping Works Including Raised Decking, Patio & Detached Store Room**

Revision	Date
A - Timber cladding	04.12.24

Drawing Ref DB/PL/02/A	Date 7th September 2023
----------------------------------	-----------------------------------

PLANS ARE TO BE READ IN CONJUNCTION WITH STRUCTURAL ENGINEERS DETAILS. IT IS THE RESPONSIBILITY OF THE CONTRACTOR TO CHECK ALL MEASUREMENTS ON SITE PRIOR TO WORK COMMENCING. IT IS THE RESPONSIBILITY OF THE OWNER TO ENSURE ALL ASPECTS OF THE PARTY WALL ETC ACT 1996 ARE MET. PLEASE CONTACT PLAN DRAWER IF ANY ON SITE AMENDMENTS ARE TO BE MADE.



18 Eccles Road
Chapel en le Frith
High Peak
SK23 9RG

07912 845 210

info@plansanddesign.co.uk

