



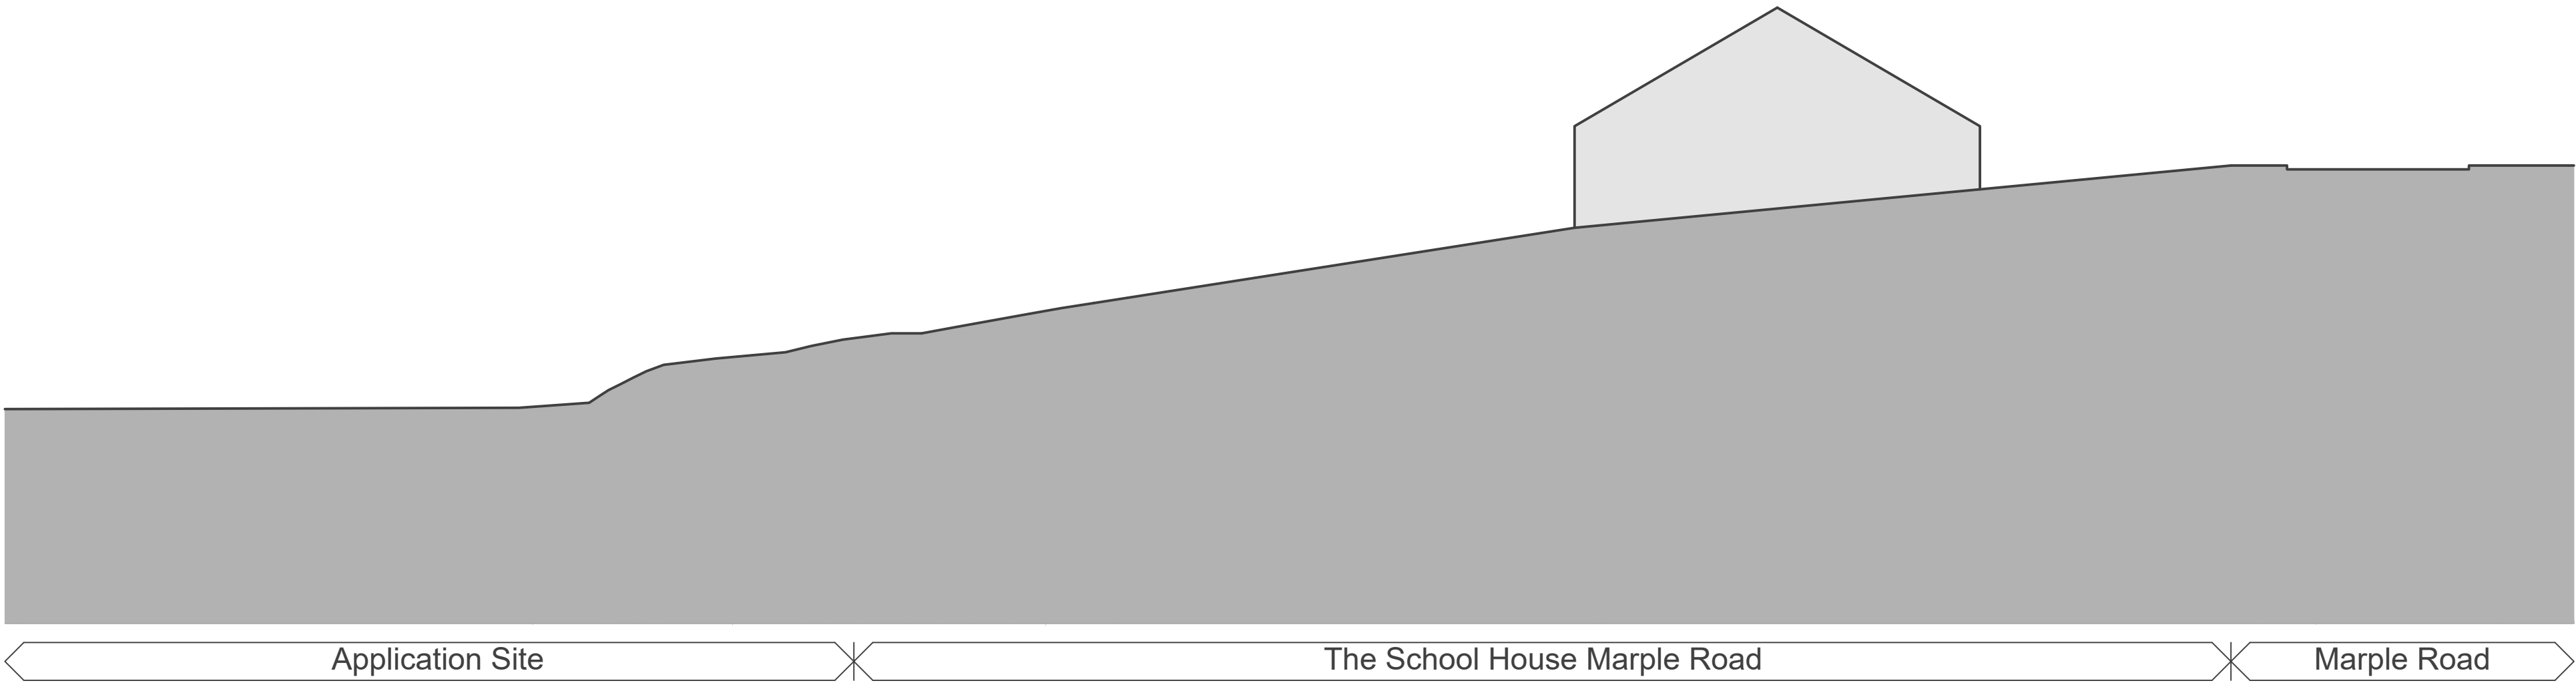

Existing Site Section A-A 1:200

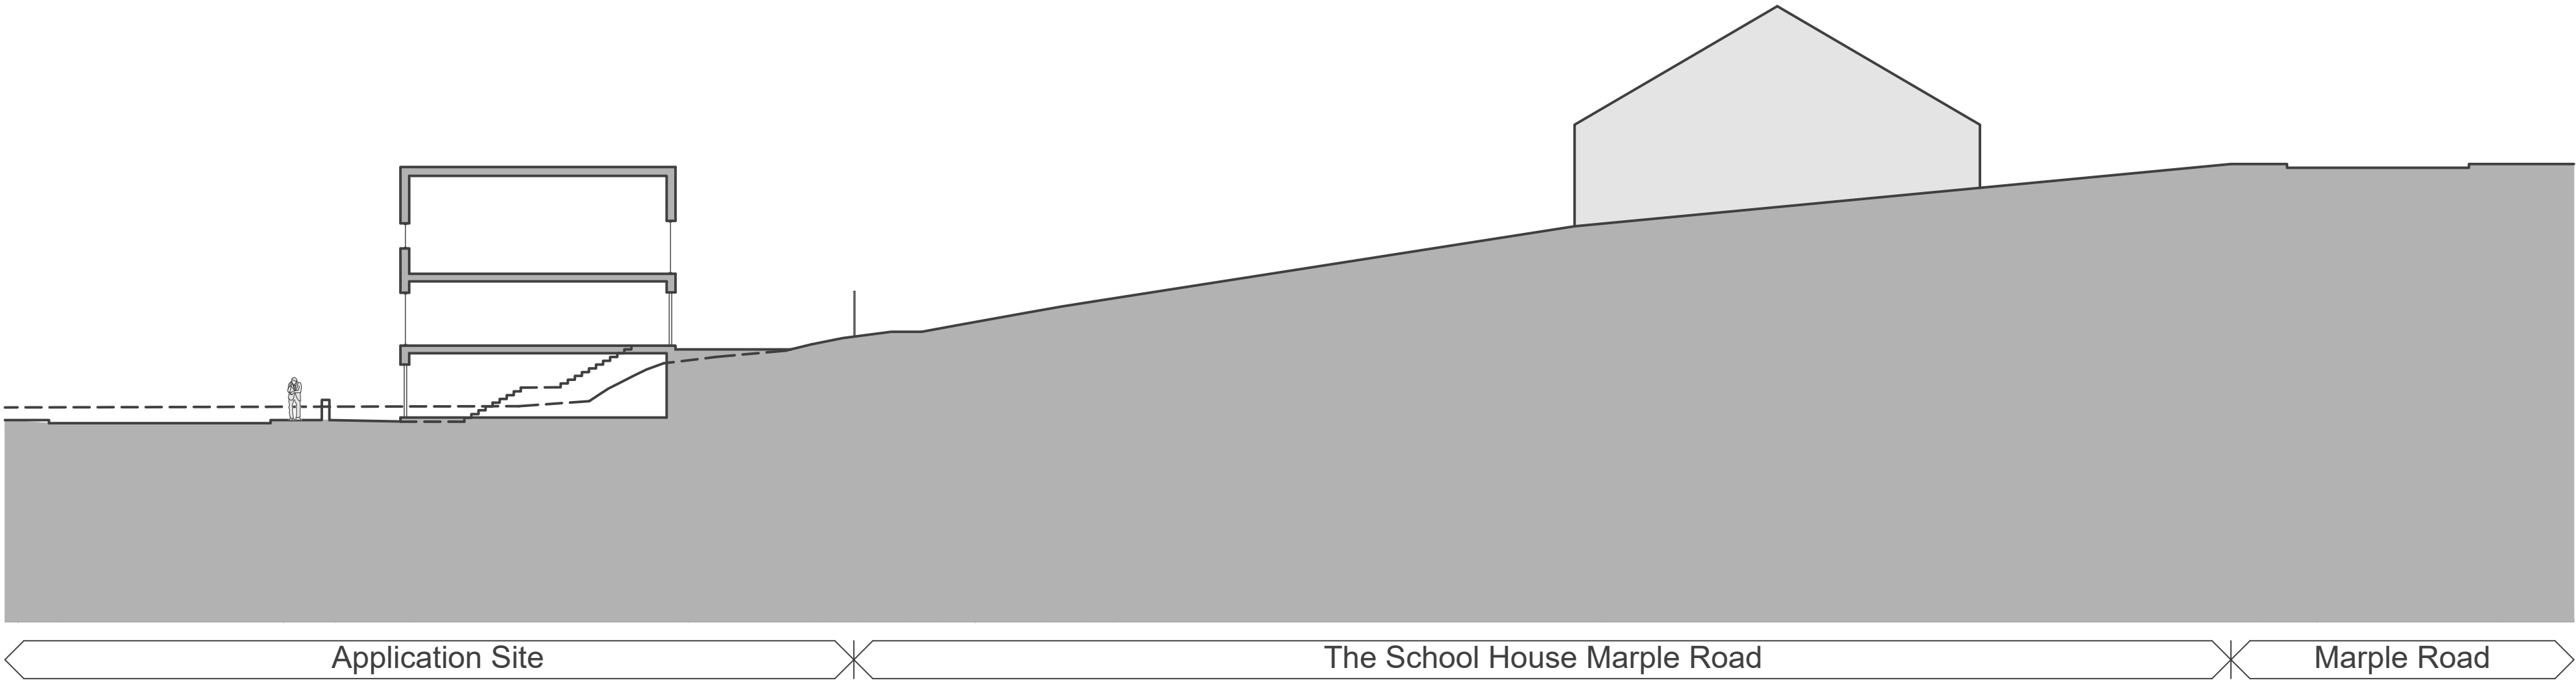

Proposed Site Section A-A 1:200



A	Planning Issue	16.06.25	SJB
	Initial Issue	15.04.25	SJB
Rev	Description	Date	By

info@jda-architects.com
www.jda-architects.com

manchester: 0161 336 5011
liverpool: 0151 665 0112

Client: Mellor Homes Ltd			
Project: 1225 - Holehouse Mill, Chisworth			
Project Status: PL - Planning			
Scale: 1:200	@ original size A1	Date: May 2025	Drawn by: SJB Checked By: TK
Project Number: 1225		Drawing Number: A DR 025	
Description: Proposed Site Section A-A			Rev: A