



Notes

Jennings Design Associates take no responsibility for any dimensions obtained by scaling from this drawing. If no dimension is shown the recipient must ascertain the dimension specifically from the Architect or by site measurement. Supplying this drawing in digital form is solely for convenience and no reliance may be placed on digital data. All data must be checked against hard copy. Dimensions must be checked on site. Any discrepancies must be reported to the Architect immediately. This drawing is copyright of Jennings Design Associates

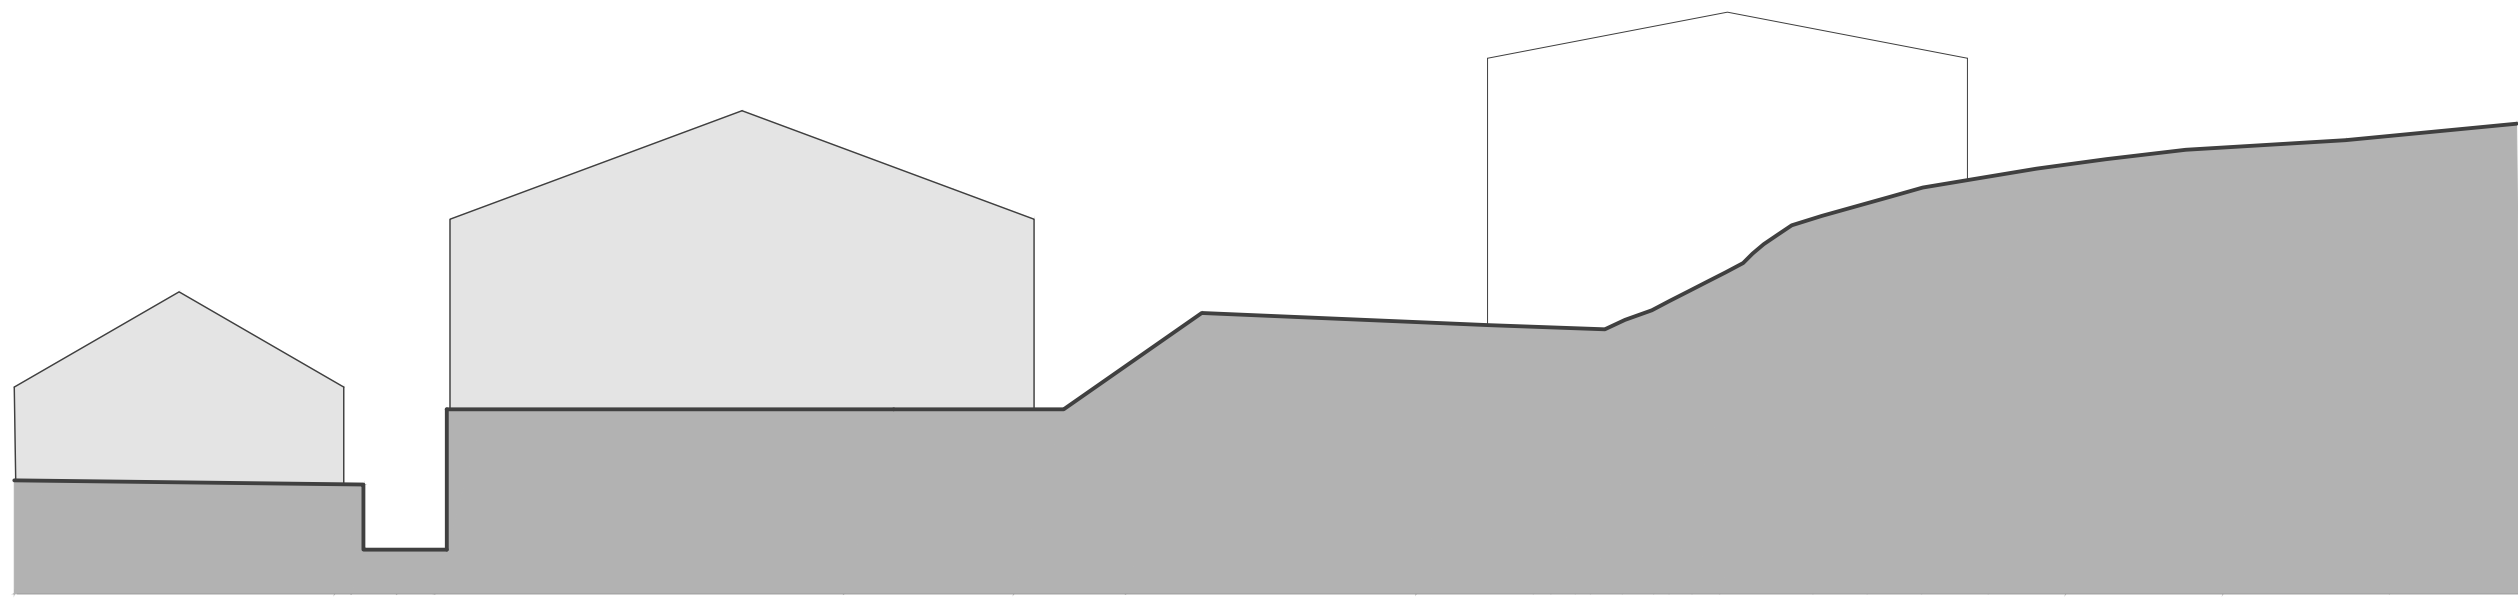

Existing Site Section B-B 1:200

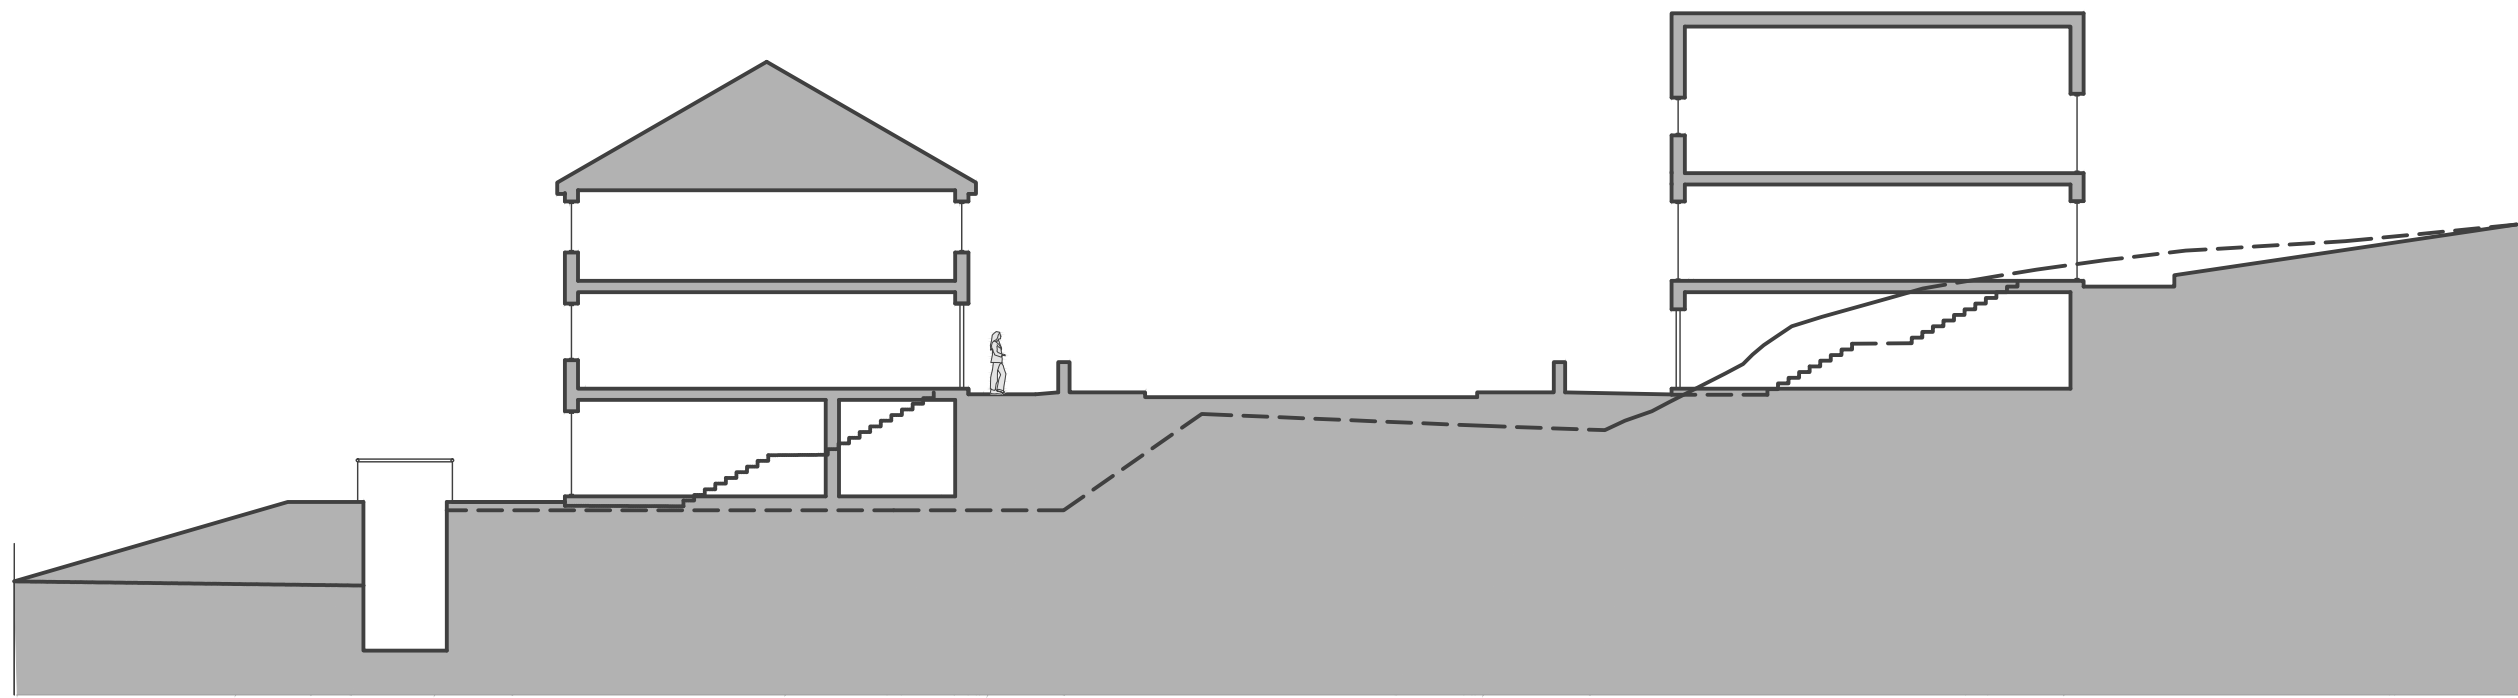

Proposed Site Section B-B 1:200



|     |                |          |     |
|-----|----------------|----------|-----|
| A   | Planning Issue | 16.06.25 | SJB |
| -   | Initial Issue  | 15.04.25 | SJB |
| Rev | Description    | Date     | By  |

jdaarchitects

info@jda-architects.com  
www.jda-architects.com

manchester: 0161 336 5011  
liverpool: 0151 665 0112

|                                           |                    |                          |                                 |
|-------------------------------------------|--------------------|--------------------------|---------------------------------|
| Client: Mellor Homes Ltd                  |                    |                          |                                 |
| Project: 1225 - Holehouse Mill, Chisworth |                    |                          |                                 |
| Project Status: PL - Planning             |                    |                          |                                 |
| Scale: 1:200                              | @ original size A1 | Date: May 2025           | Drawn by: SJB<br>Checked By: TK |
| Project Number: 1225                      |                    | Drawing Number: A DR 026 |                                 |
| Description: Proposed Site Section B-B    |                    |                          | Rev: A                          |