


General Notes

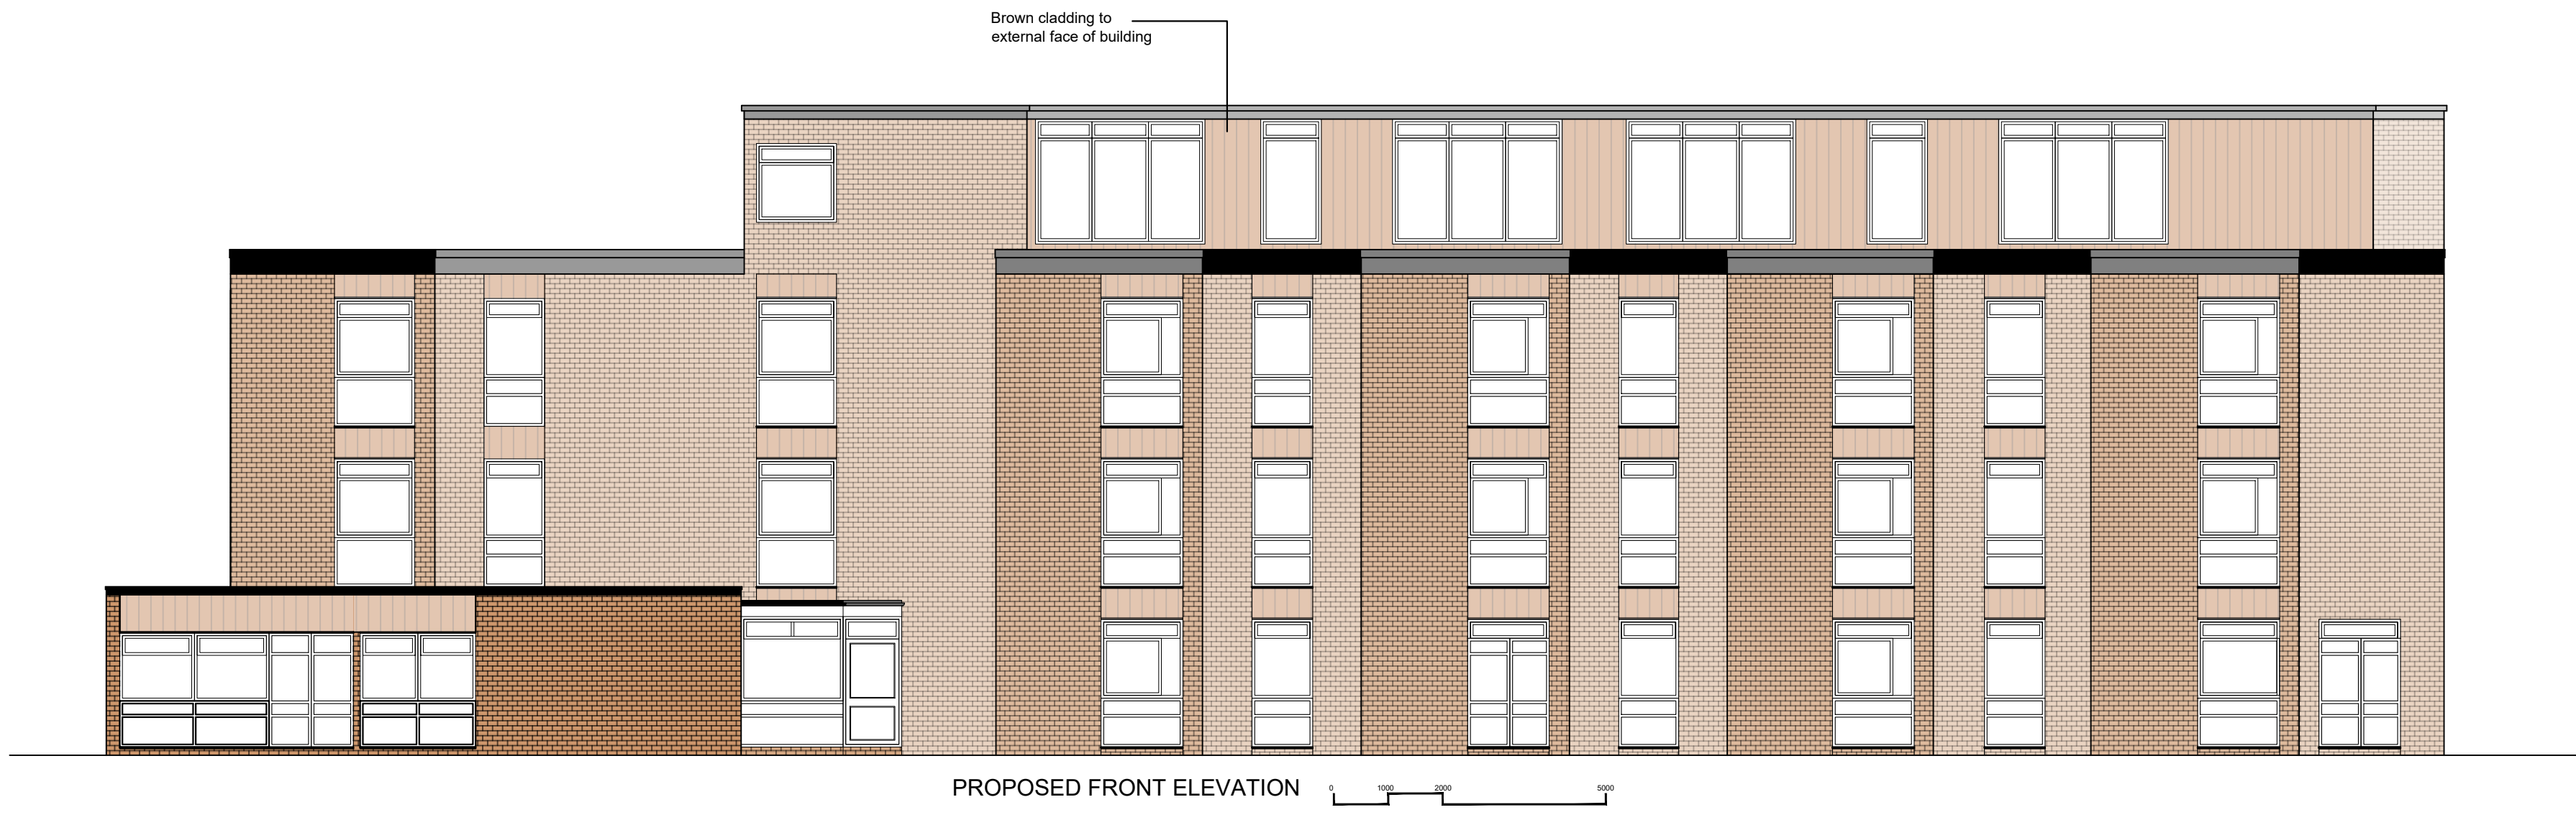

No.	Revision/Issue	Date

[illegible]

Mason and Marlowe Ltd.
Architects, Project Managers
and Quantity Surveyors

Colony, 5 Piccadilly Place,
M1 3BR

Project Name and Address

GOYT VALLEY HOUSE
New Mills, High Peak
SK22 4PA

Project

Date _____

05/05/2025

Scale
1:100

Sheet

A1