


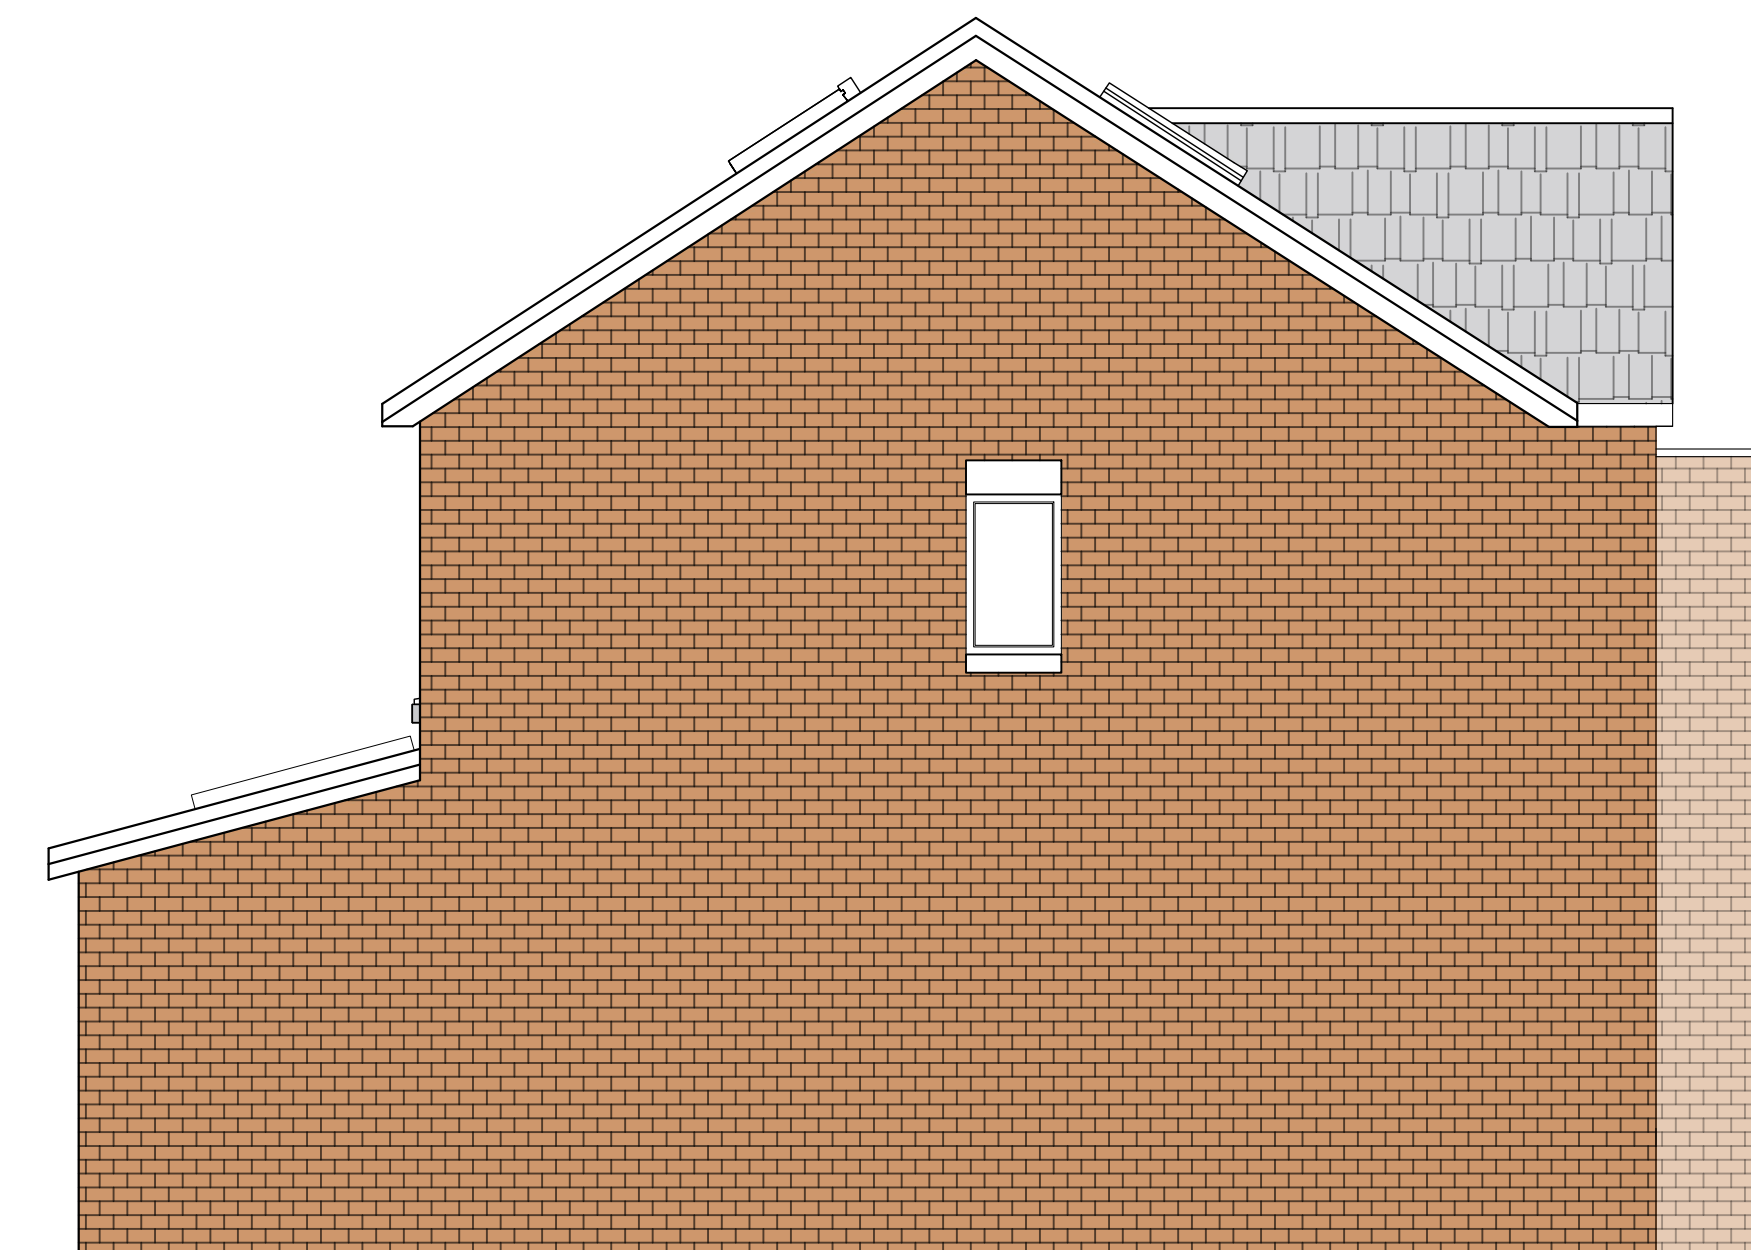

PROPOSED SEMI-DETACHED HOUSE ELEVATIONS

General Notes		
No.	Revision/Issue	Date

Firm Name and Address

 Mason and Marlowe

Mason and Marlowe Ltd.
Architects, Project Managers
and Quantity Surveyors

Colony, 5 Piccadilly Place,
M1 3BR

Project Name and Address

GOYT VALLEY HOUSE
New Mills, High Peak
SK22 4PA

Project	Sheet A1
Date 05/05/2025	
Scale 1:50	