

|     |                |      |
|-----|----------------|------|
| No. | Revision/Issue | Date |
|     |                |      |
|     |                |      |

Firm Name and Address


 **Mason and Marlowe**  
**Mason and Marlowe Ltd.**  
Architects, Project Managers  
and Quantity Surveyors

Colony, 5 Piccadilly Place,  
M1 3BR


Project Name and Address

**GOYT VALLEY HOUSE**  
New Mills, High Peak  
SK22 4PA

|                           |           |
|---------------------------|-----------|
| Project                   | Sheet     |
| Date<br><b>05/05/2025</b> | <b>A1</b> |
| Scale<br><b>1:50</b>      |           |

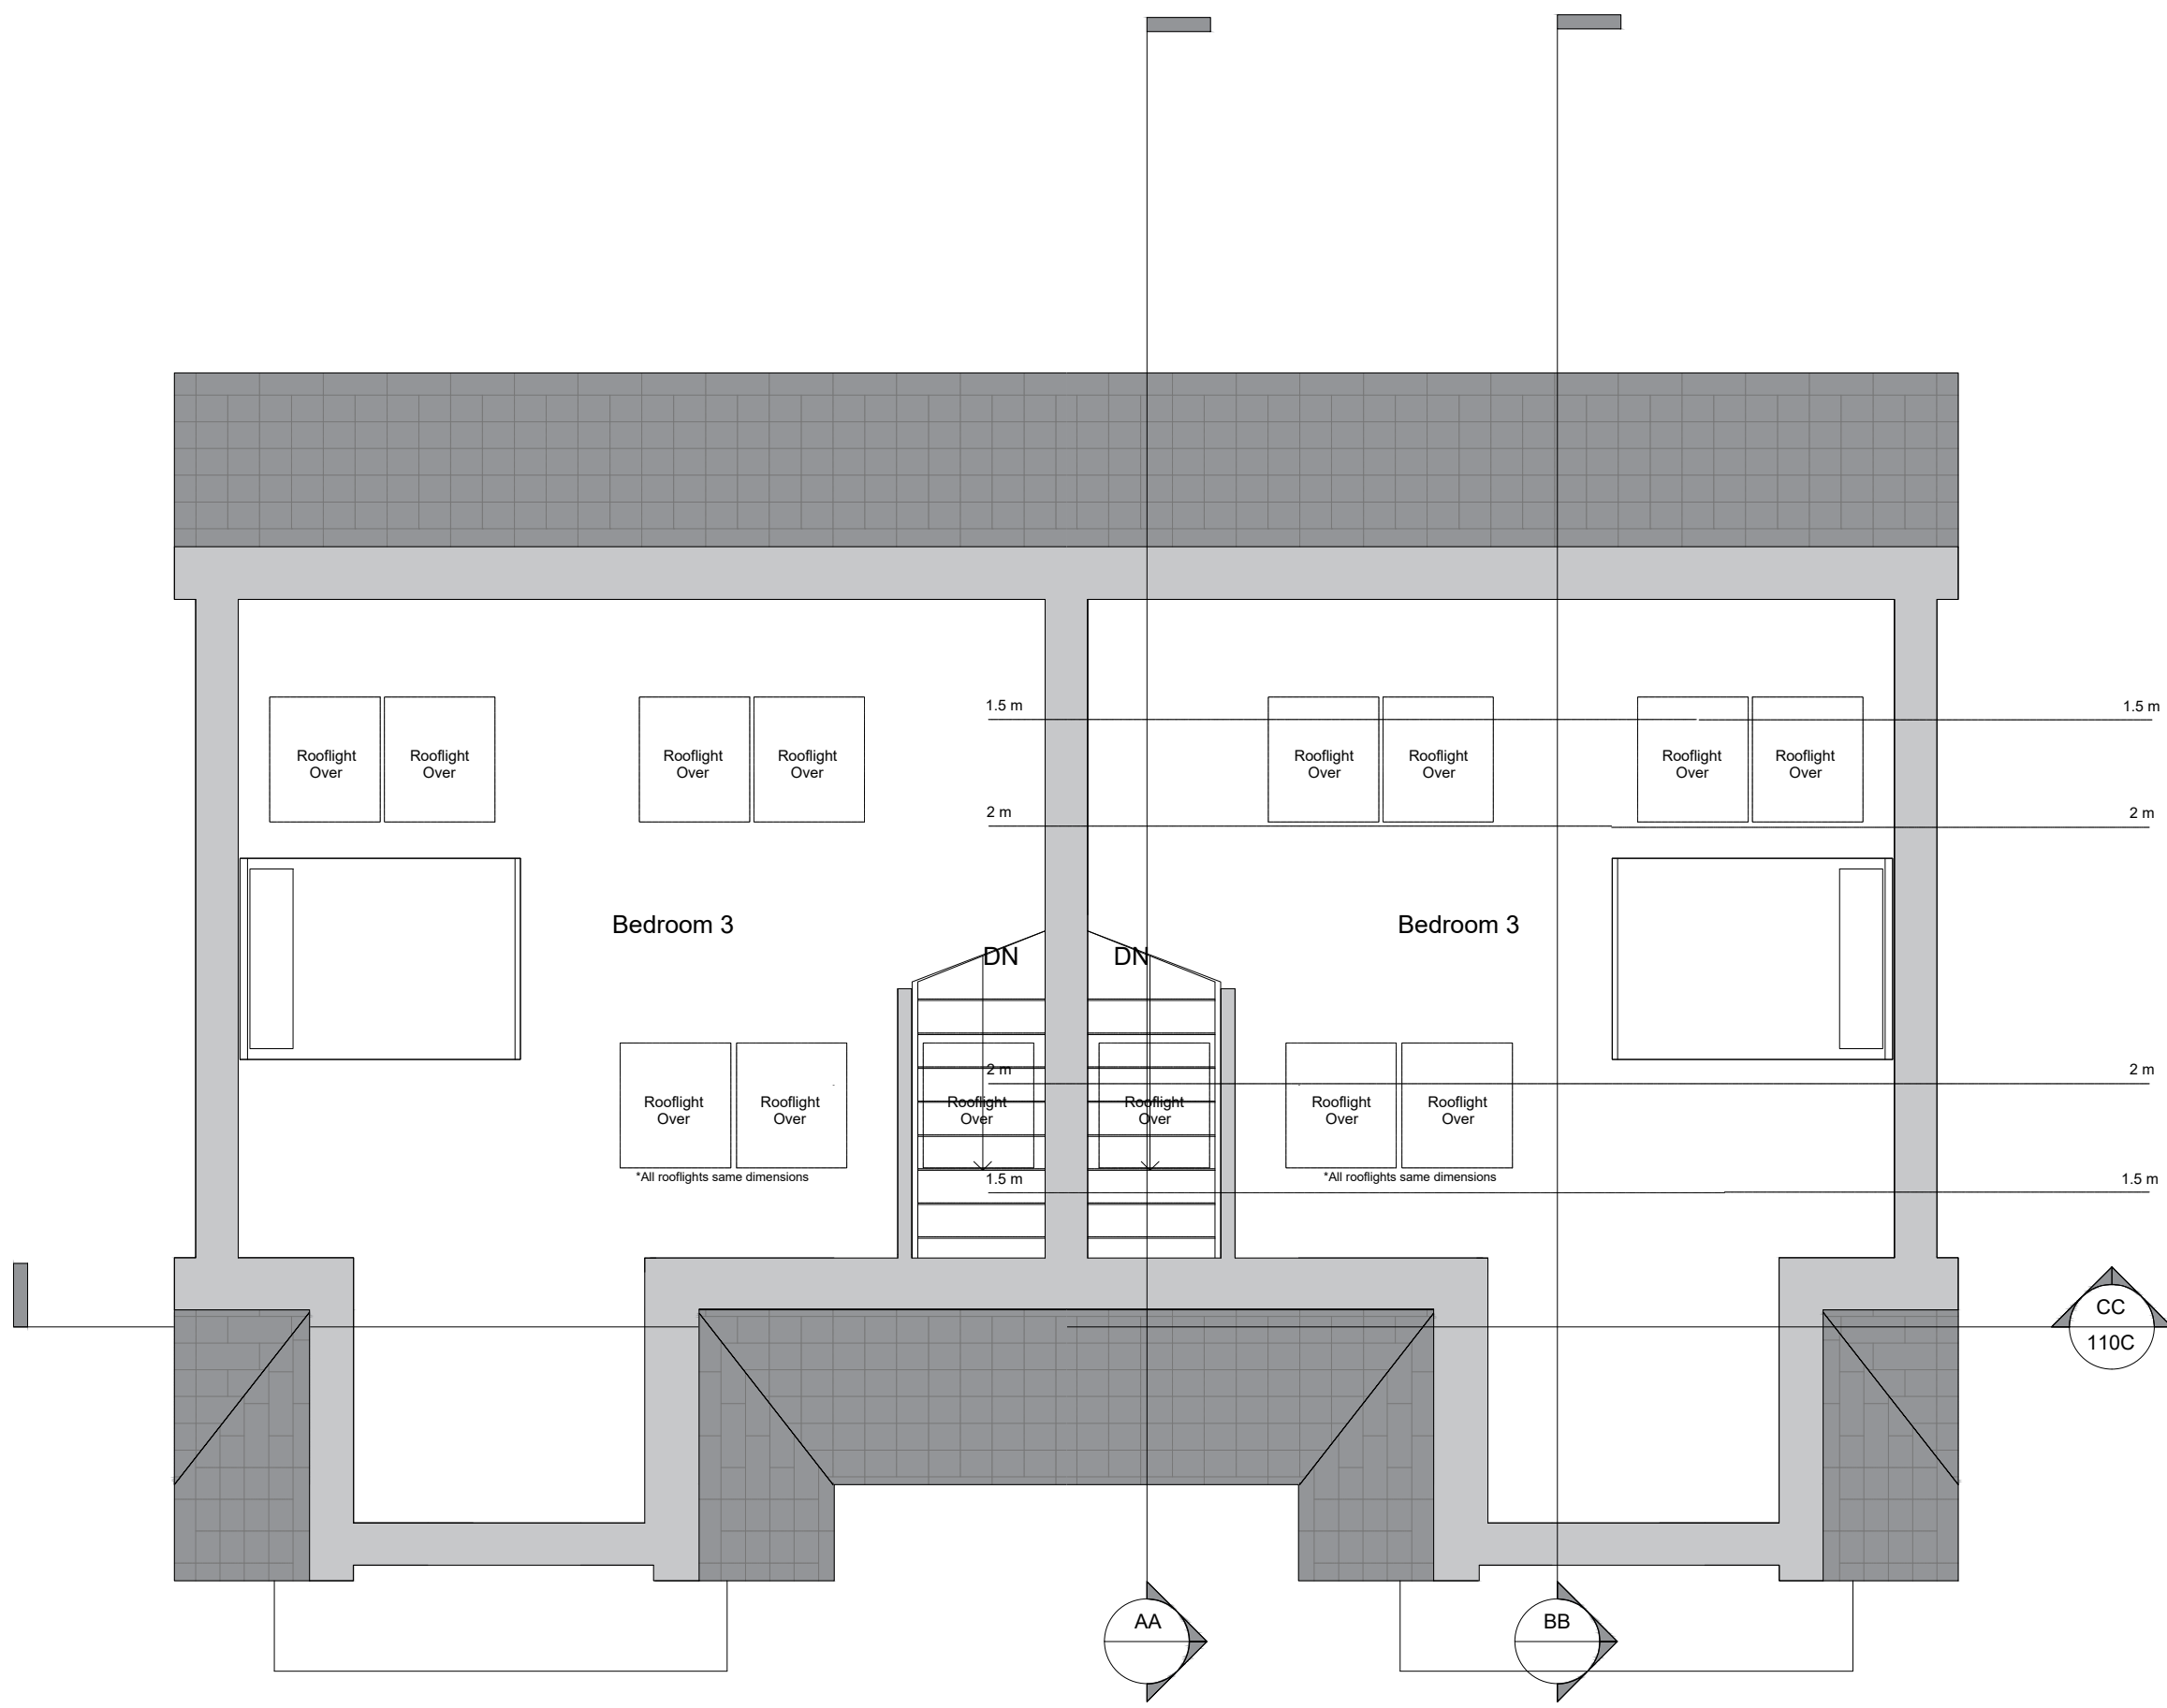

Proposed Second Floor Plan

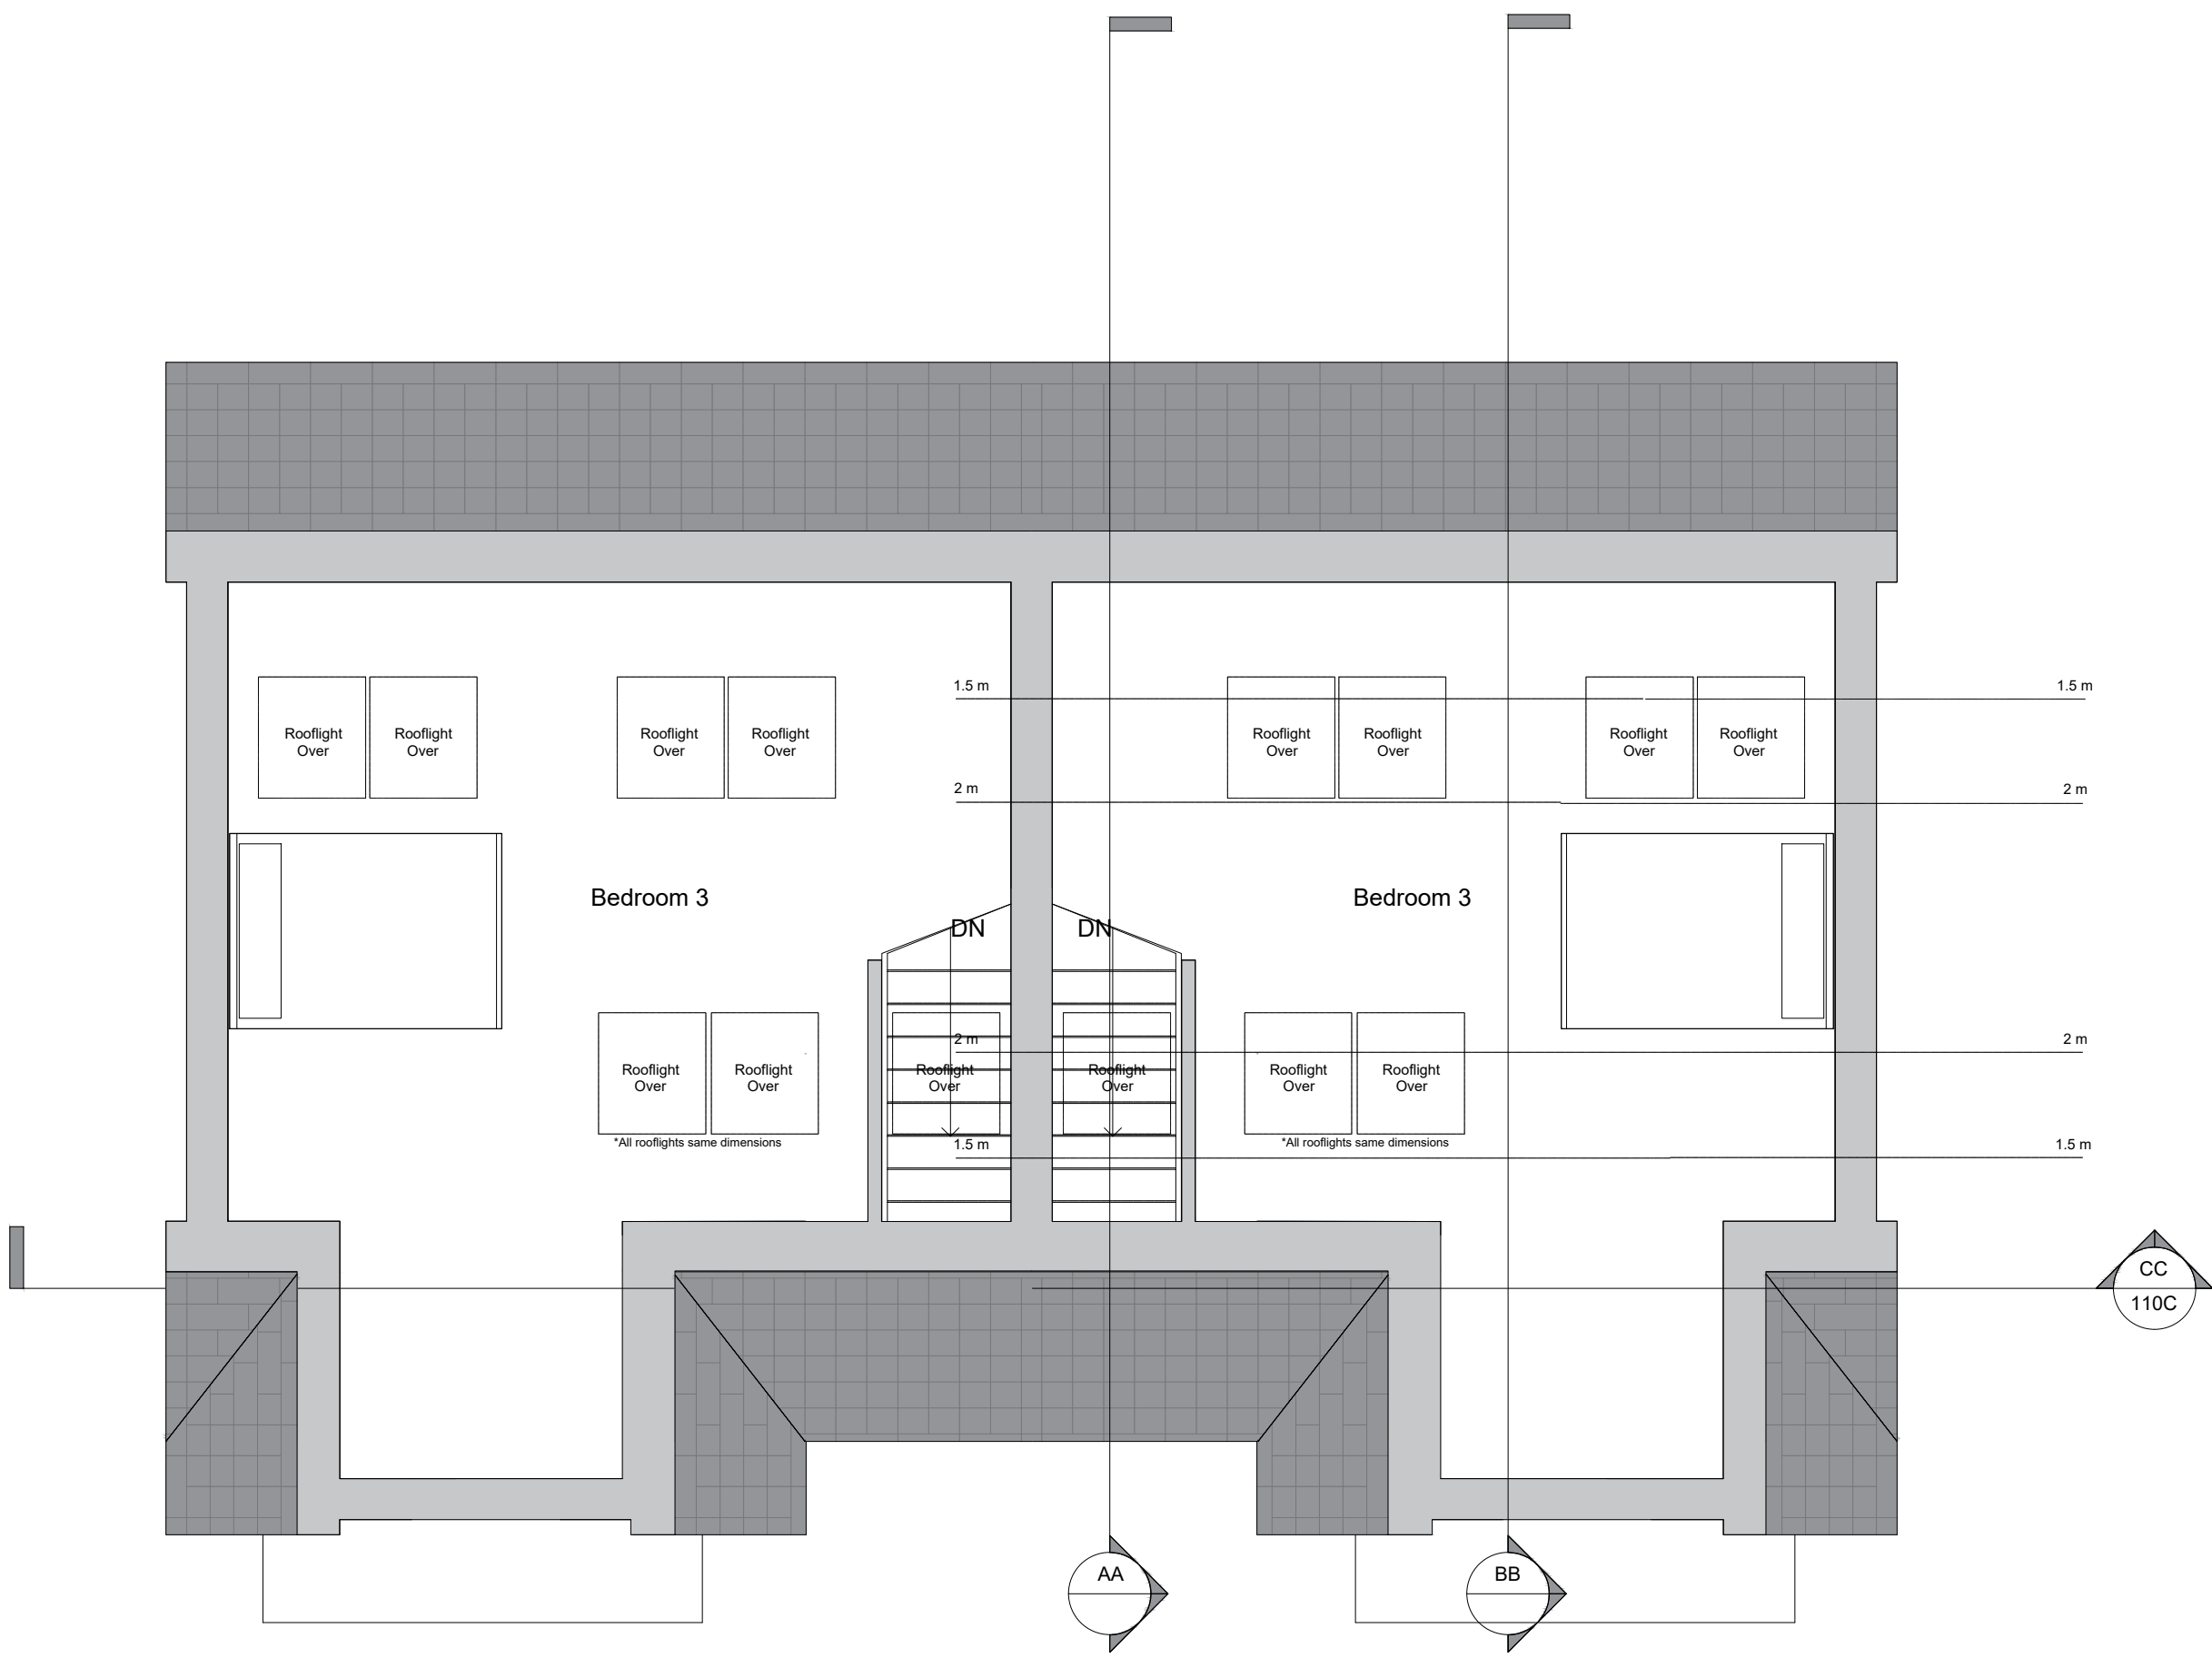

Proposed Second Floor Plan