



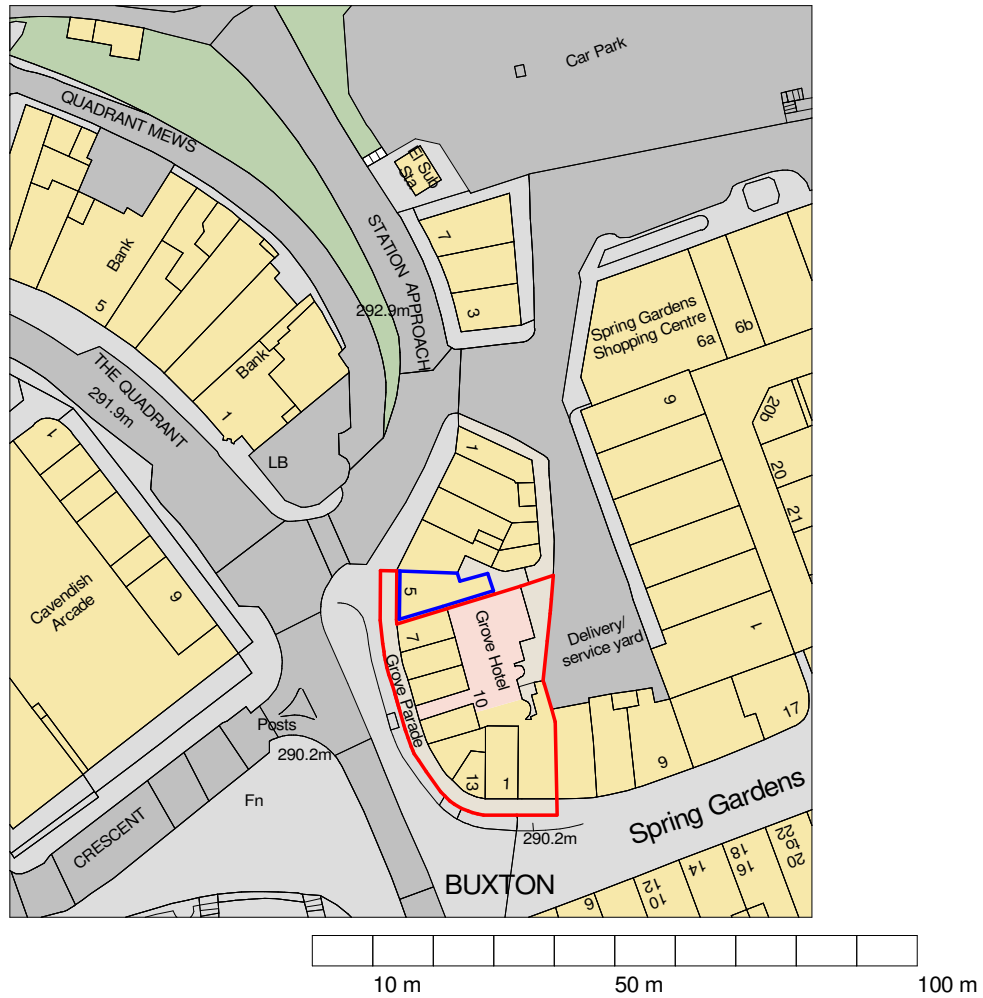

ReRequestPlan
 Map number: TQRQM2133613272128
 Title: Grove hotel
 Project ID:
 Date of Purchase: 02-12-2021
 1 Years subscription from 02-12-2021 for 1 workstation.
 © Crown copyright and database rights 2021 OS 100042766

Grove Hotel,
 10 Grove Parade
 Buxton
 SK17 6AJ

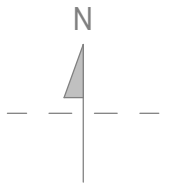

Notes All dimensions are to be checked on site prior to construction, manufacture of any components and ordering of materials and equipment. Any discrepancies are to be reported to the architect for clarification. All materials and workmanship to be in accordance with the current British Standards and codes of practice.	Client Owner Project Grove Hotel, Buxton Drawing Location Plan Suitability Suitability Description	<table> <tr> <td>E</td><td>17.05.23</td><td>SHD</td><td>Revised</td></tr> <tr> <td>D</td><td>09.03.23</td><td>SHD</td><td>Planning Issue - Revised to include canopy line</td></tr> <tr> <td>C</td><td>21.09.22</td><td></td><td>Planning Issue - Updated with revised blue and red line boundary</td></tr> <tr> <td>B</td><td>August 2022</td><td>SHD</td><td>Planning Issue</td></tr> <tr> <td>A</td><td>Jan 2022</td><td>SHD</td><td>Preliminary Issue</td></tr> </table> <table> <tr> <th>Rev</th><th>Date</th><th>Drawn By</th><th>Comments</th></tr> </table>	E	17.05.23	SHD	Revised	D	09.03.23	SHD	Planning Issue - Revised to include canopy line	C	21.09.22		Planning Issue - Updated with revised blue and red line boundary	B	August 2022	SHD	Planning Issue	A	Jan 2022	SHD	Preliminary Issue	Rev	Date	Drawn By	Comments	  Drawing Number L001 Scale 1 : 1250 @A4 Date Sept 2022
E	17.05.23	SHD	Revised																								
D	09.03.23	SHD	Planning Issue - Revised to include canopy line																								
C	21.09.22		Planning Issue - Updated with revised blue and red line boundary																								
B	August 2022	SHD	Planning Issue																								
A	Jan 2022	SHD	Preliminary Issue																								
Rev	Date	Drawn By	Comments																								