


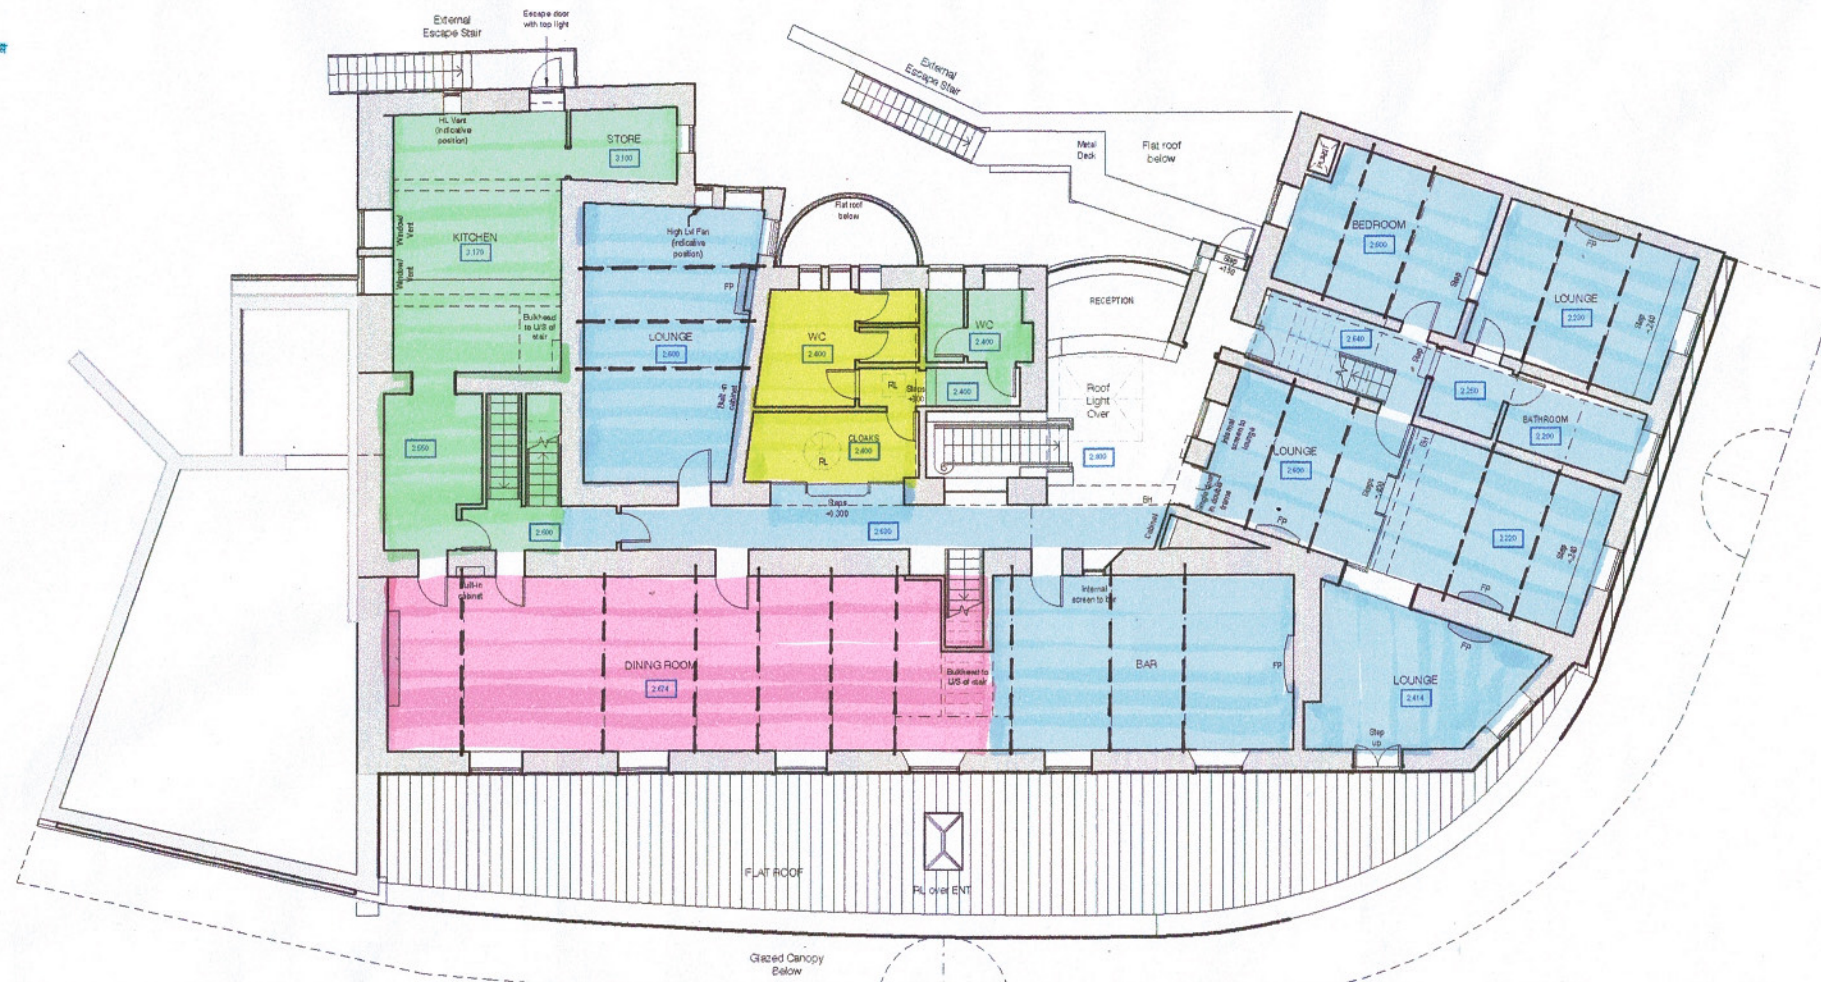

key to work to existing ceilings.

-  Lath & plaster now removed to be re-instated with Lath & plaster
-  Lath & plaster in-situ repaired as necessary
-  plasterboard & skim removed previously. No further work
-  plasterboard & skim in-situ. No work planned
-  existing timber beams to be encased - see detail p858

The whole floor is to have a new ceiling installed directly below the existing ceilings as part of the upgrading work needed to achieve 60 minute fire resistance.



First Floor GA - Existing



A Notes re
April 25 new ceilings
added

Rev	Date	Drawn By	Comments
Client			
Owner			
Project	Grove Hotel, Buxton		
Drawing	Works to extg ceilings		
Revision	Purpose		
Drawing Number	P855.A		
Job No.	Scale	Date	
Project Number	1:100 @ A1	Nov 2021	
Suitability	Suitability		
Drawn By			
OMS			