



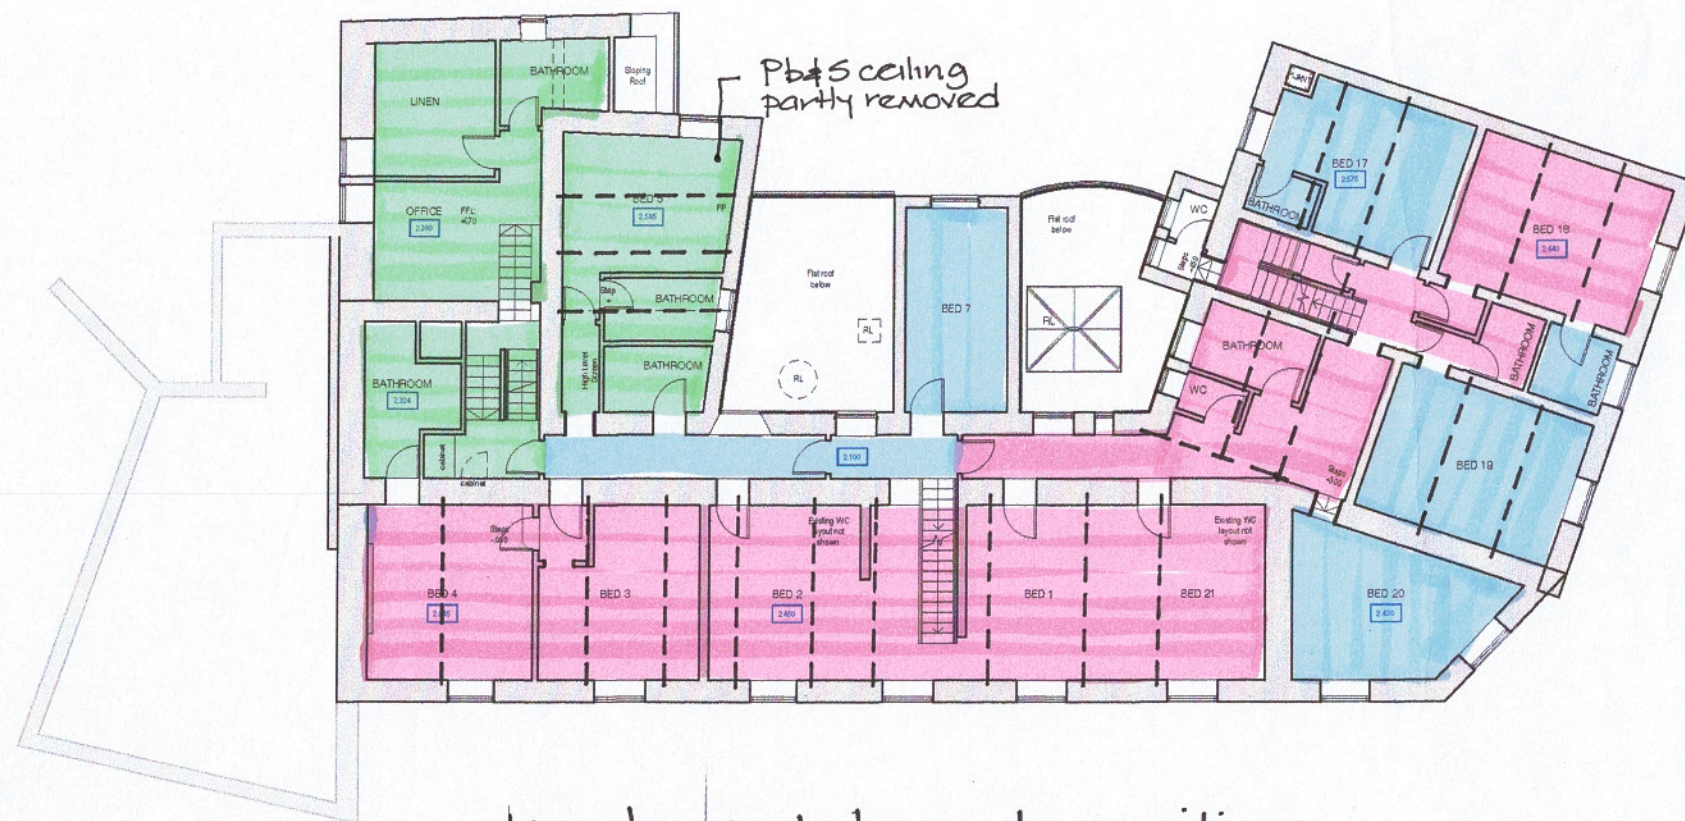

key to work to existing ceilings

- Lath & plaster now removed to be re-instated with Lath & plaster
- Lath & plaster in-situ & repaired as necessary
- plasterboard & skim in-situ no work planned.
- existing timber beams to be encased - see detail C858

the whole floor is to have a new ceiling installed directly below the existing ceilings as part of the upgrading works needed to achieve 60-minute fire resistance

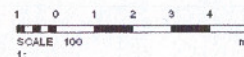

Second Floor GA - Existing
 Scale: 1:100

A notes re
 April 25 new ceilings
 added

Rev | Date | Drawn By | Comments

Client

Owner

Project

Grove Hotel, Buxton

Drawing

Works to extg ceilings

Revision | Purpose

Drawing Number

P856 A

Job No. | Scale | Date

Project Number | 1:100 @ A1 | Nov 2021

Suitability | Suitability

Drawn By

QMS



ah2