




North East Elevation

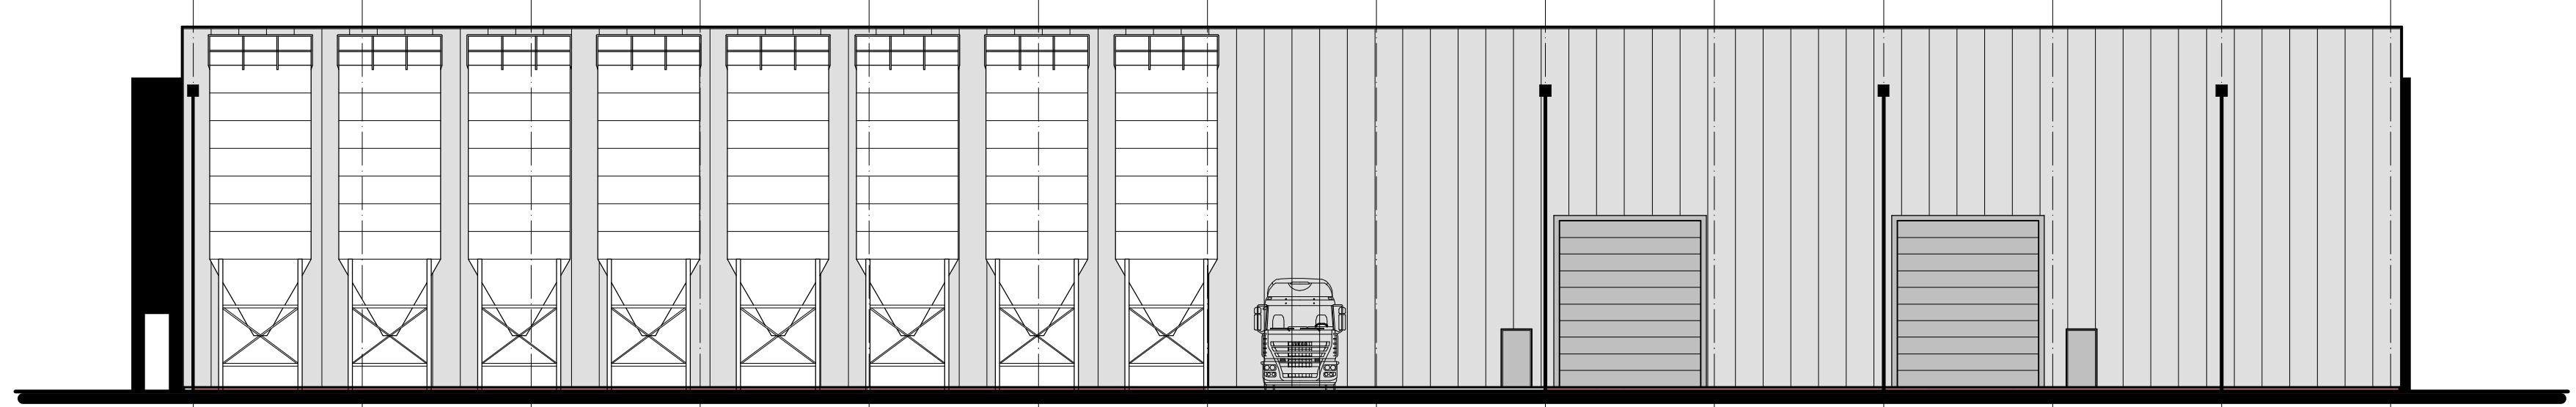


South West Elevation

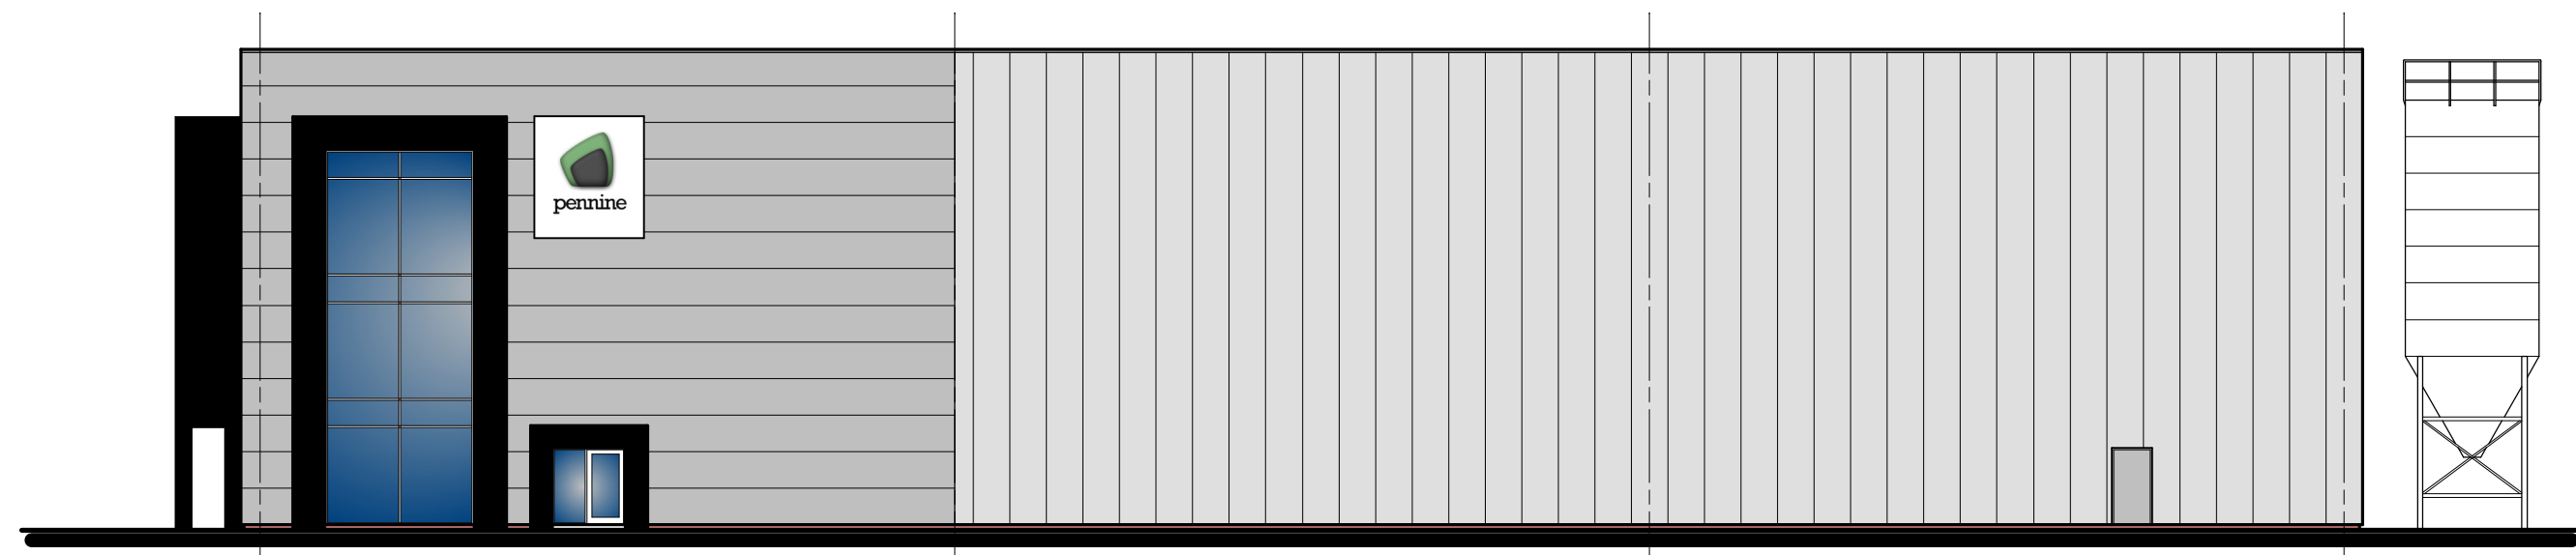

North West Elevation

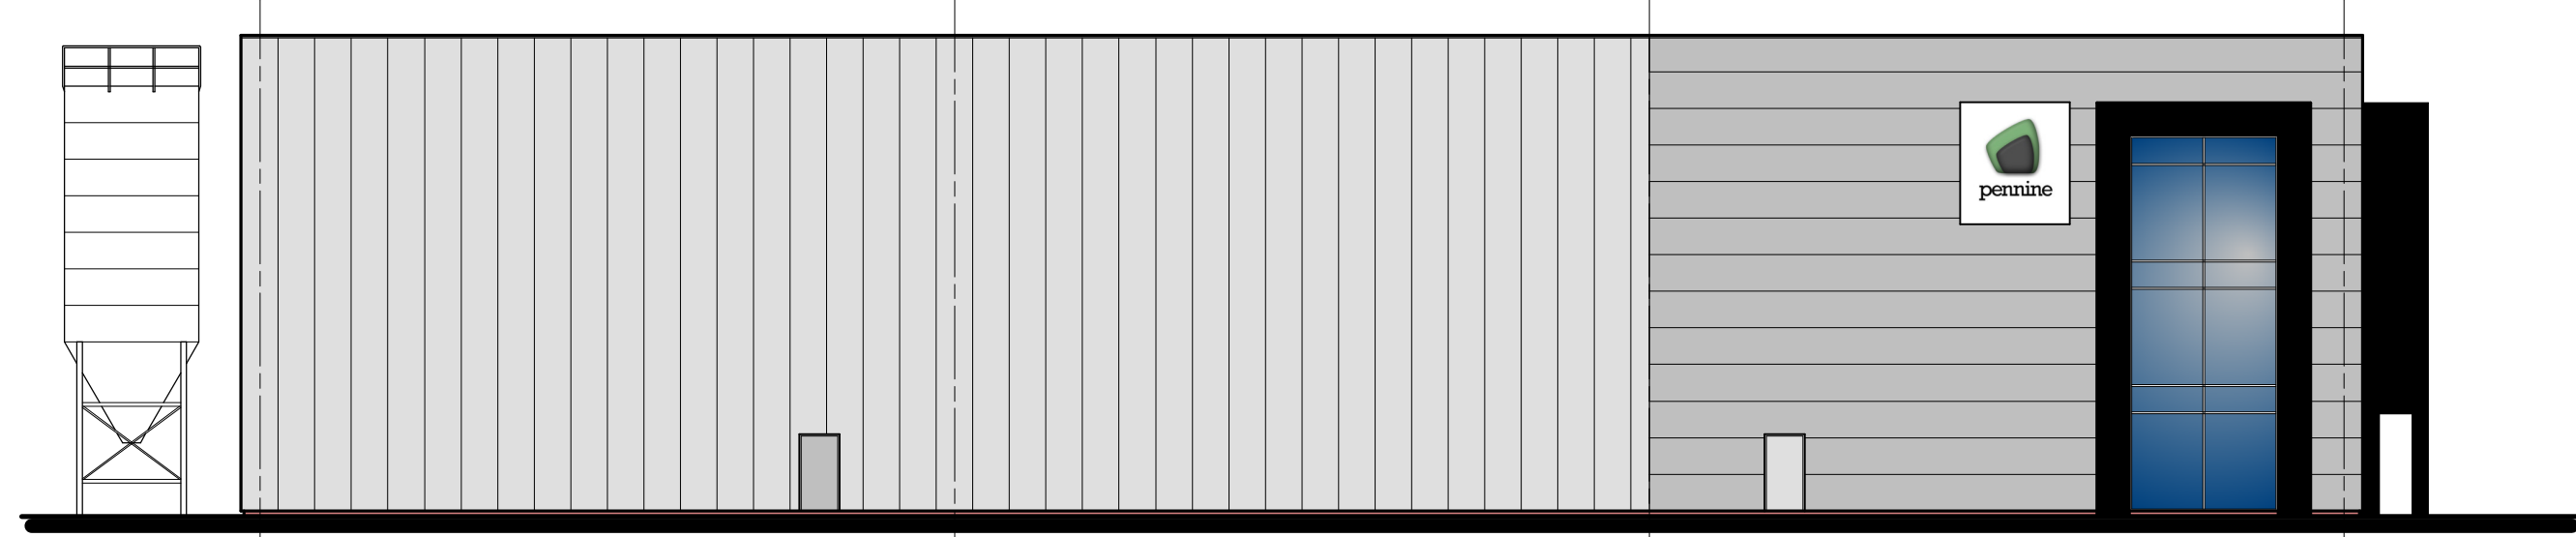

South East Elevation

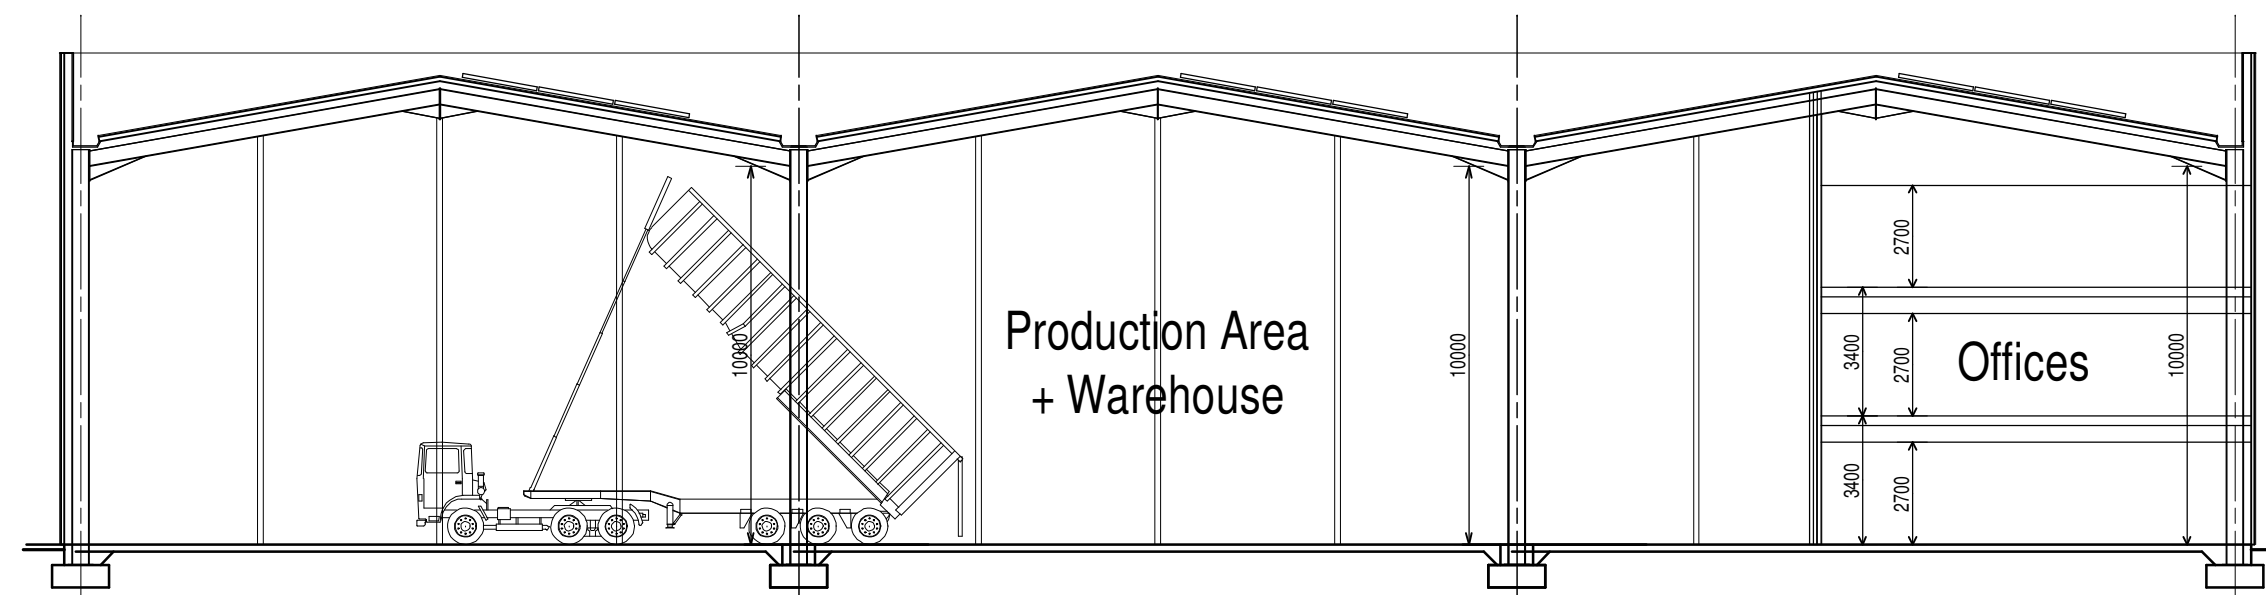

Typical Section

EXTERNAL FINISHES

Roof
Profiled powder coated steel sheeting, colourcoat HPS200, Albatross Grey, RAL 240 80 05 with trims to match.
Roof to include 15% profiled translucent sheet rooflights.

PV Panels
An array of pv panels are to be installed on the roof as shown.

Walls
Profiled powder coated steel horizontal + vertical sheeting, finished in two shades of grey with matching trims.

Vehicular Doors
Insulated panel overhead industrial doors, finished in Grey.


Personnel Doors
Powder coated steel doors, finished in Grey.

Windows
Powder coated aluminium, finished in black, RAL 9005.


Entrance Portal
A black powder coated surround is to be formed around the feature windows as shown.

Rainwater Goods
Black, Reference RAL 9005, colour coated pressed steel gutters to match cladding trims and 150mm downpipes.


Silos
8 no. storage silos, constructed from steel and finished in Concrete Grey RAL 7023 are to be installed where indicated

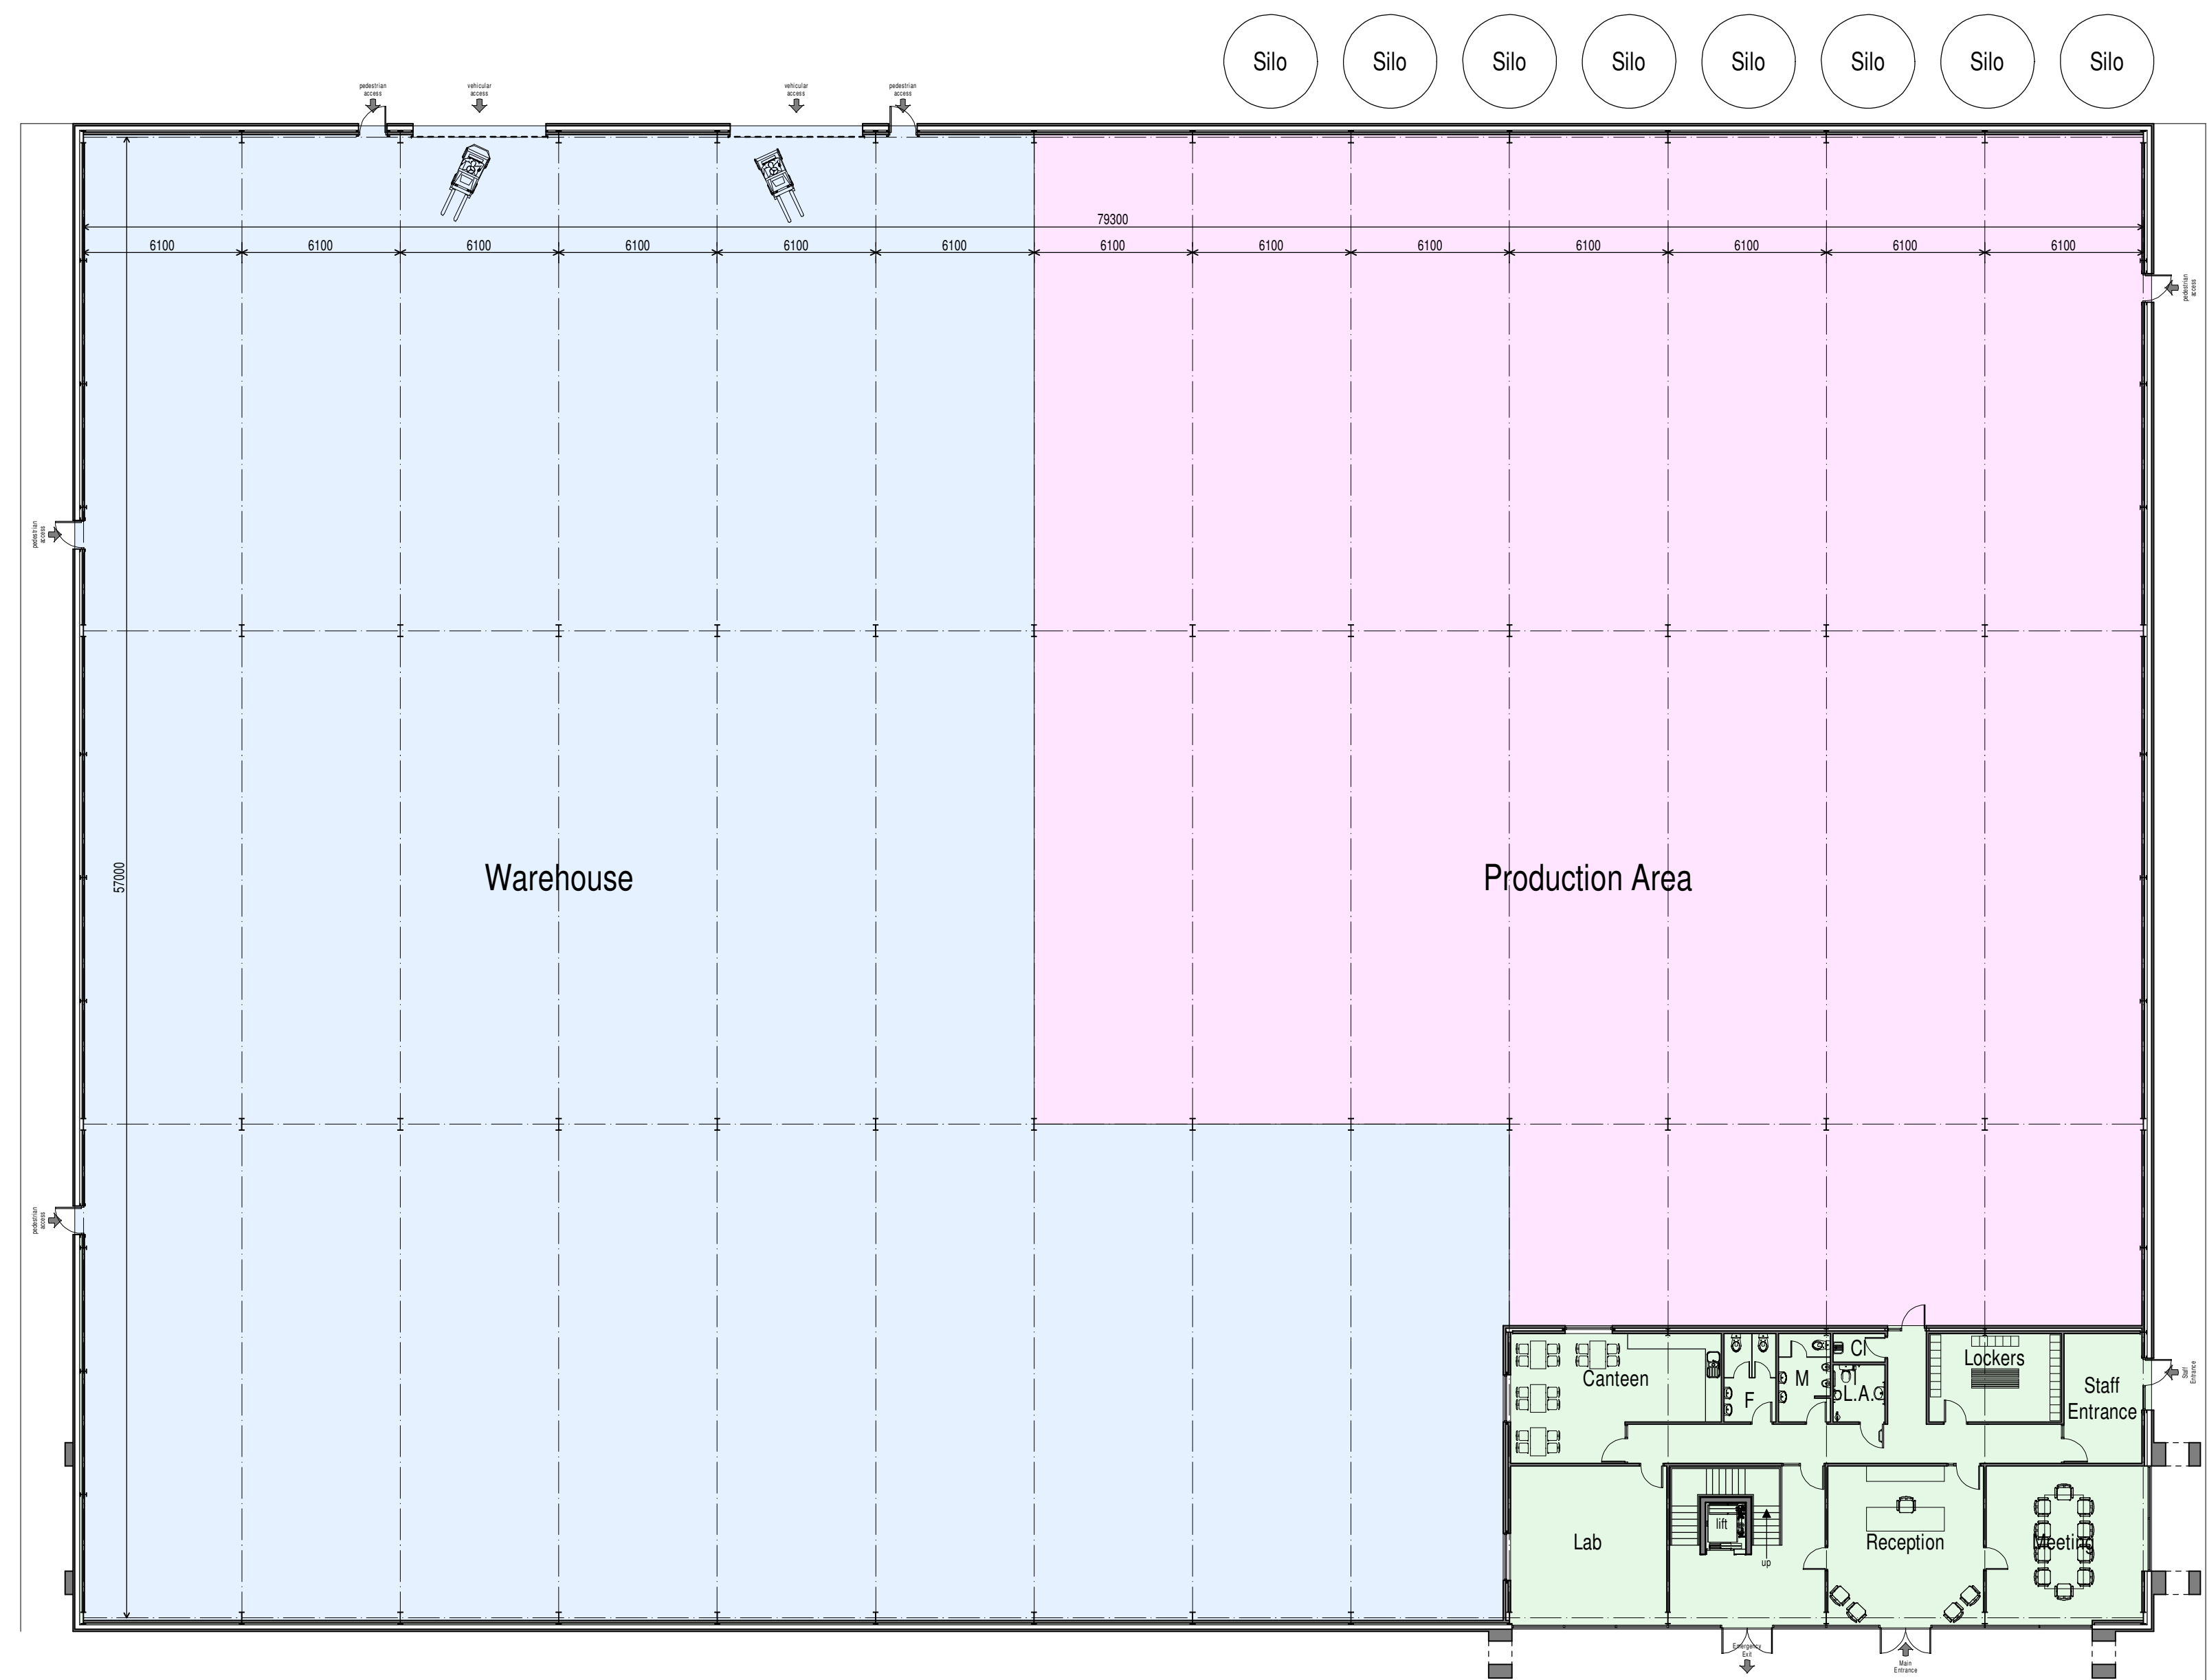

Ground Floor Plan

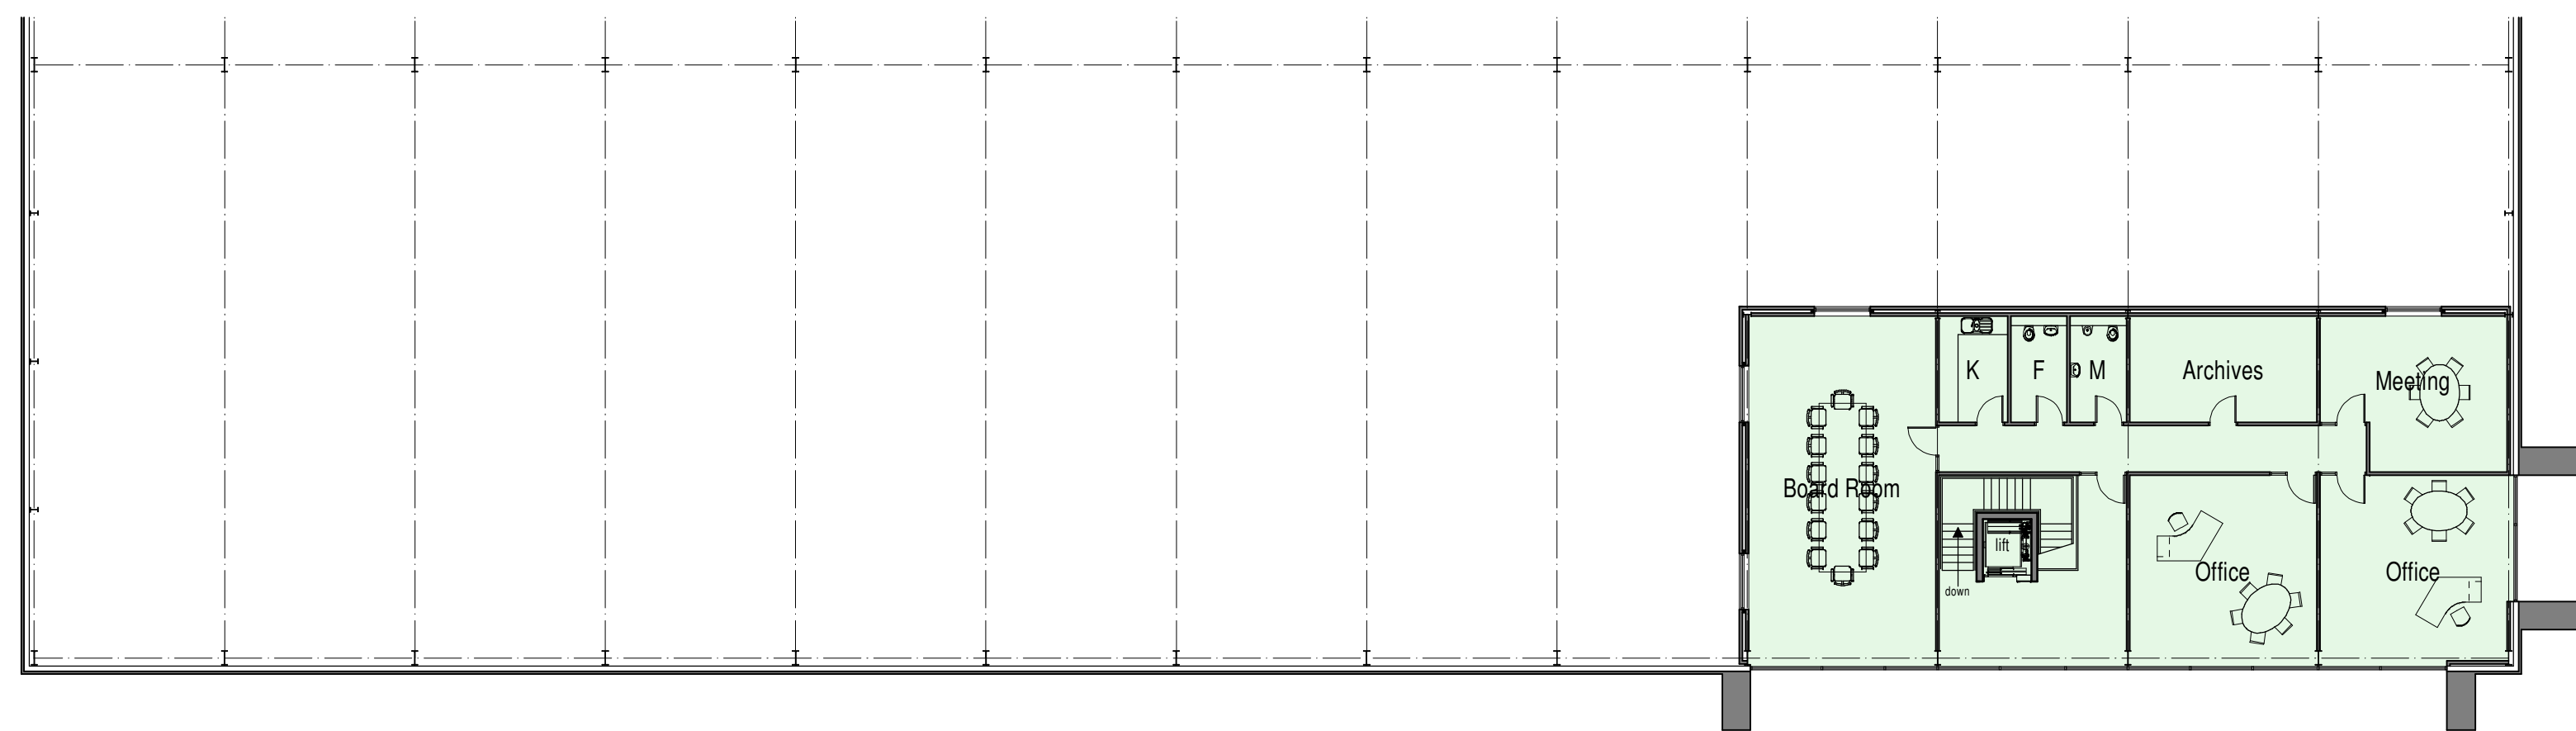

Second Floor Plan

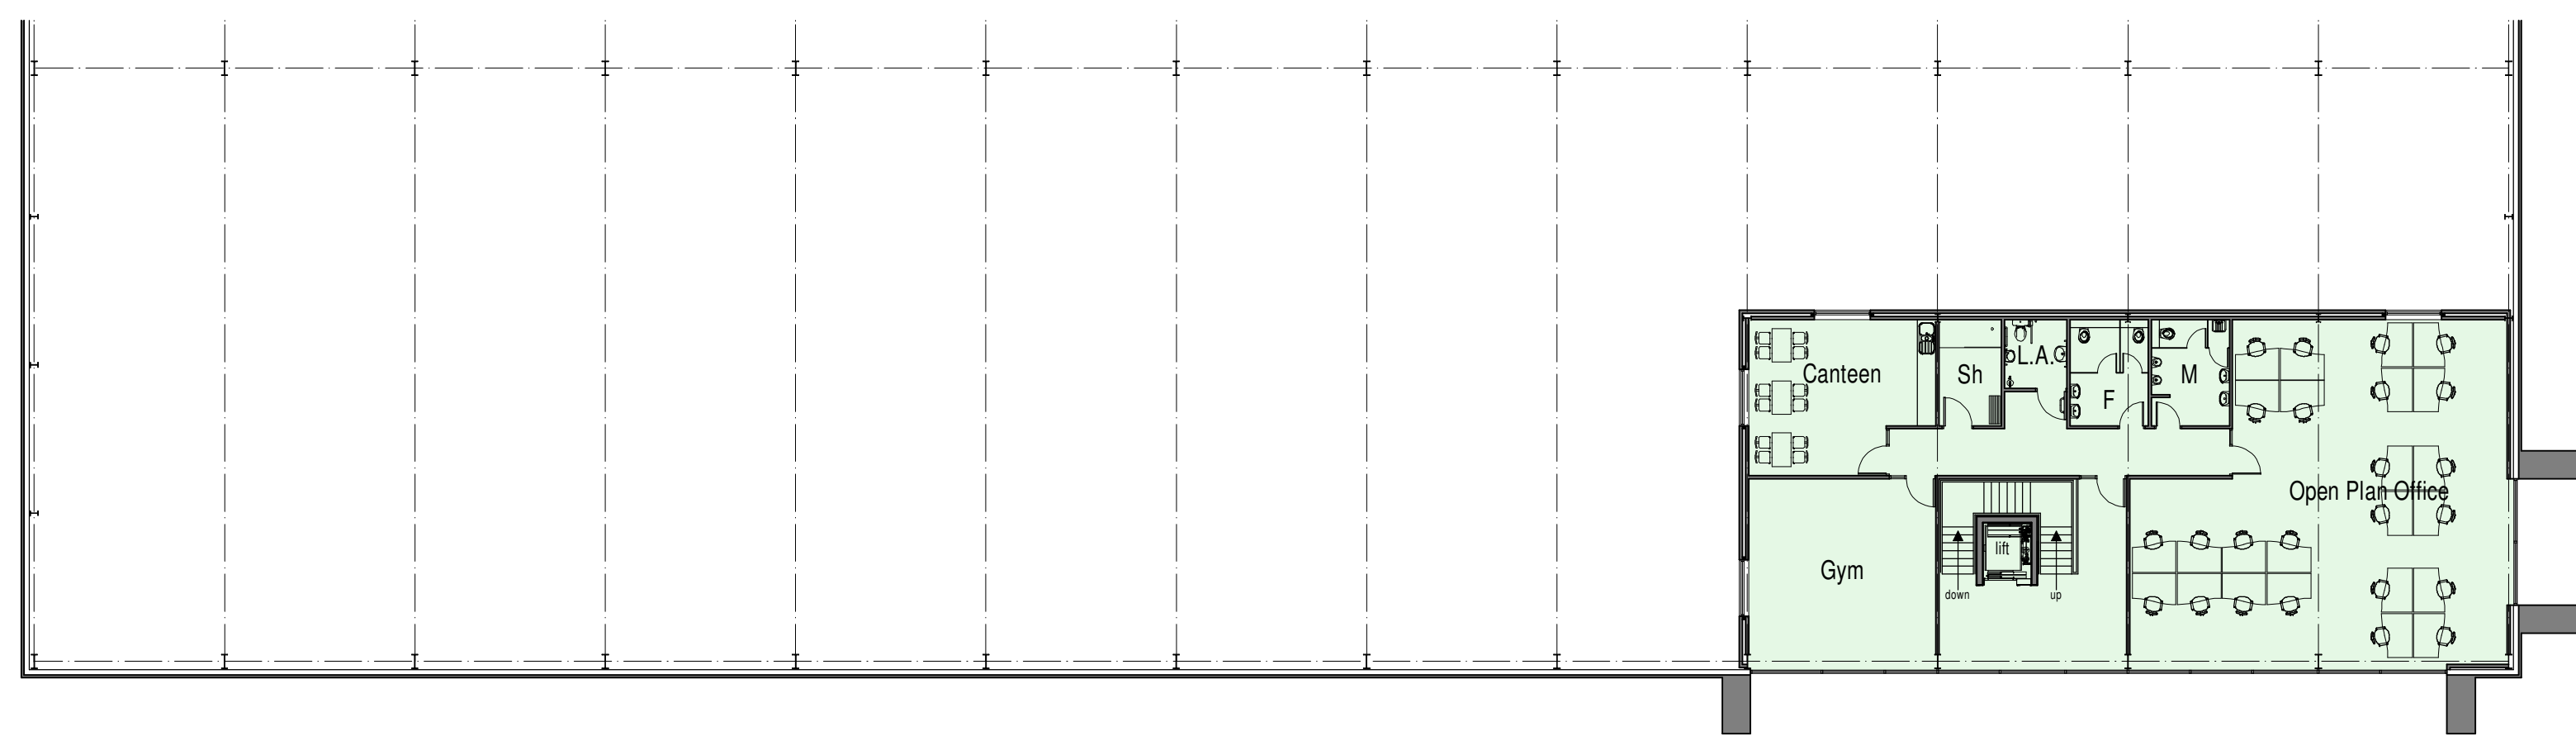

First Floor Plan

scale bar @ 1:200

Pennine Aggregates Ltd


Proposed Site Expansion,
Waterswallows Lane,
Buxton,
Derbyshire,
SK17 7JD

Planning Proposal
Production/Warehouse/Office Building

November 2022 A0 1:200

2022-2723-05 D RG

A: 15/10/2022 - SCHEME UPDATED TO REFLECT REQUEST FOR
B: 21/10/2022 - SCHEME UPDATED FOLLOWING PRE APP RESPONSE
C: 05/11/2022 - SCHEME UPDATED FOR PLANNING SUBMISSION
D: 05/11/2022 - FALSE WINDOW ADDED TO SOUTH EAST ELEVATION TO MIRROR NW ELEVATION

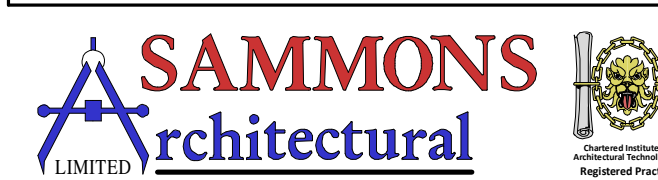

10 Cawdy Buildings, Fountain Street, Leek, ST13 6LP
Telephone: 01538 388002
E-mail: info@sammonsltd.co.uk
Web: www.sammonsltd.co.uk

This drawing is copyright.
All dimensions must be checked prior to commencement.