


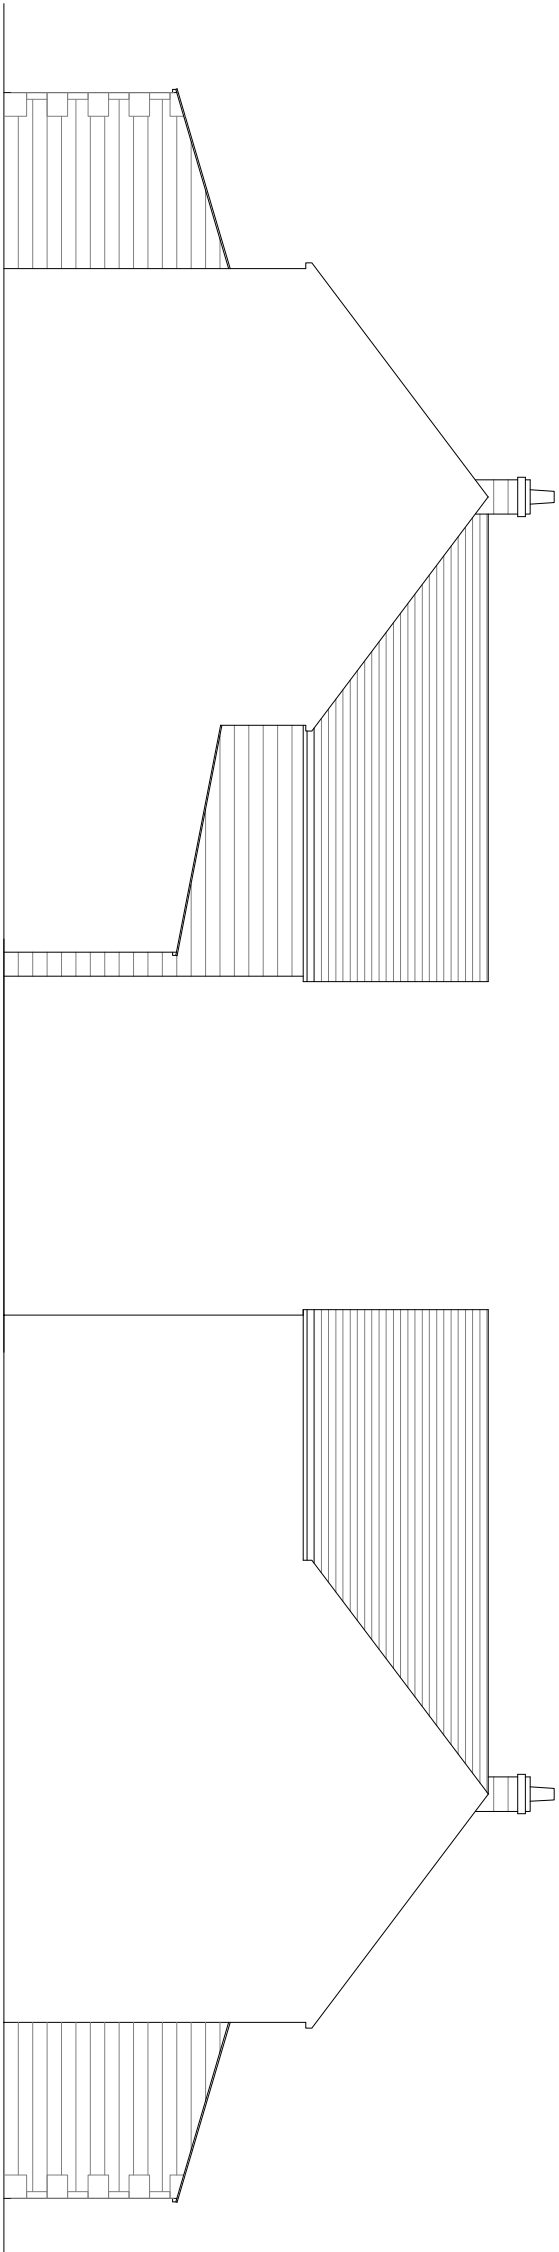

REVISIONS			
DRAWN	FW	SCALE	AREA
DATE	Sept 25	1:100@A3	SQ.M.
PROJECT	Single storey porch extension of 79a Lodes Lane, Smalldale		
CLIENT	Mrs. S. Plumley		
TITLE	Proposed elevations		