


EXISTING ELEVATIONS 1:100


SOUTH

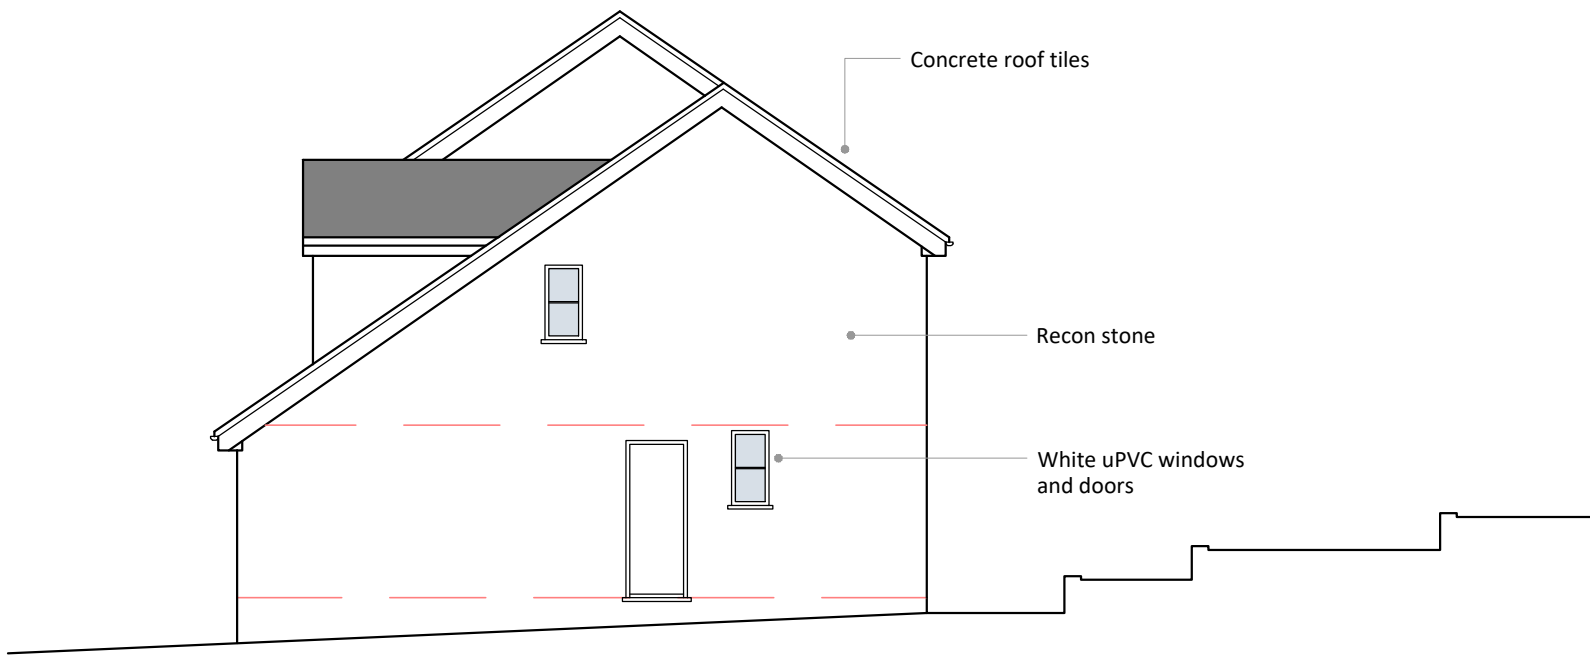

EAST




NORTH

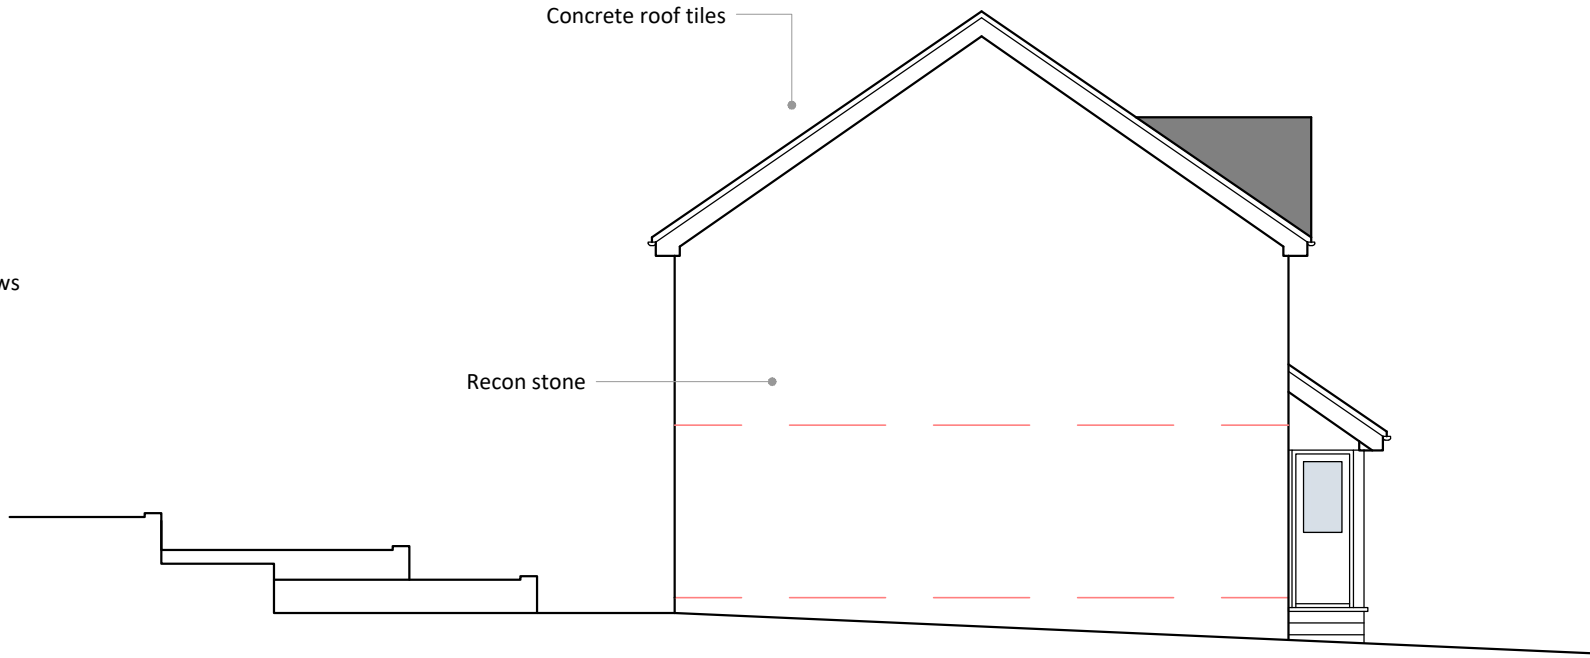

PROPOSED ELEVATIONS 1:100


SOUTH

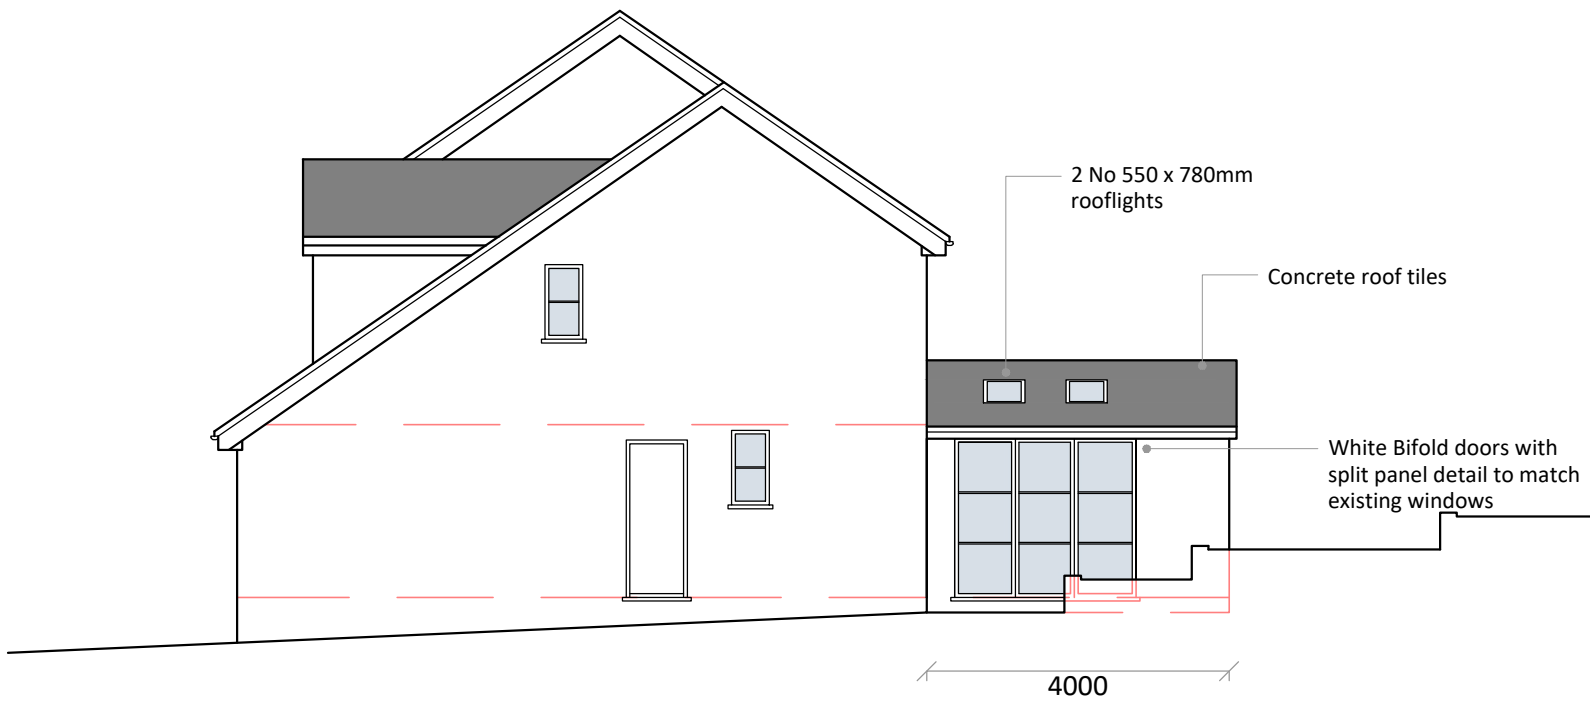

EAST




NORTH

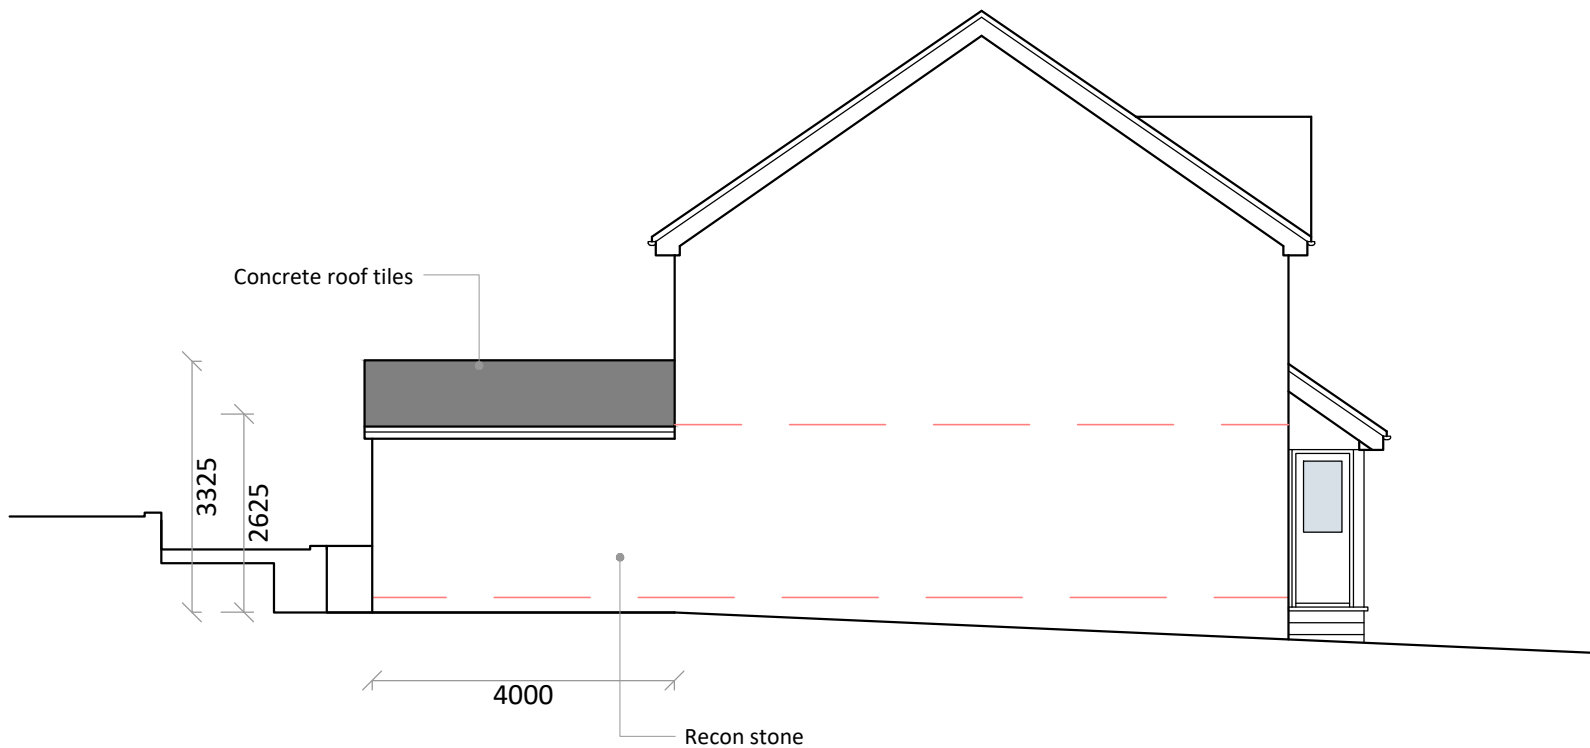


EXISTING PLANS 1:100

GROUND FLOOR

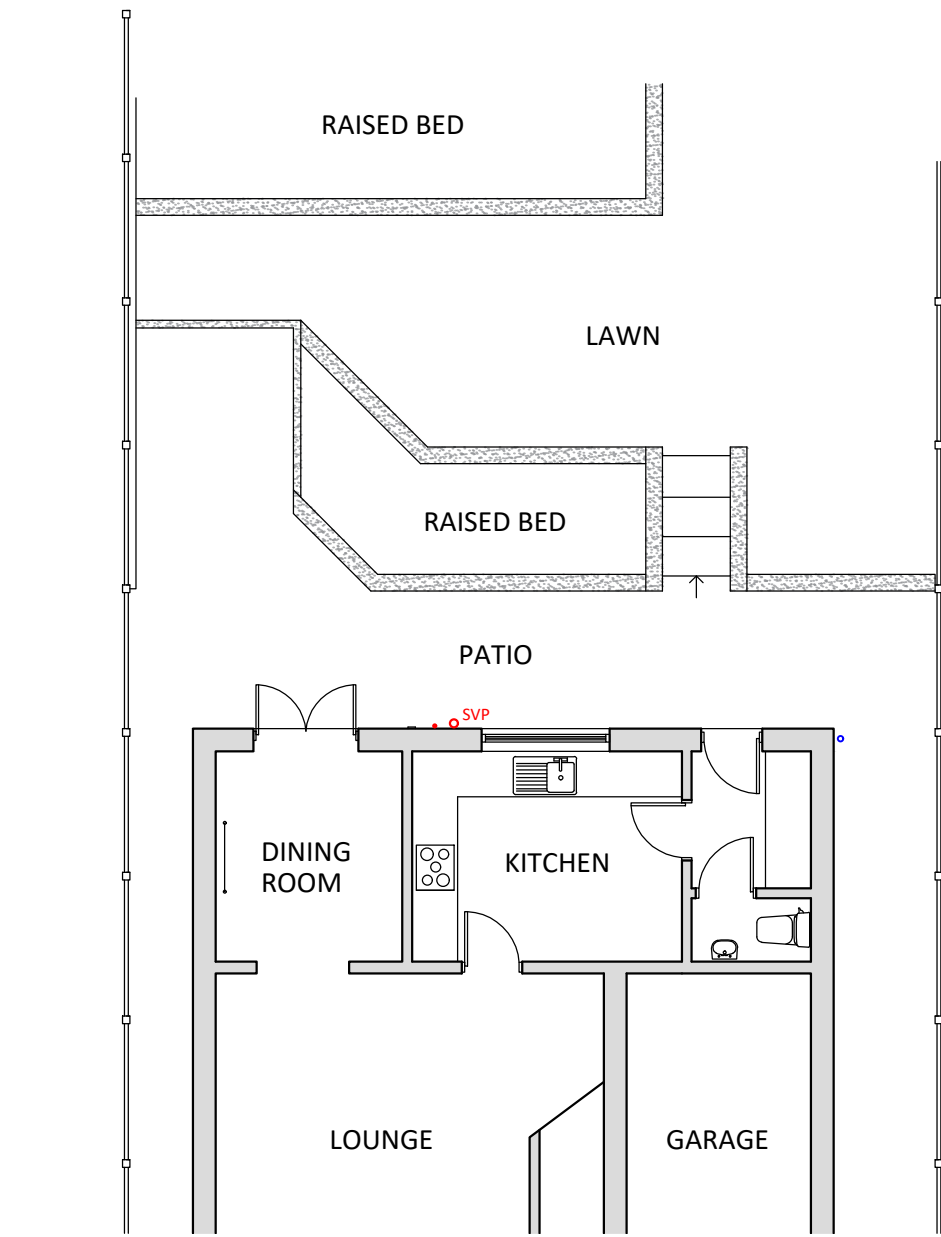


ROOF PLAN

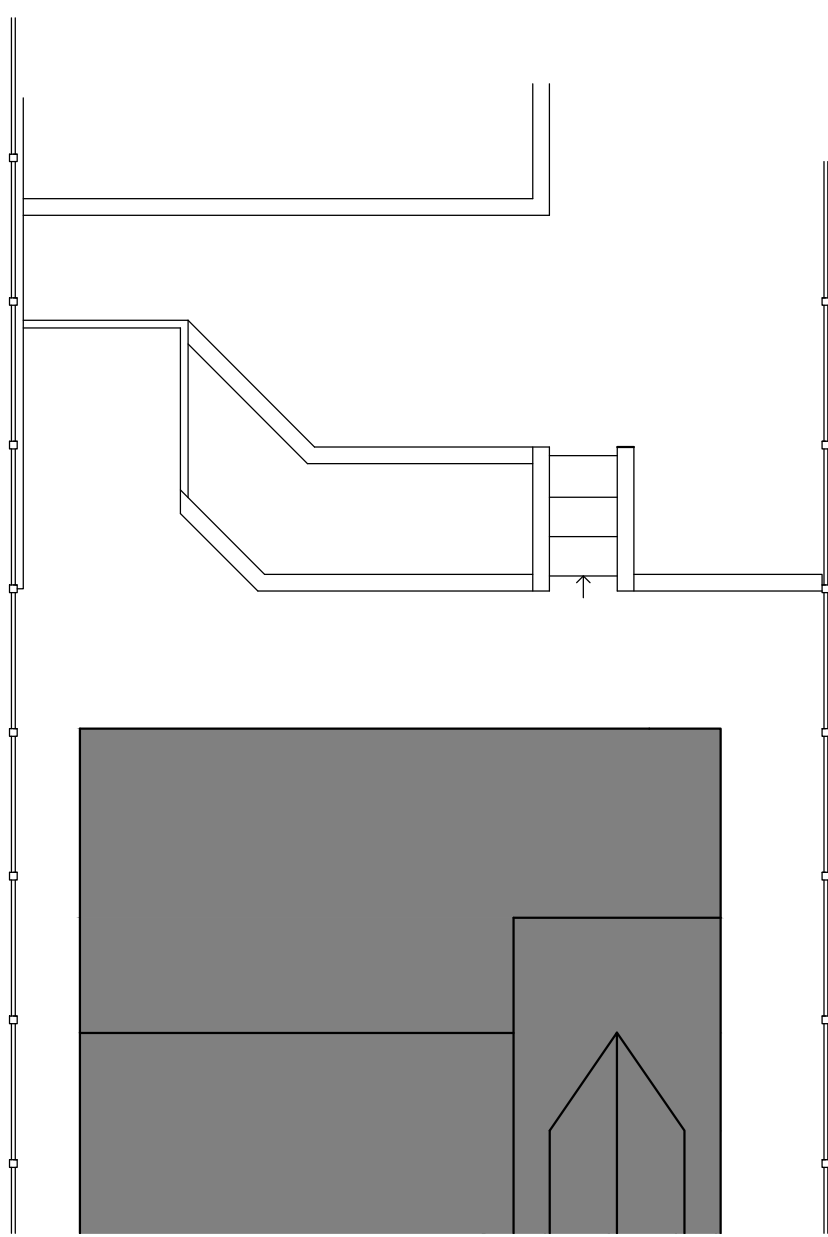


PROPOSED PLANS 1:100

GROUND FLOOR

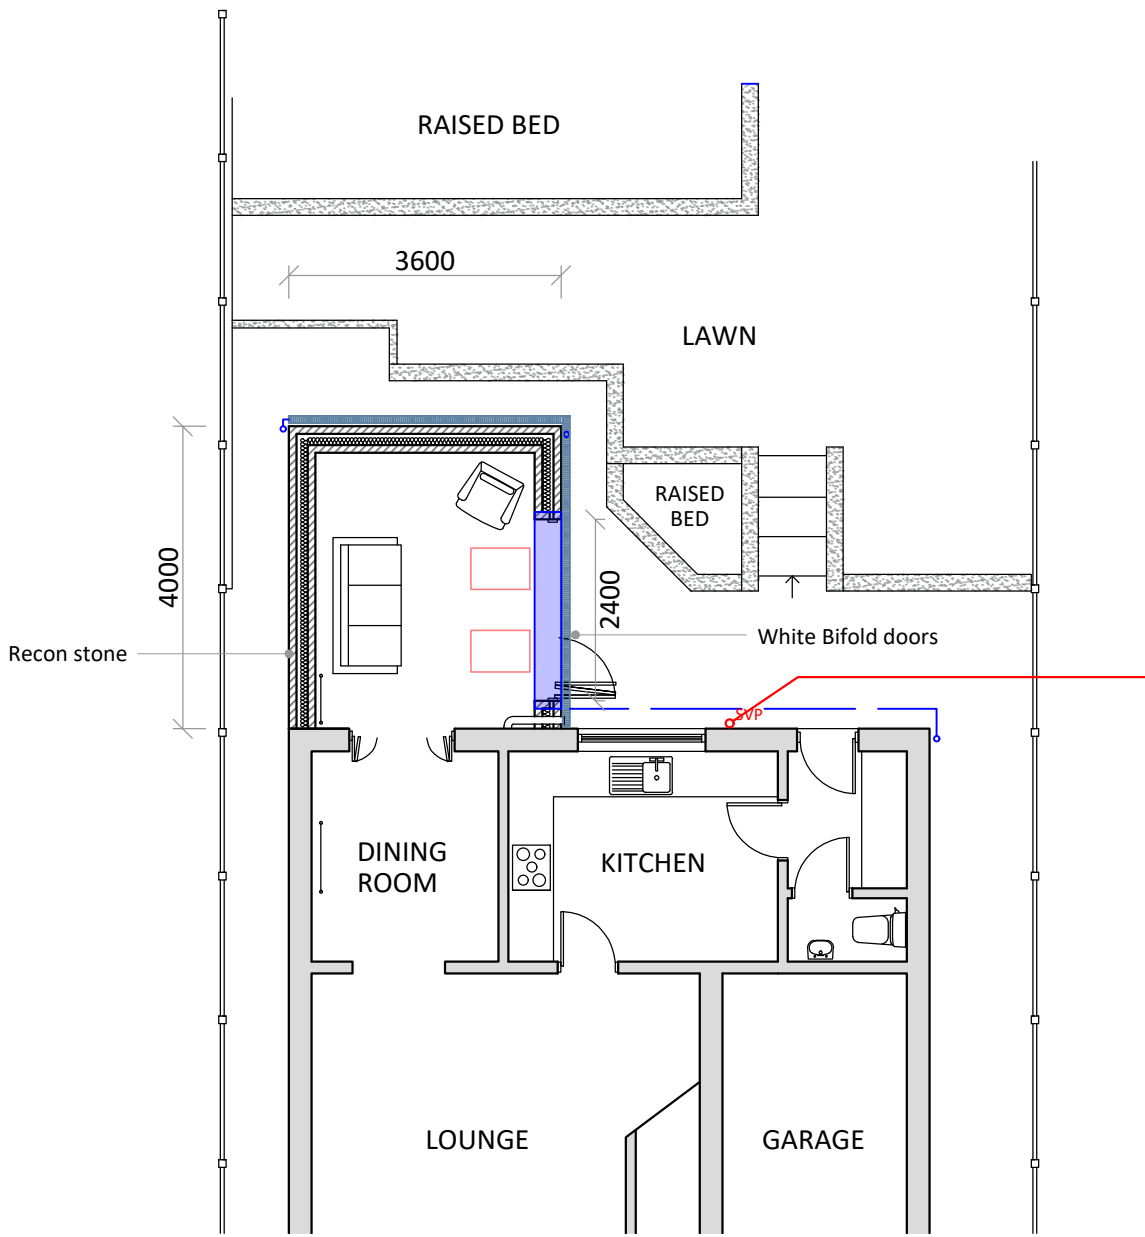

ROOF PLAN

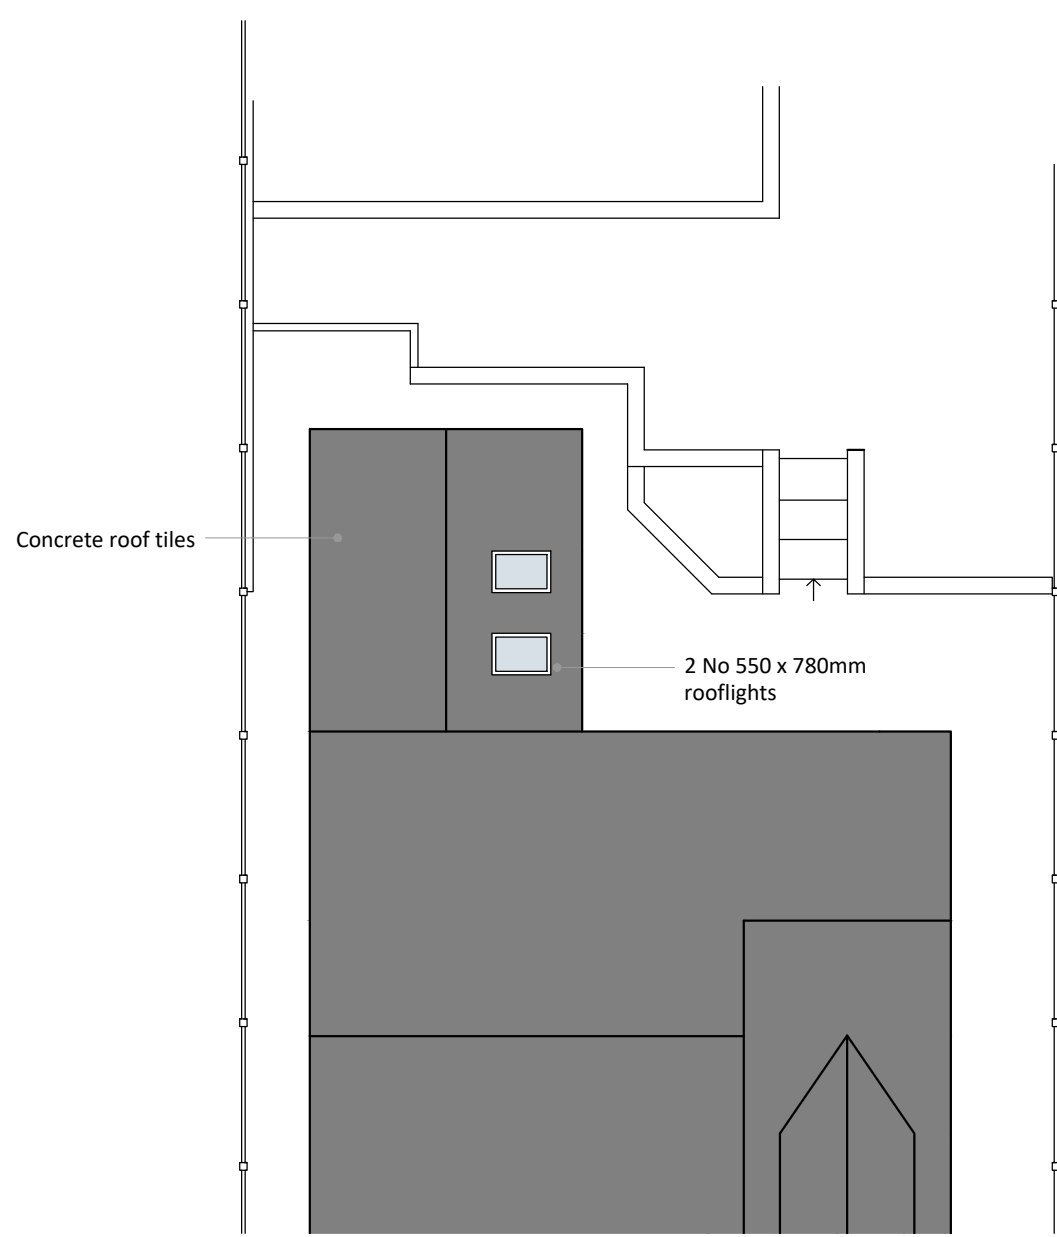

BUILDING REGULATION DRAWINGS

23 Homestead Way
Chapel en le Frith
High Peak
SK23 0DA

Single Storey Rear Extension

Revision Date

Drawing Ref
23HW/BR/01

Date
September 2025

PLANS ARE TO BE READ IN CONJUNCTION WITH STRUCTURAL ENGINEERS DETAILS. IT IS THE RESPONSIBILITY OF THE CONTRACTOR TO CHECK ALL MEASUREMENTS ON SITE PRIOR TO WORK COMMENCING. IT IS THE RESPONSIBILITY OF THE OWNER TO ENSURE ALL ASPECTS OF THE PARTY WALL ETC ACT 1996 ARE MET. PLEASE CONTACT PLAN DRAWER IF ANY ON SITE AMENDMENTS ARE TO BE MADE.



18 Eccles Road
Chapel en le Frith
High Peak
SK23 9RG

07912 845 210

info@plansanddesign.co.uk

