



EXISTING PLANS 1:100


GROUND FLOOR

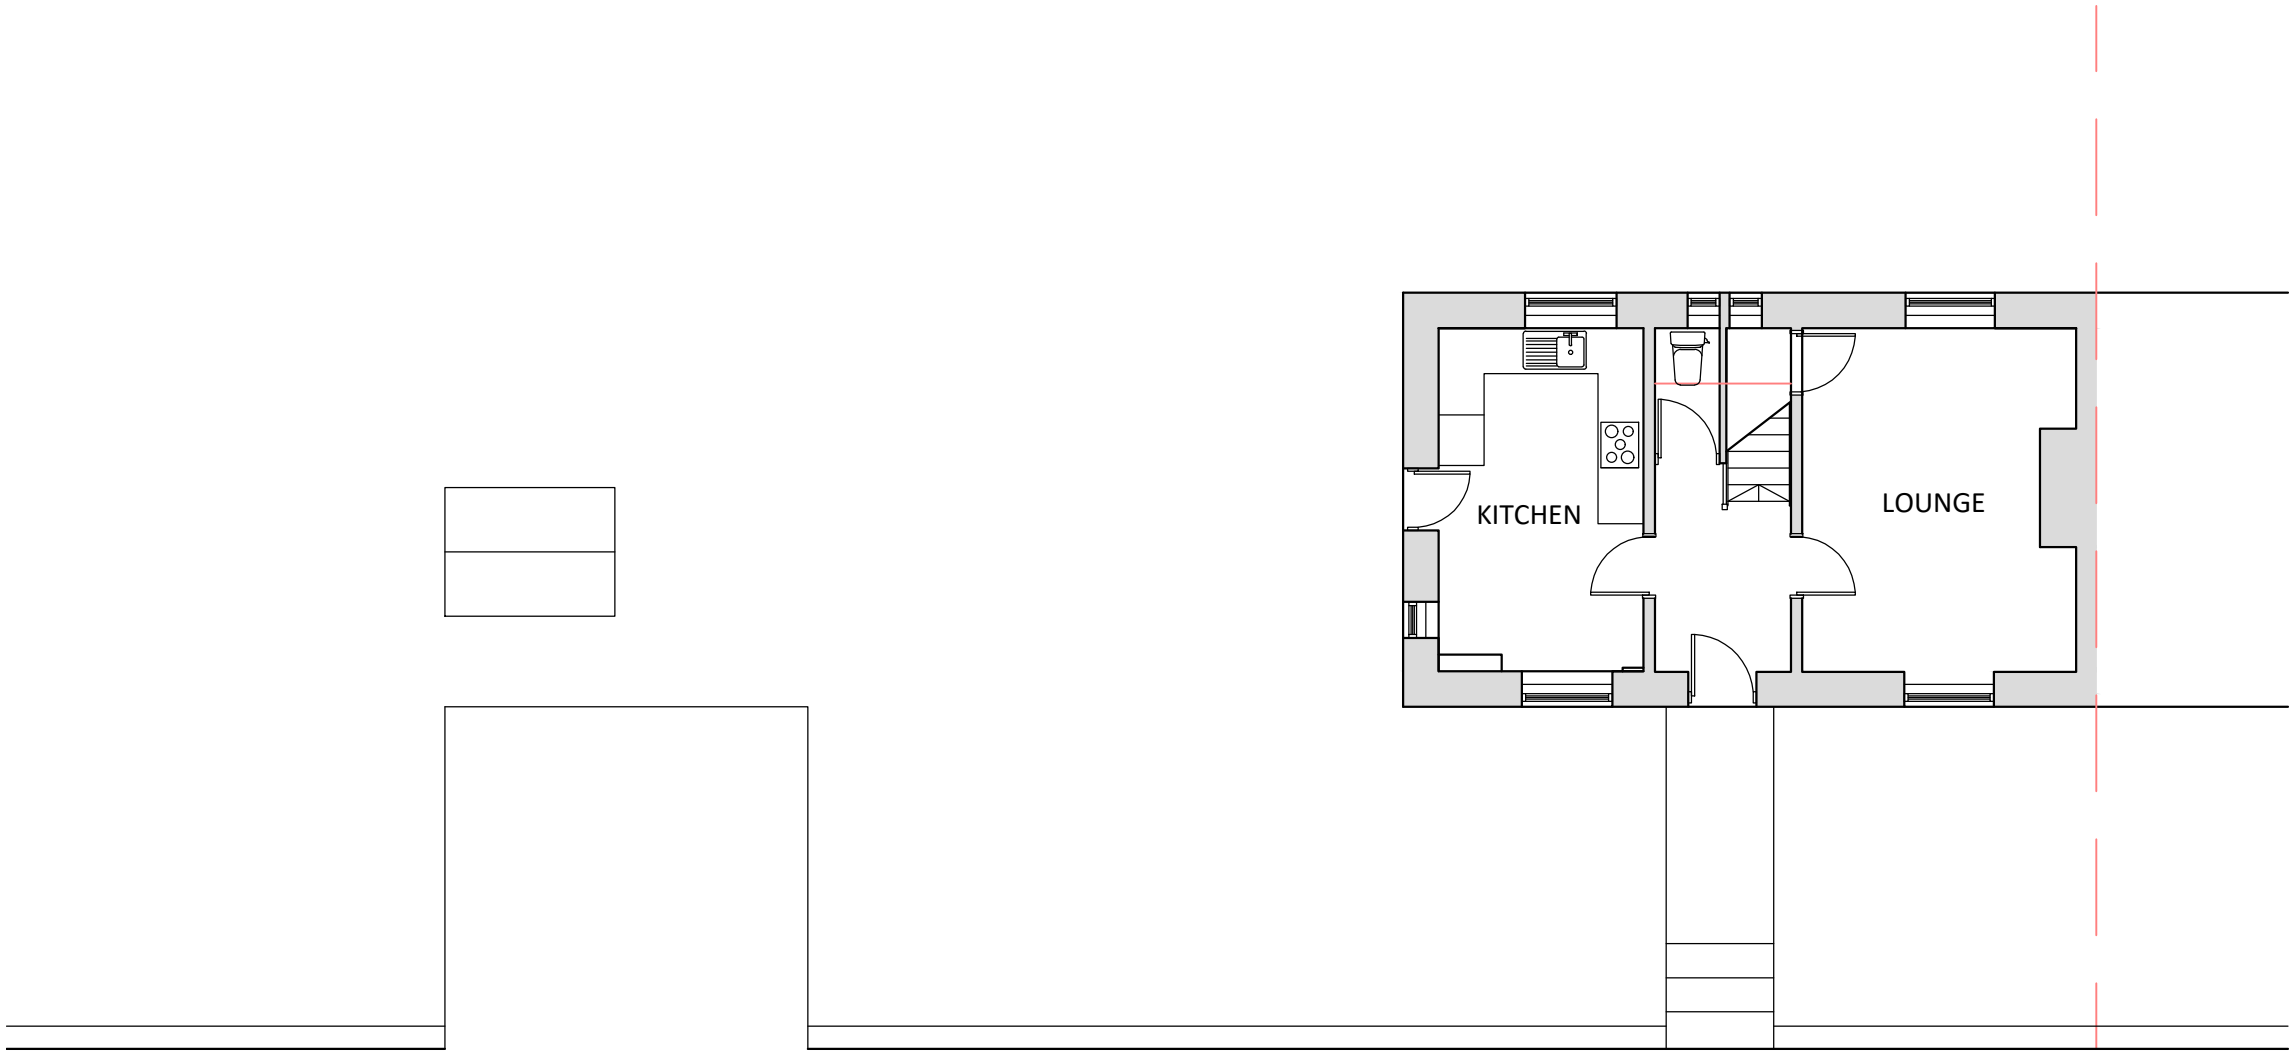

FIRST FLOOR

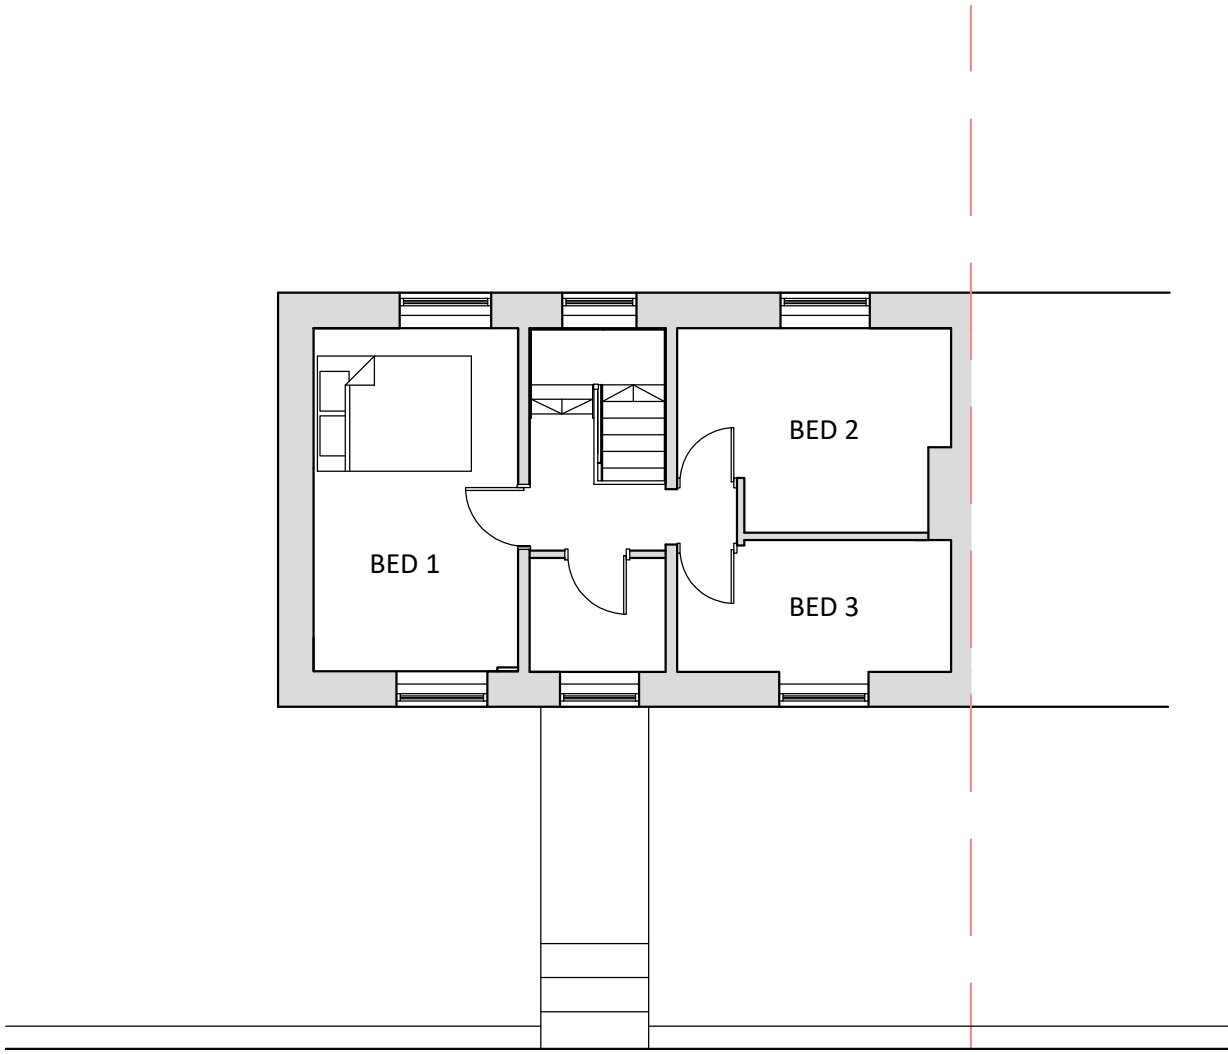


ROOF

 


PROPOSED PLANS 1:50

GROUND FLOOR

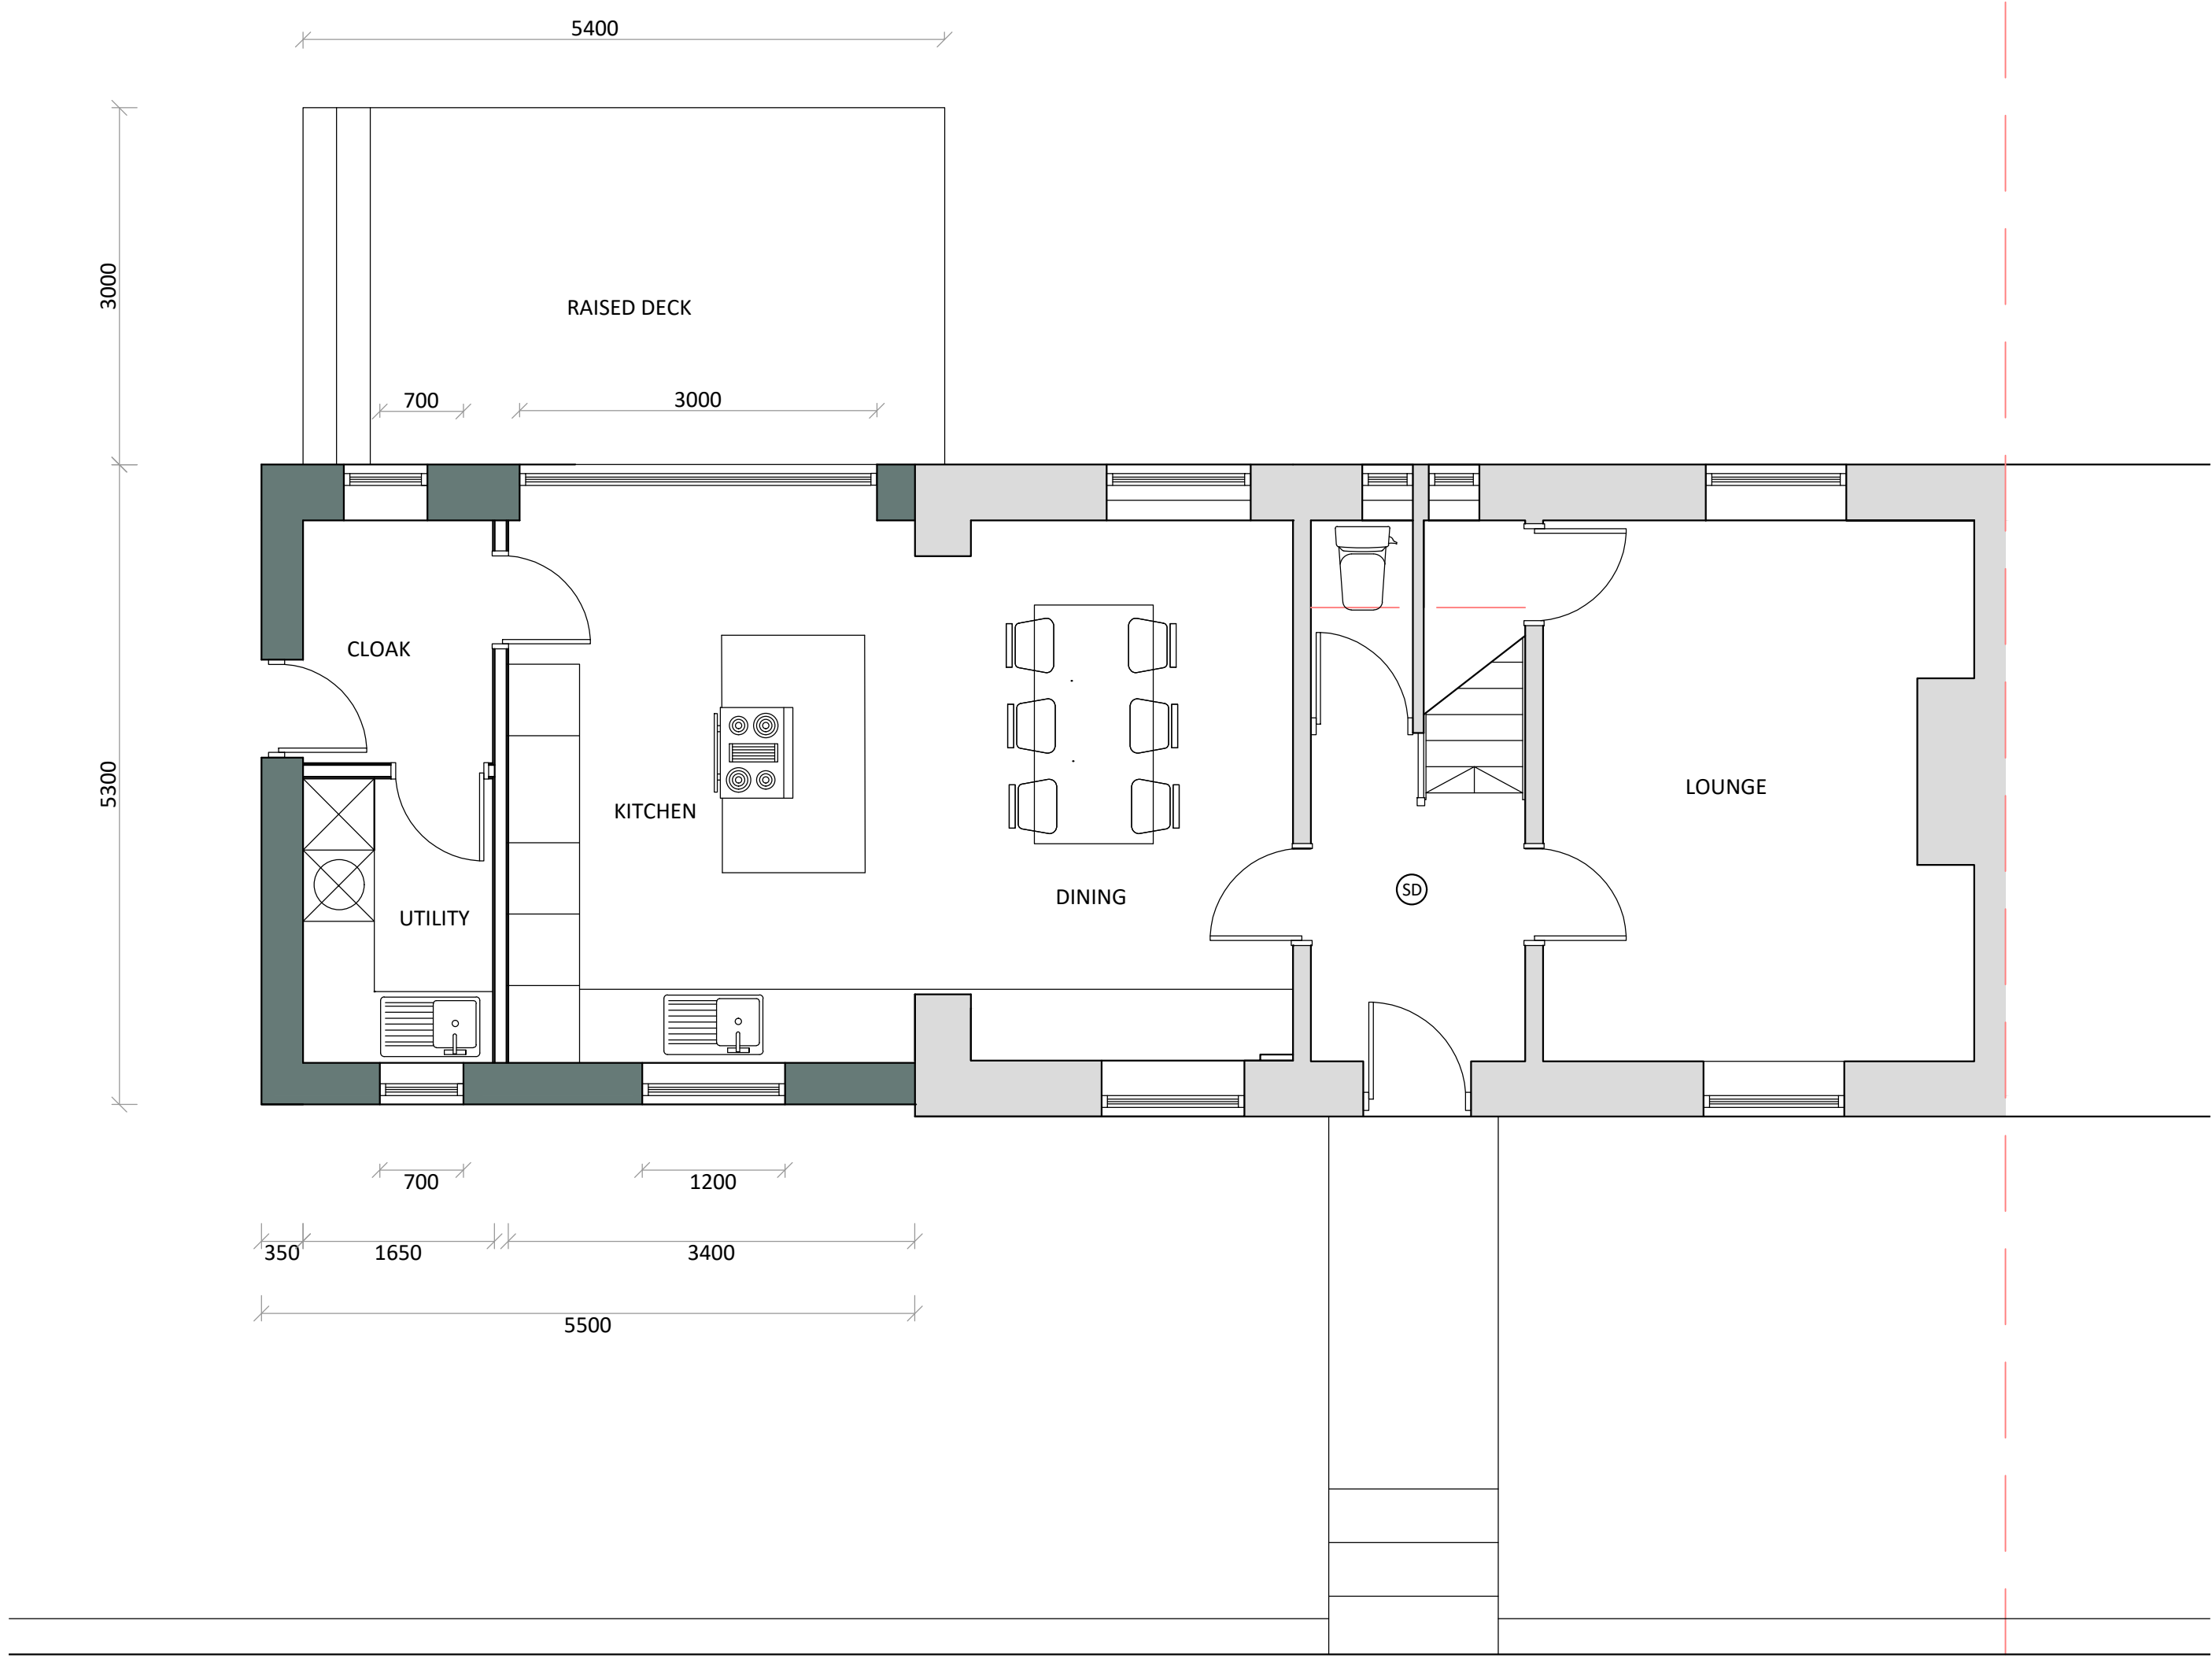

PROPOSED PLANS 1:100

ROOF PLAN

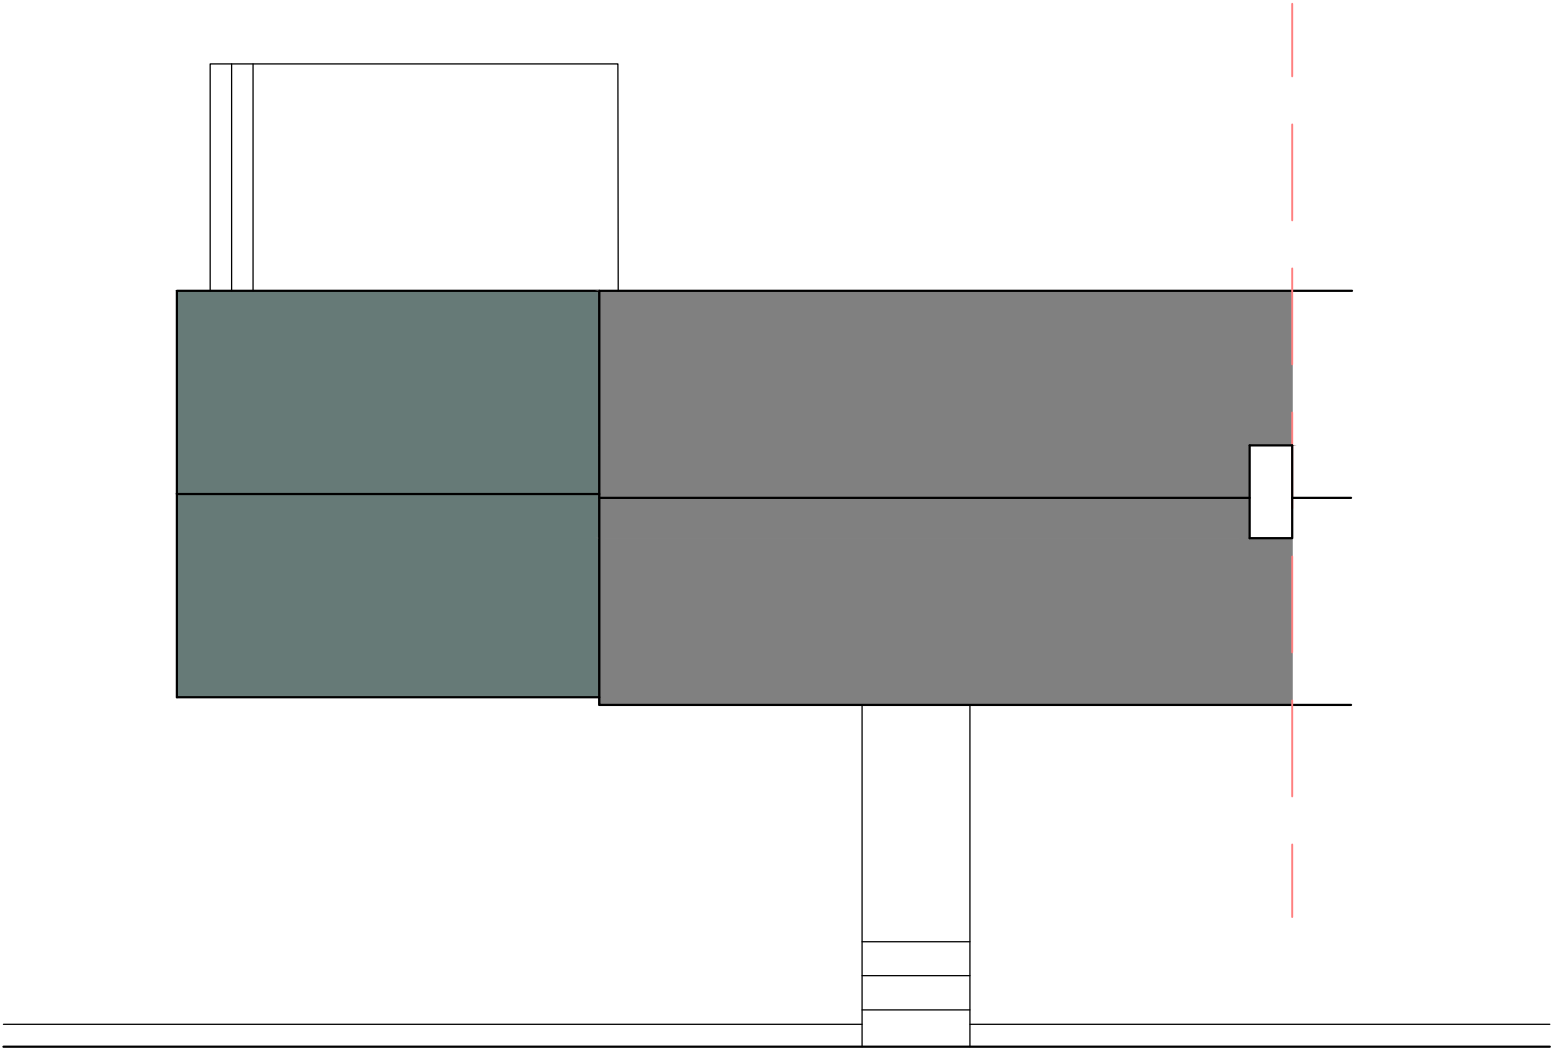

PLANNING DRAWINGS

18 Rosey Bank
Brierly Green
Buxworth
High Peak
SK23

Single Storey Side Extension with Raised Decked Area to the Rear

Revision	Date
----------	------

Drawing Ref	Date
18RB/PL/02	17th Novemeber 2021

PLANS ARE TO BE READ IN CONJUNCTION WITH STRUCTURAL ENGINEERS DETAILS. IT IS THE RESPONSIBILITY OF THE CONTRACTOR TO CHECK ALL MEASUREMENTS ON SITE PRIOR TO WORK COMMENCING. IT IS THE RESPONSIBILITY OF THE OWNER TO ENSURE ALL ASPECTS OF THE PARTY WALL ETC ACT 1996 ARE MET. PLEASE CONTACT PLAN DRAWER IF ANY ON SITE AMENDMENTS ARE TO BE MADE.



PLANS + DESIGN
Architectural Drawing

18 Eccles Road
Chapel en le Frith
High Peak
SK23 9RG

07912 845 210
info@plansanddesign.co.uk

