

Elevation Materials Legend

Existing Random course Natural Stonework


Proposed Random course Natural Stonework
To match the existing

New Render
Smooth Finish
Colour - Light Grey

Proposed Natural Stone cill
Punched face
To match the existing


Windows to be Black UPVC to match the existing

Doors to be dark grey aluminium to match the existing

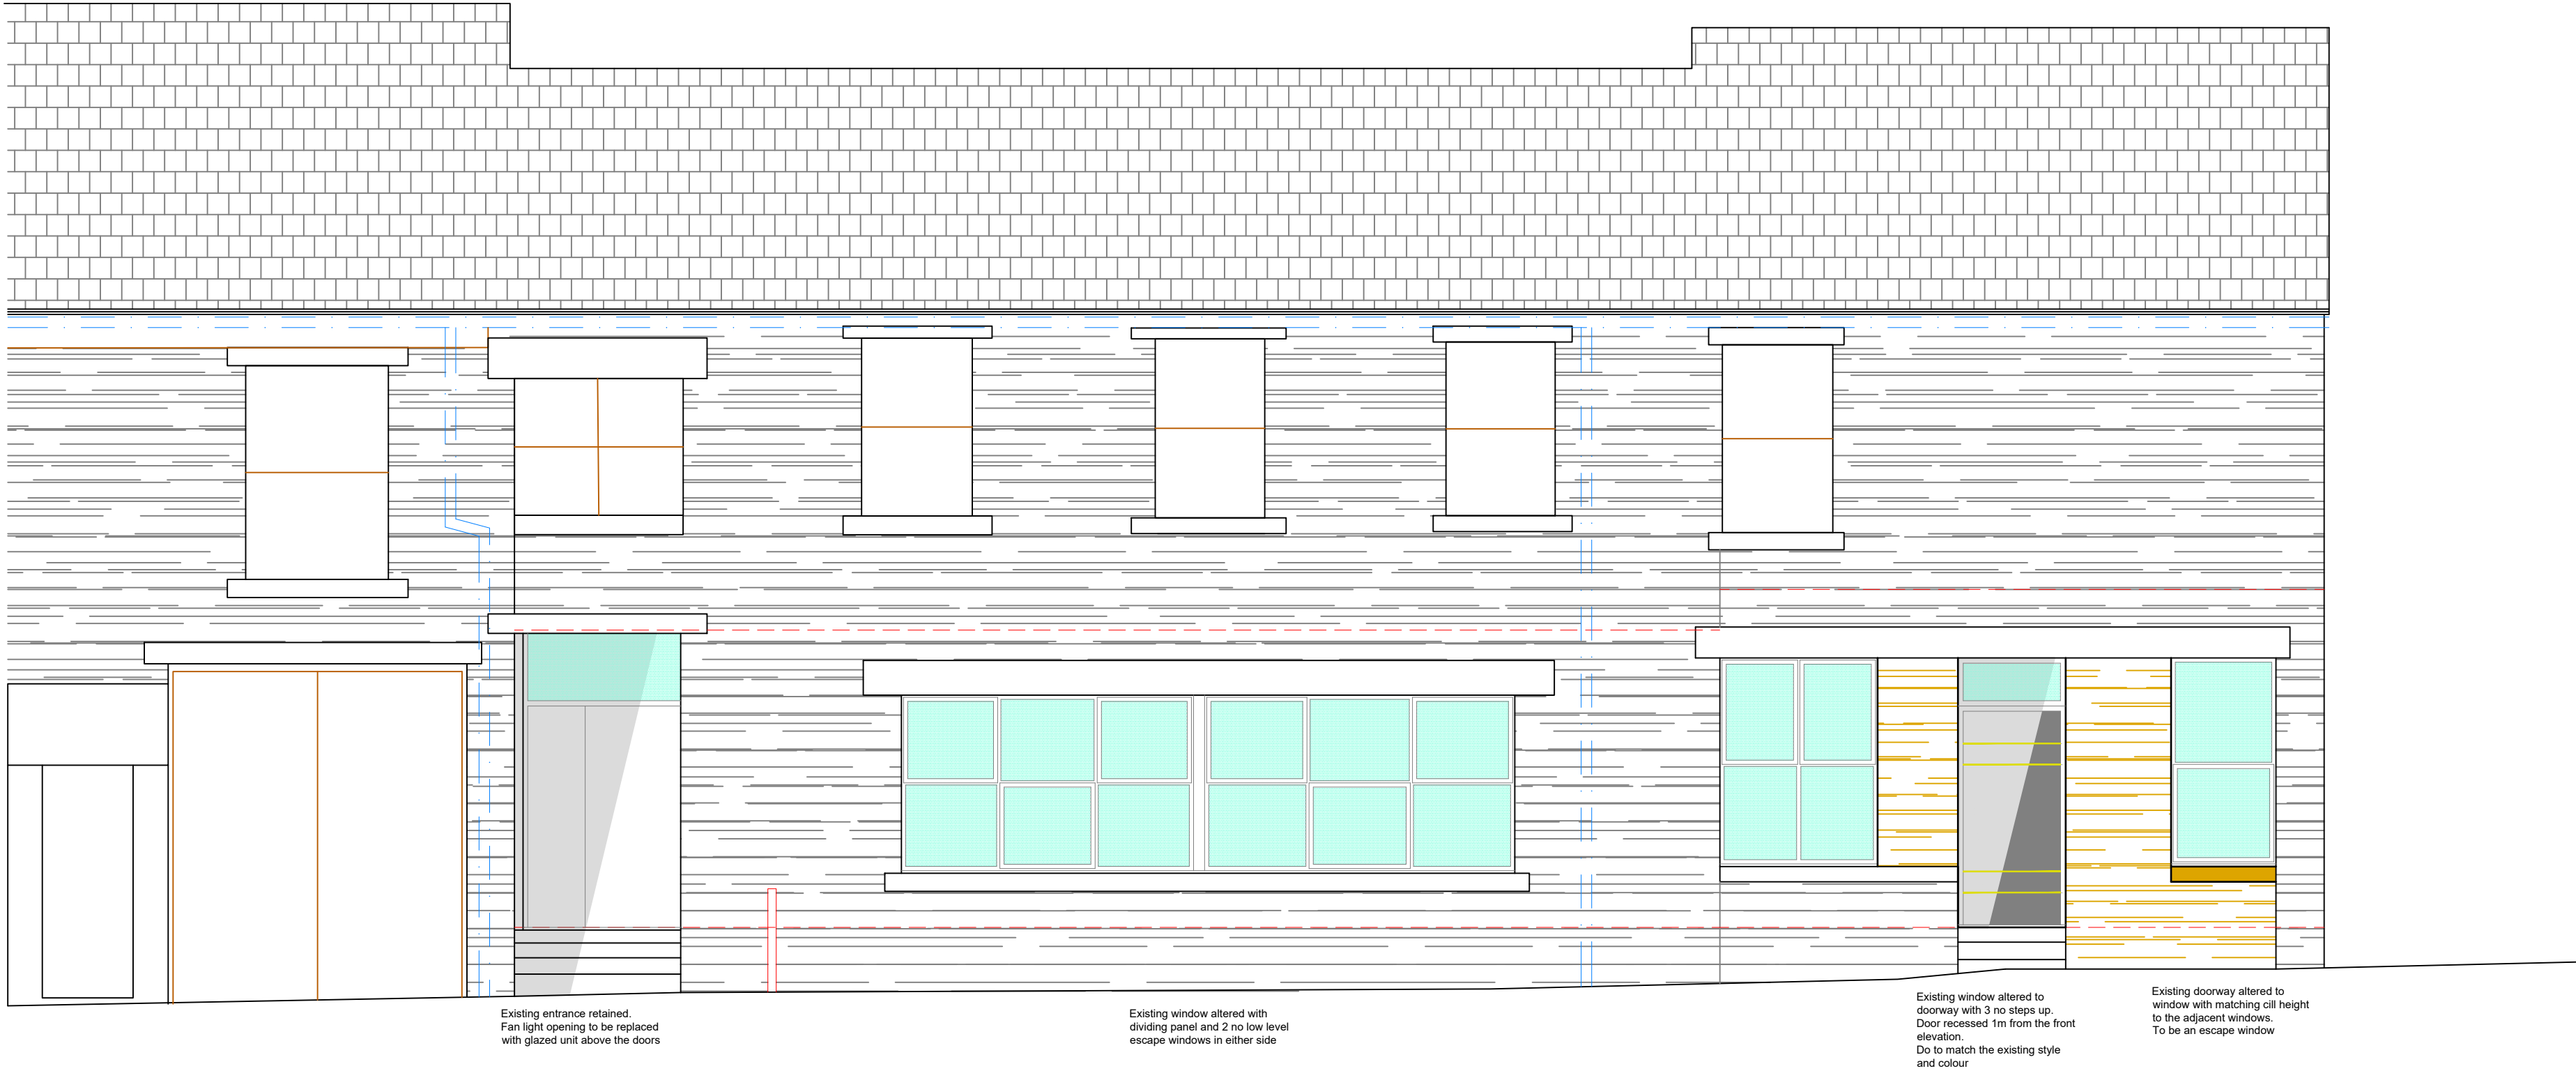


PROPOSED FRONT ELEVATION

Datum 141.00m

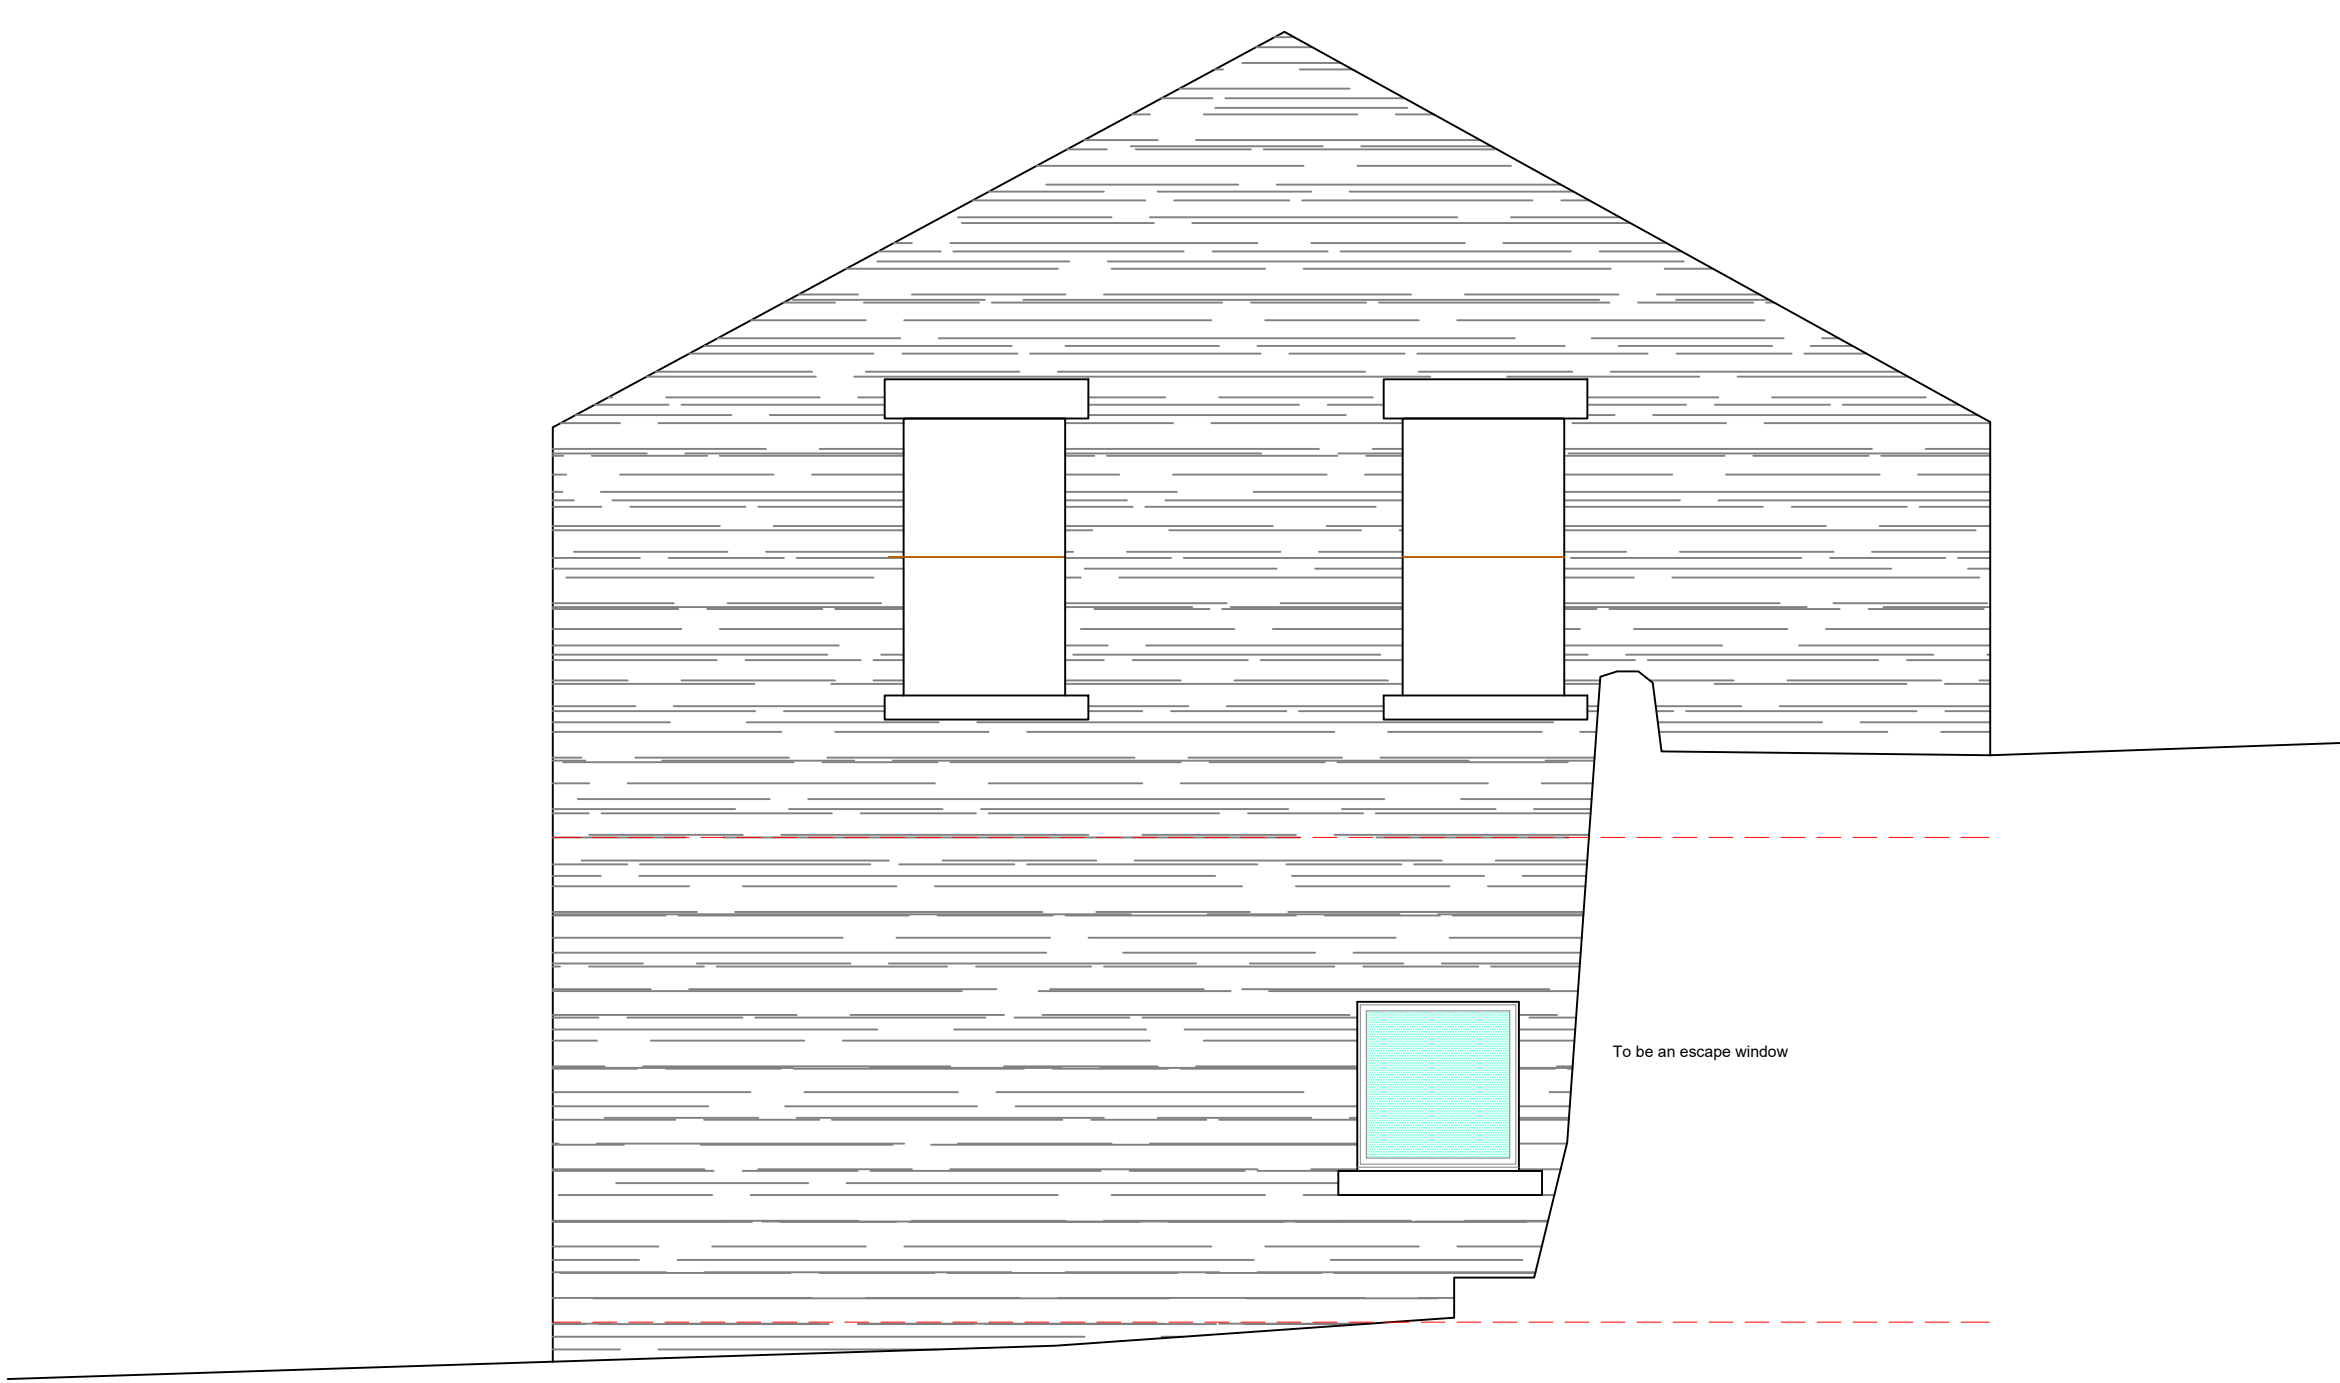

PROPOSED SIDE ELEVATION

Datum 141.00m

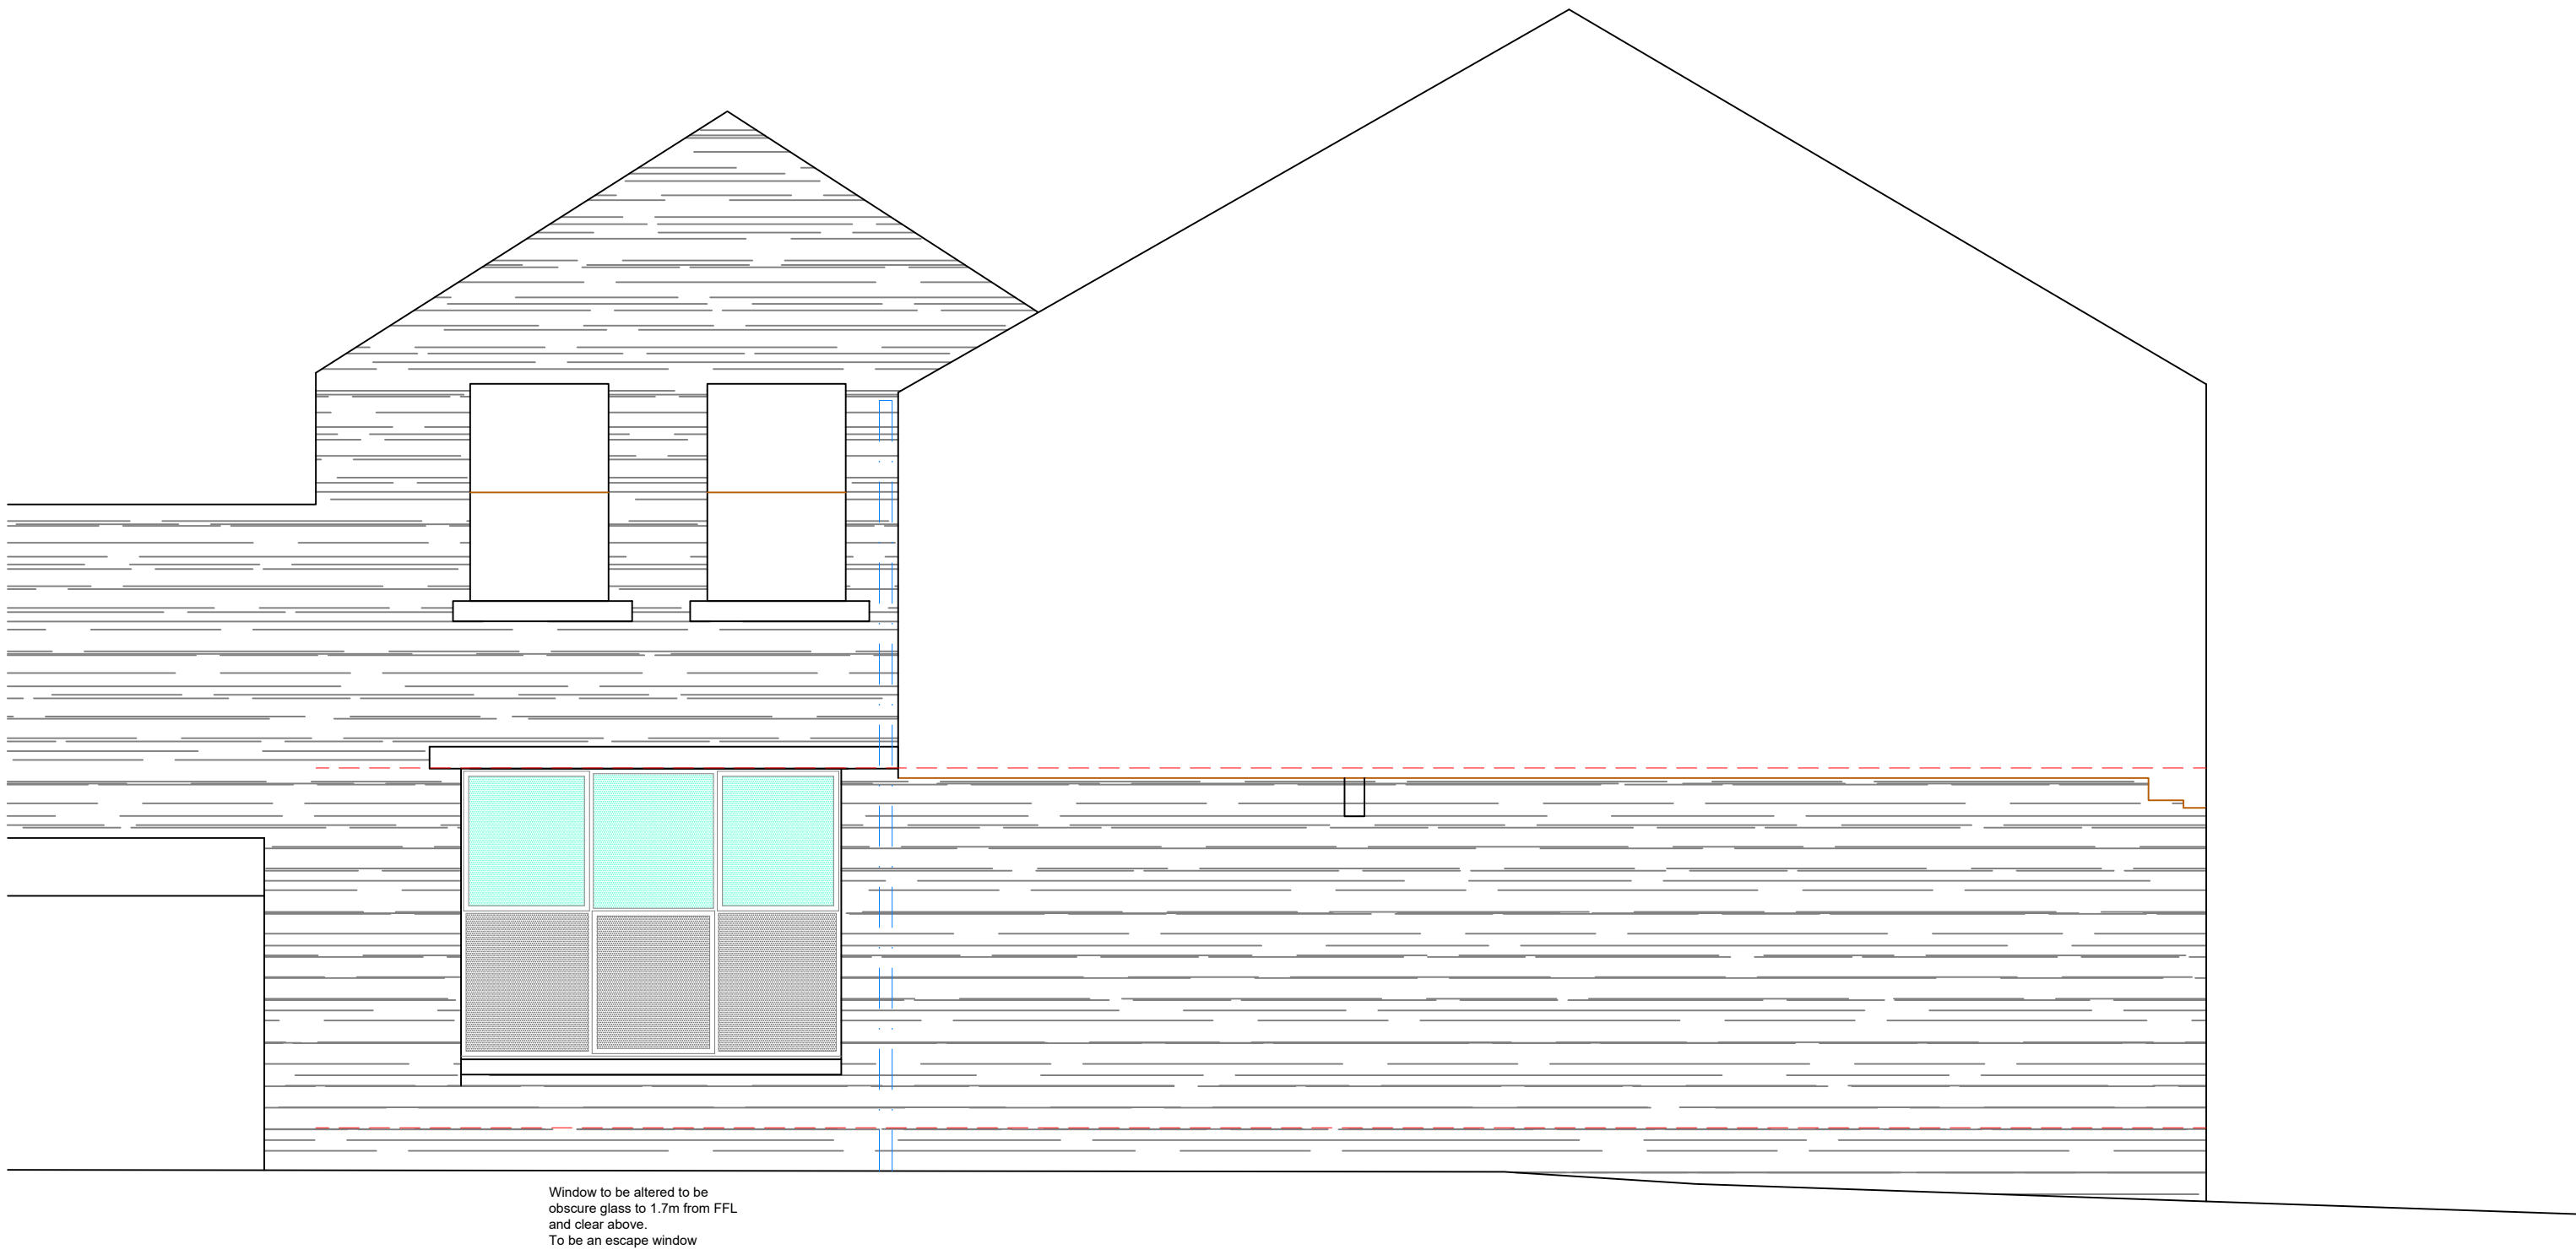

PROPOSED SIDE ELEVATION

Datum 141.00m