



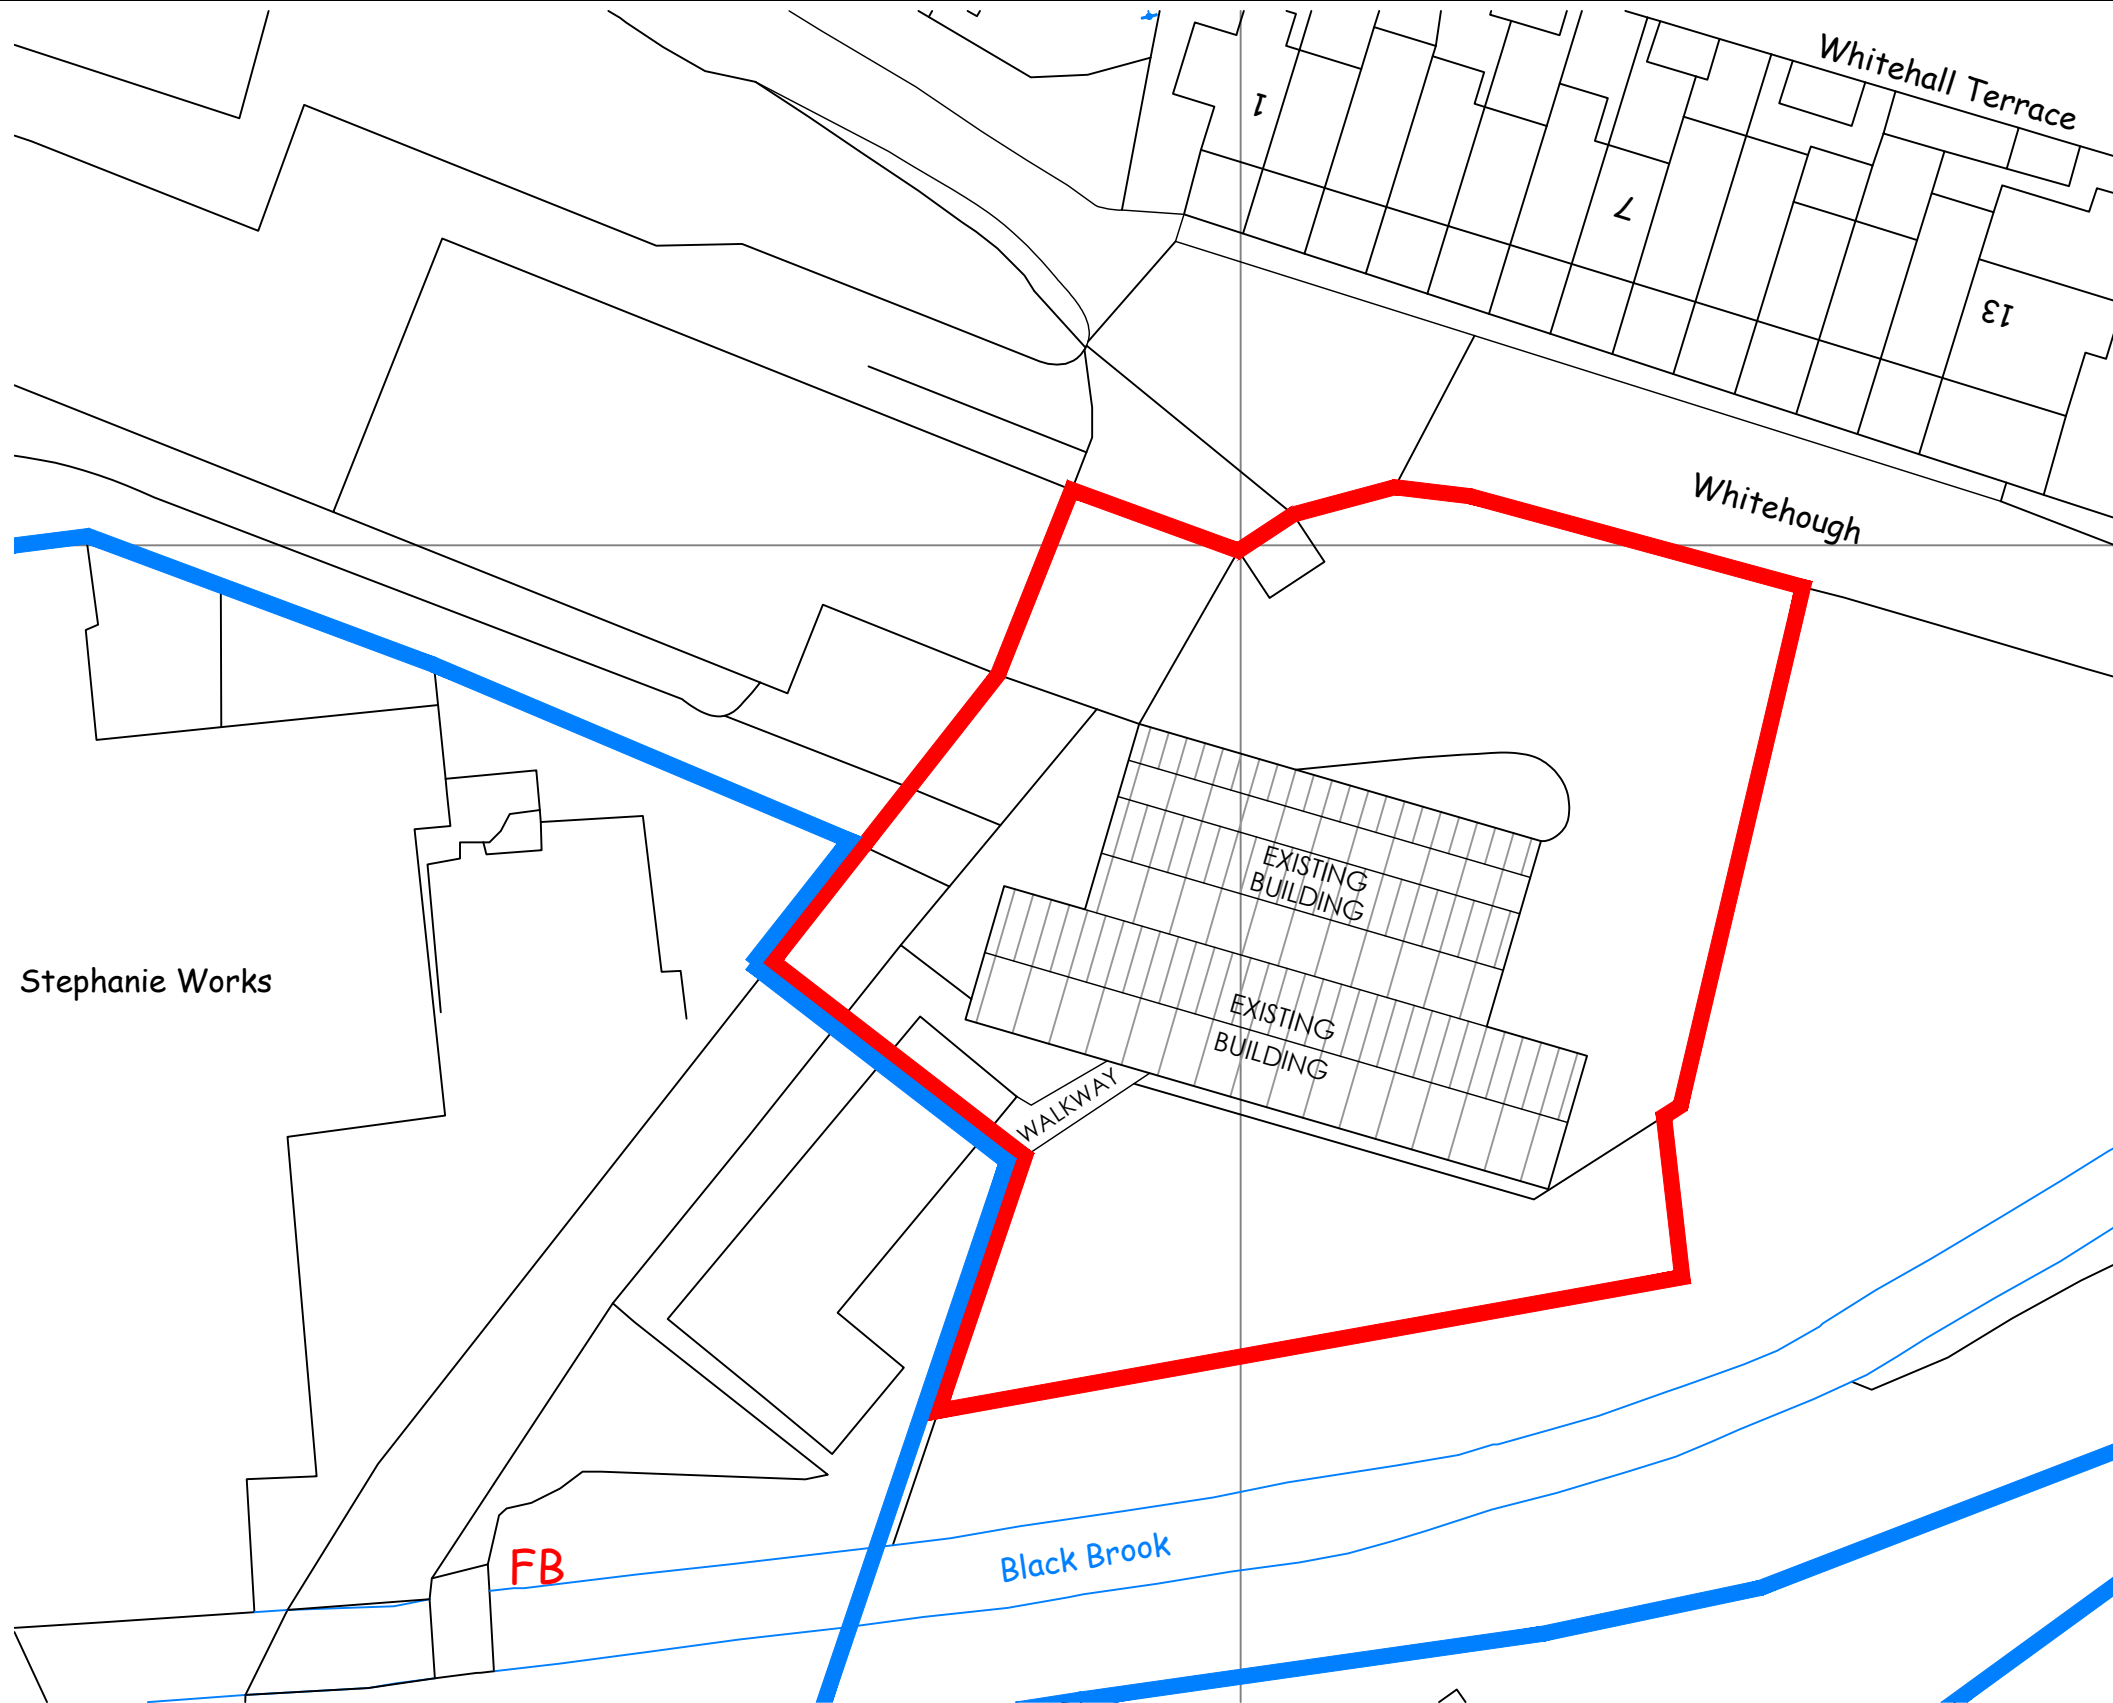

- Notes:
1. THIS DRAWING TO BE READ IN CONJUNCTION WITH THE ARCHITECTS /ENGINEERS DRAWINGS.
- KEY:
- SITE BOUNDARY
 - SITE OWNERSHIP BOUNDARY

Ordnance Survey©
UKmapcentre.com
Serial number: 316822
© Crown copyright and database right 2025
Ordnance Survey licence AC0000848283
Reproduction in whole or in part is prohibited
without the prior permission of Ordnance Survey.

EXISTING BLOCK PLAN
(SCALE: 1:500)

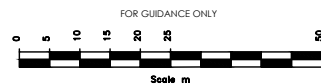

Rev.	Revision Description	Drn	Date	Client:	Suitability:	Drawing No:	Revision
A	DO NOT SCALE NOTE REMOVED	SPW	OCT 2025	EAGLEY PLASTICS, STEPHANIE WORKS, CHINLEY, HIGH PEAK, DERBYSHIRE, SK23 6BT	PLANNING	EAGLEY-IDS-793-DR-A-00-10-002	A
				Drawing Type:	Index No.:		
				AutoCAD	IDS-2025-793		
				Title:			
				PROPOSED NEW STORAGE BUILDING			
				EXISTING BLOCK PLAN			
				Scales:	Date:	Drawn by:	Checked by:
				1:500 @A3	SEPT 2025	SPW	



Tel: 01889 568573
e-mail: enquiries@idsdesigns.co.uk
Drawing Design & Copyright of: Ideal Design Solutions Ltd.