Notes:

1. THIS DRAWING TO BE READ IN CONJUNCTION WITH THE ARCHITECTS /ENGINEERS DRAWINGS.

KEY:

SITE BOUNDARY

SITE OWNERSHIP BOUNDARY

EXISTING FLOOR AREAS	
GROUND FLOOR:	747m²
FLOOR TOTAL	**747m²**
AREA TO BE DEMOLISHED	
TOTAL	**747m²**

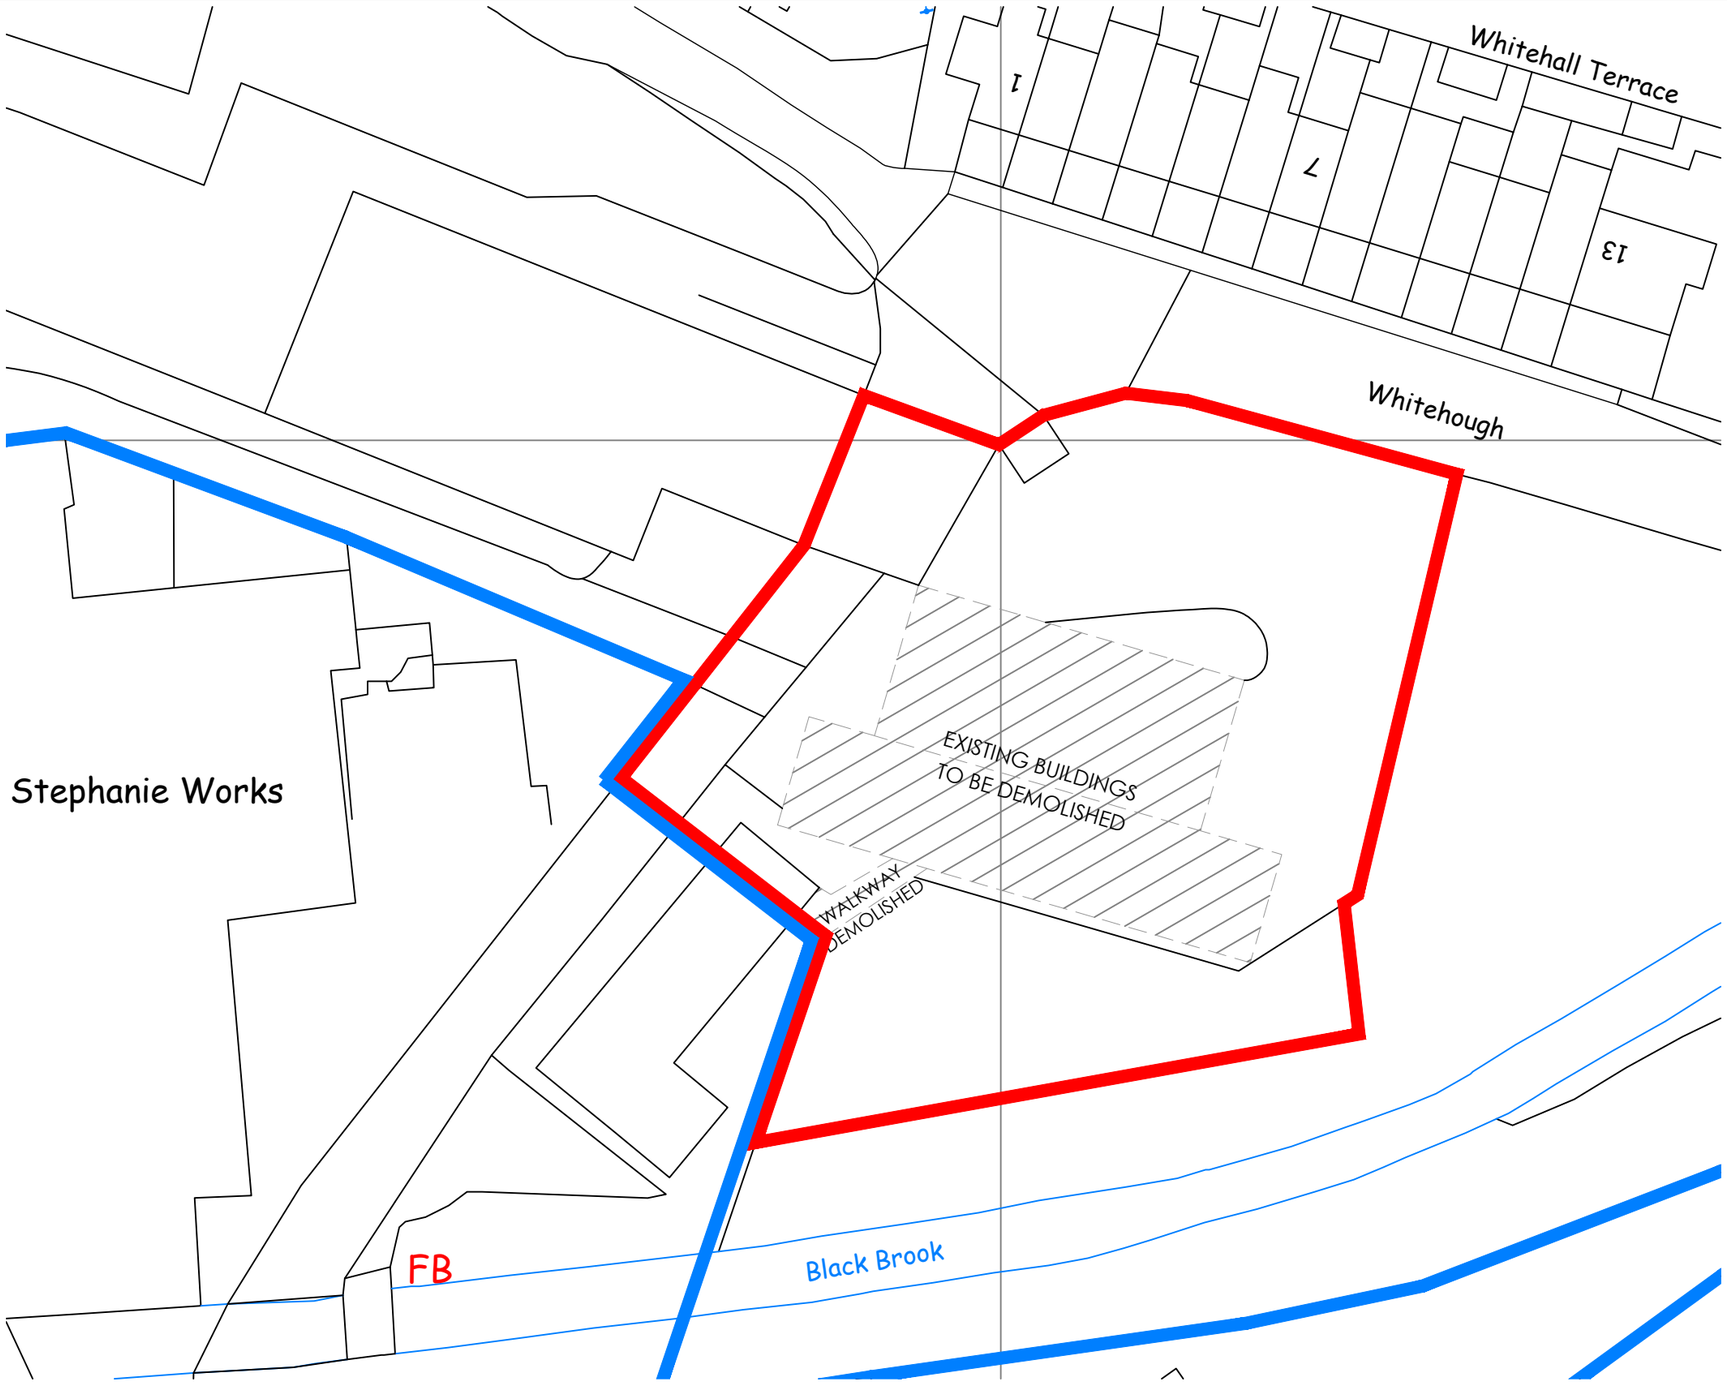

Ordnance Survey©
UKmapcentre.com

Serial number: 316822

© Crown copyright and database right 2025
Ordnance Survey licence AC0000848283
Reproduction in whole or in part is prohibited
without the prior permission of Ordnance Survey.

DEMOLISHING BLOCK PLAN

(SCALE: 1:500)

FOR GUIDANCE ONLY

0 5 10 15 20 25 50

Scale m

Rev.	Revision Description	Drn	Date
A	DO NOT SCALE NOTE REMOVED	SPW	OCT 2025

Client: EAGLEY PLASTICS, STEPHANIE WORKS, CHINLEY, HIGH PEAK, DERBYSHIRE, SK23 6BT

Suitability: PLANNING

Drawing No: EAGLEY-IDS-793-DR-A-00-10-003

Revision: A

Drawing Type: AutoCAD

Index No.: IDS-2025-793

Title: PROPOSED NEW STORAGE BUILDING
DEMOLISHING BLOCK PLAN

Scales:	Date:	Drawn by:	Checked by:
1:500 @A3	SEPT 2025	SPW	

IDEAL DESIGN SOLUTIONS

Tel: 01889 568573
e-mail: enquiries@idsdesigns.co.uk

Drawing Design & Copyright of: Ideal Design Solutions Ltd.