


Location Plan

Site Address: Eagley Plastics, Stephanie Works, Unnamed Road From Leaden Knowle To Tramway Track, Chinley, SK23 6BT

Date Produced: 07-Oct-2025

Scale: 1:1250 @A3

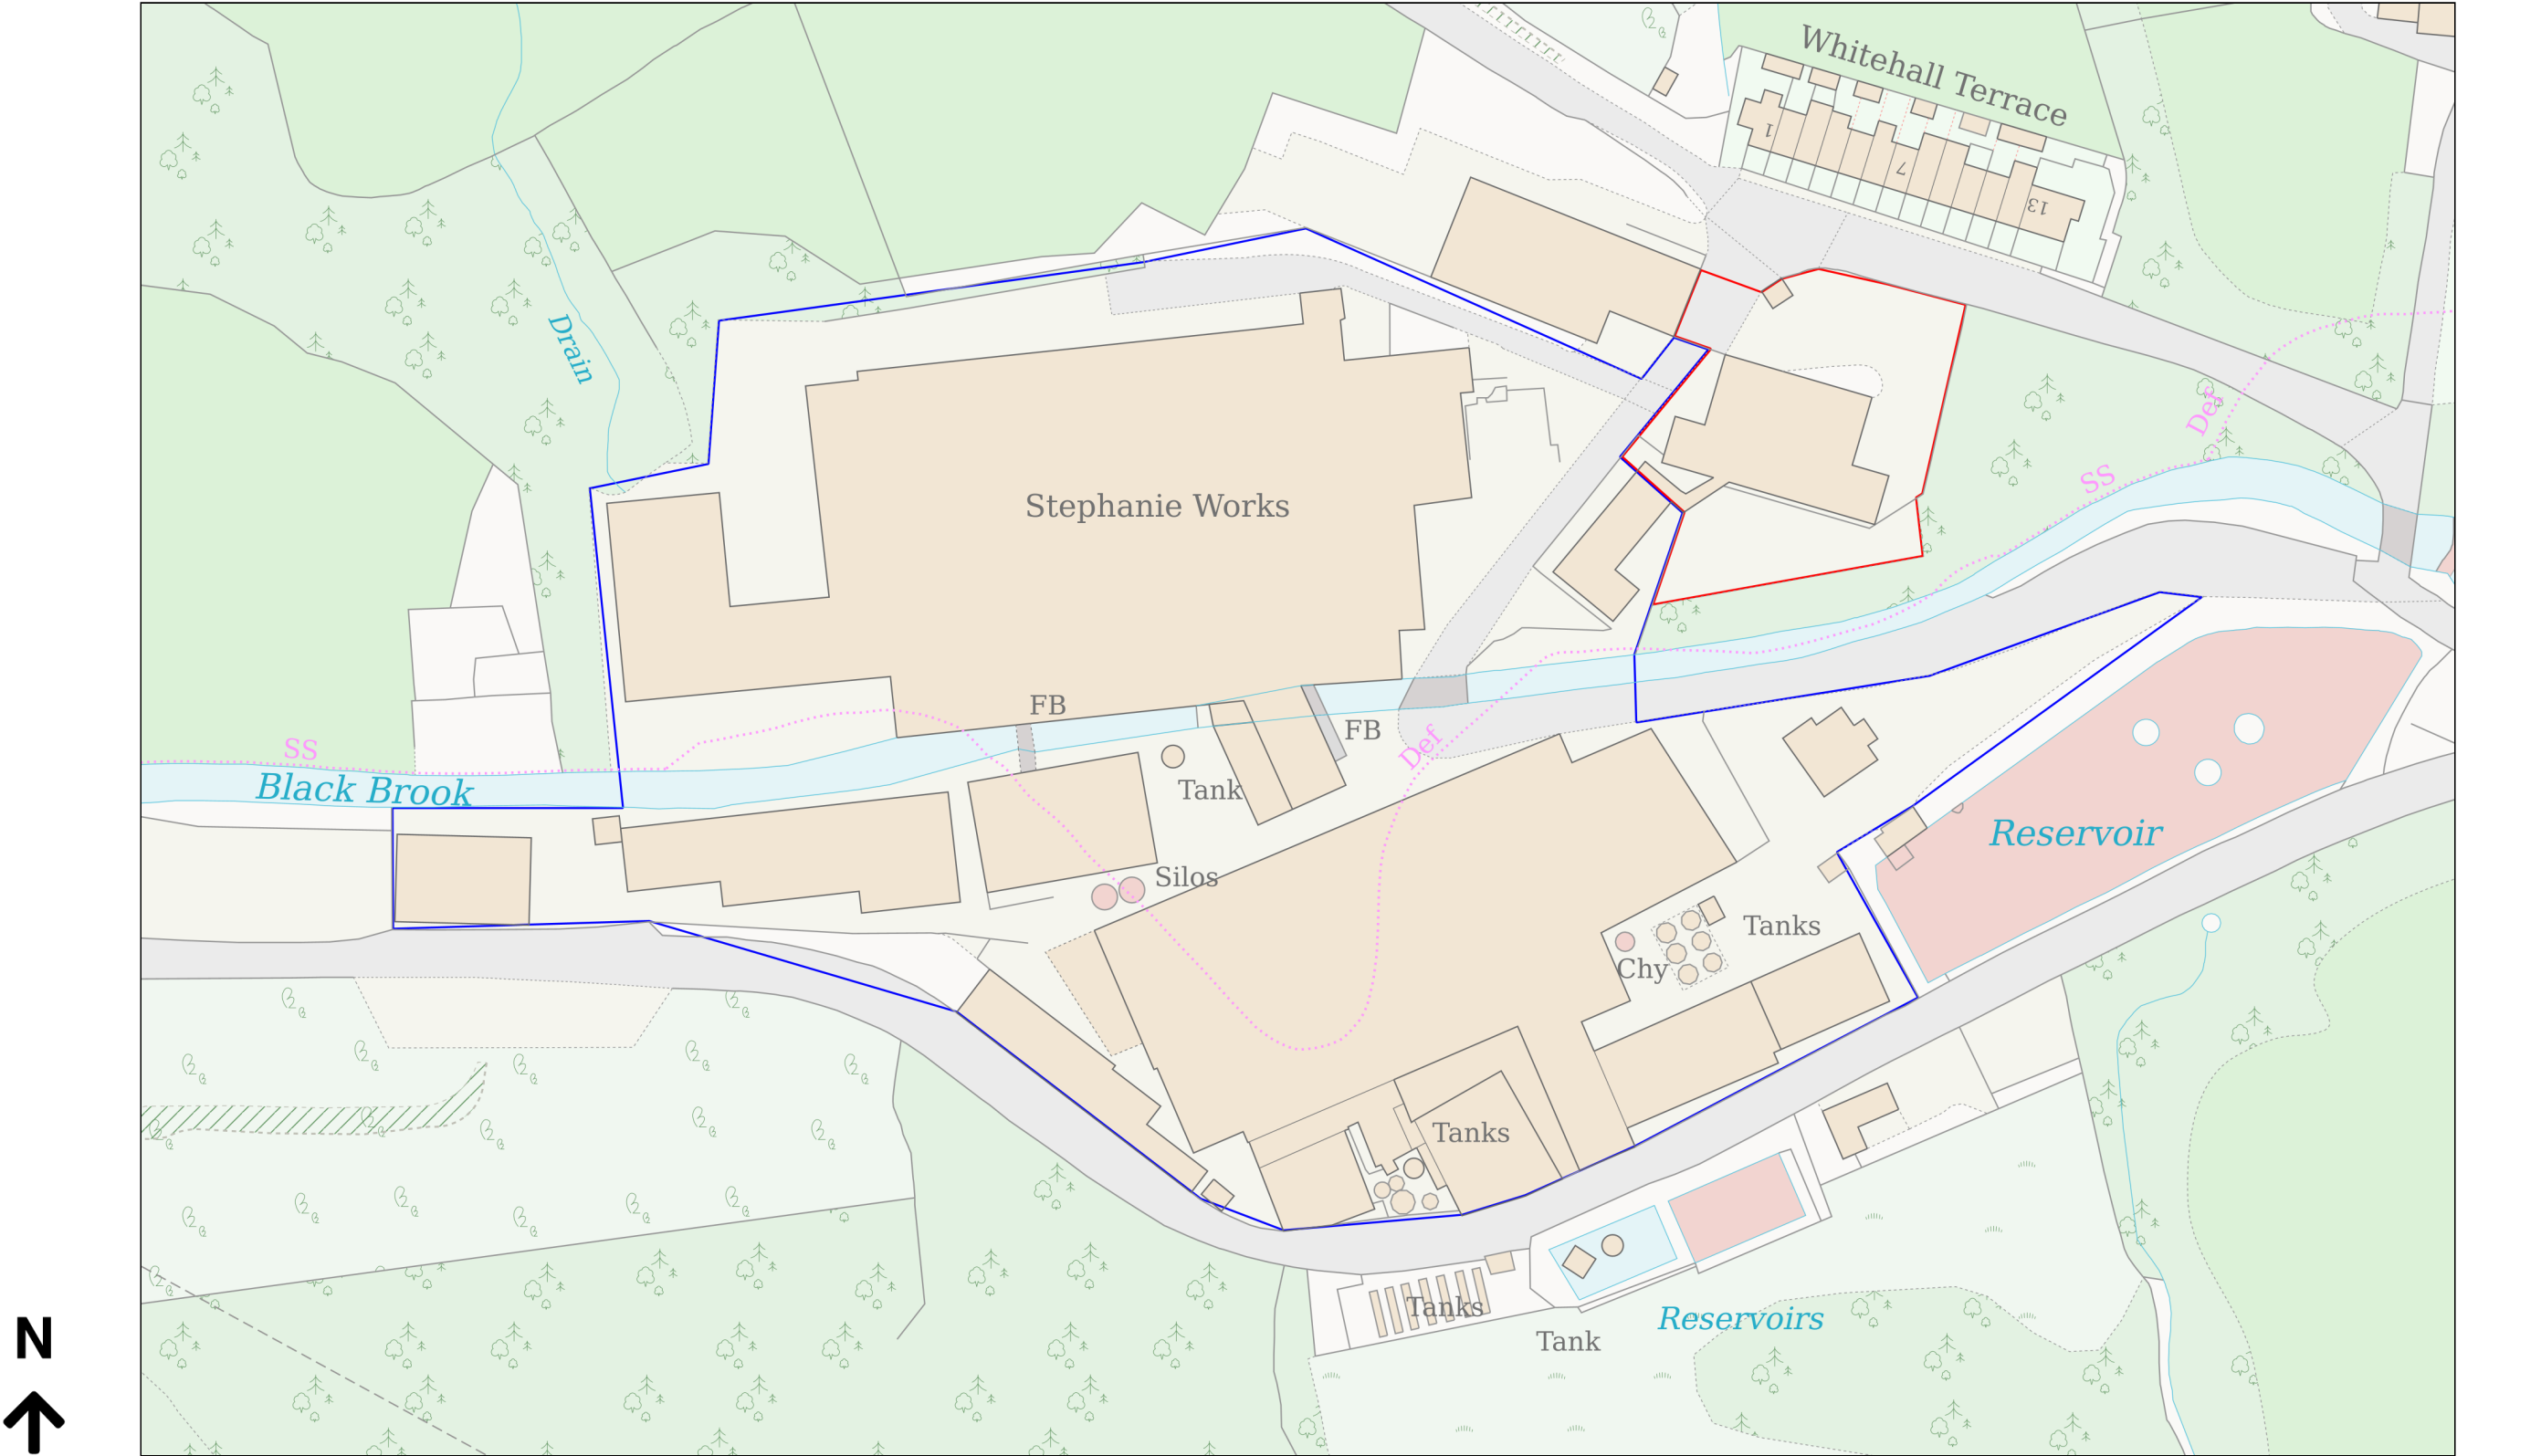

Planning Portal Reference: PP-14364914v1