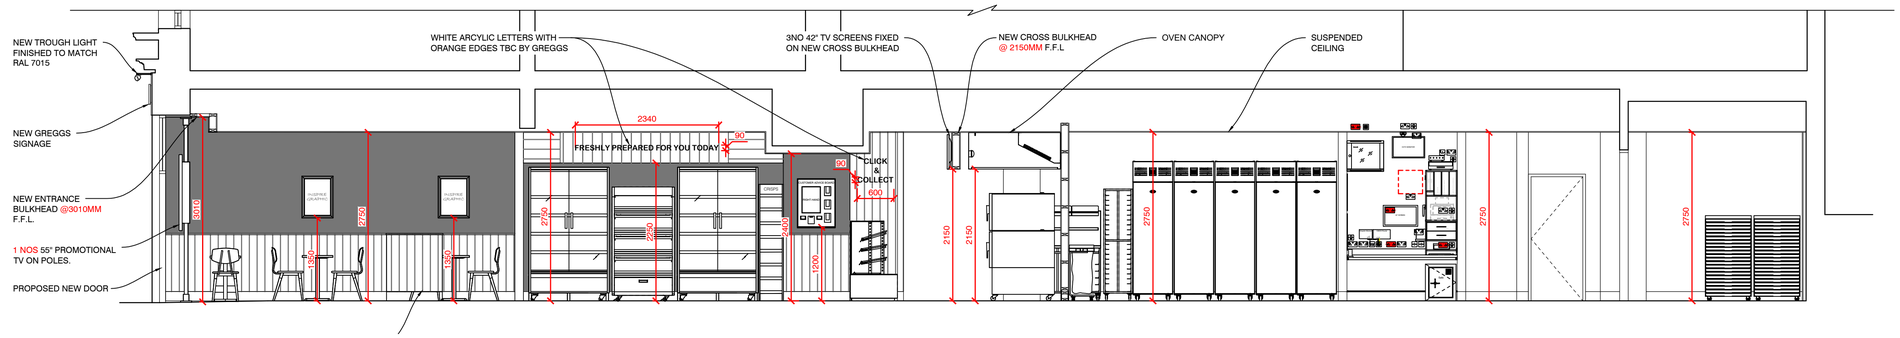

PROPOSED SECTION A-A (1:50)

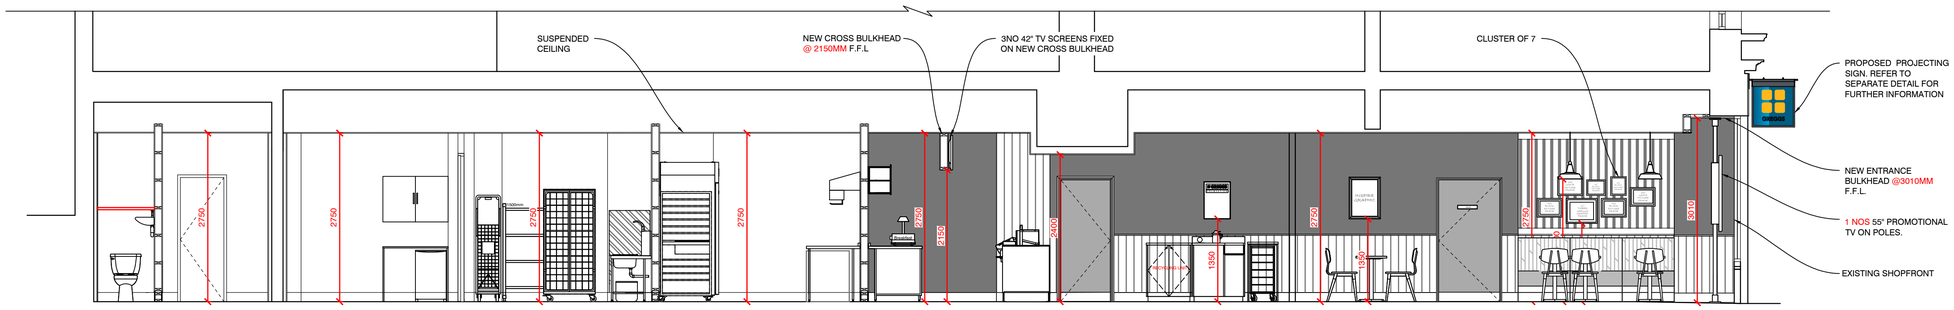

PROPOSED SECTION B-B (1:50)

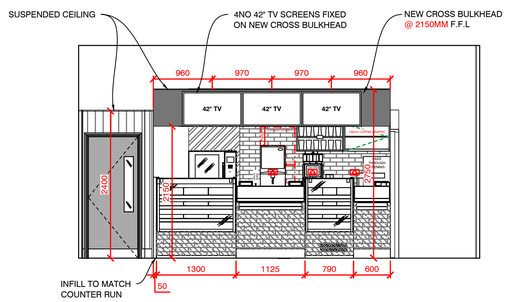

PROPOSED SECTION C-C (1:50)

GRAPHIC NUMBER	GRAPHIC DESCRIPTION	WIDTH MM	HEIGHT MM	SUPPLIED BY	FITTED BY
GRAPHIC 1	DDA SIGN	STANDARD	STANDARD	RETAIL SUPPORT	SHOPFITTER
GRAPHIC 2	FERROGRAF INSPIRE TO BUY GRAPHIC (x3)	420	594	KEP	SHOPFITTER
GRAPHIC 3	FRESHLY PREPARED FOR YOU TODAY WHITE & ORANGE EDGES ARCYLIC LETTERS (x1)	TBC	TBC	NOVOGRAF	SHOPFITTER
GRAPHIC 4	CUSTOMER ADVICE BOARD RIGHT-HAND (x1)	620	794	GREGGS	SHOPFITTER
GRAPHIC 5	CLICK & COLLECT WHITE & ORANGE EDGES ARCYLIC LETTERS (x1)	STANDARD	STANDARD	TBC	NOVOGRAF
GRAPHIC 6	OAK UNIT - FERROGRAF COFFEE GRAPHIC (x1)	730	440	KEP	SHOPFITTER
GRAPHIC 7	FOUNDATION CHARITY POSTER - 50mm BLACK FRAME (x1)	420	594	KEP	SHOPFITTER
GRAPHIC 8	LOCALISED NEW PHOTO BUNDLE (x7) X1	TBC	TBC	PWD	SHOPFITTER
N.B. ALL GRAPHICS TO BE ORDERED BY GREGGS PROJECT MANAGER. NOVOGRAF GRAPHICS TO BE OVERSIZED BY 100MM TO ALLOW FOR SITE TRIMMING.					

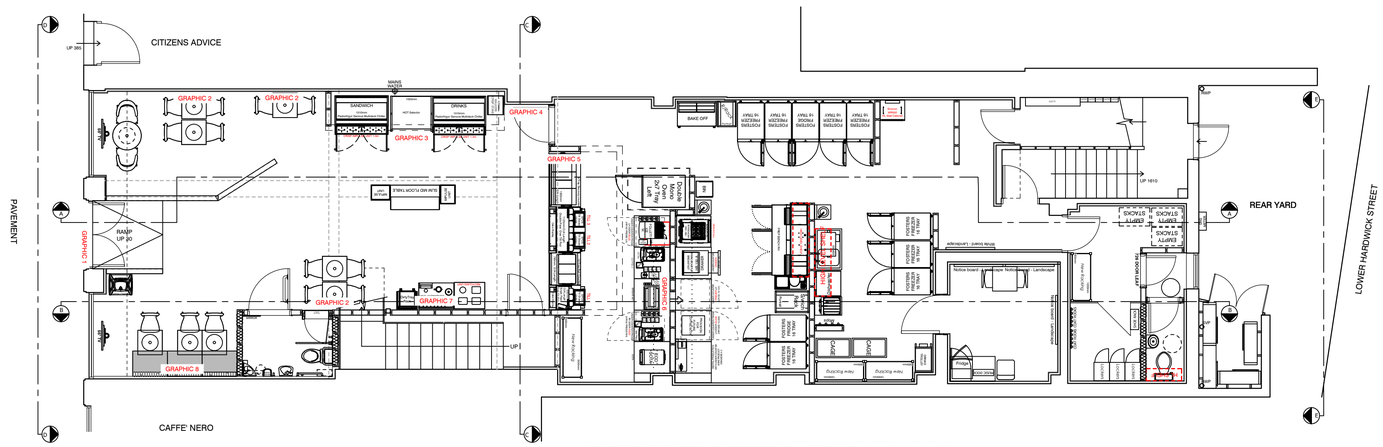

PROPOSED REFERENCE PLAN (1:75)

DO NOT RESCALE THIS DRAWING

REV	DESCRIPTION	DATE	NAME

GREGGS

GREGGS Plc (PENNINES)
31 GREENSIDE STREET
OPENSHAW
MANCHESTER
M11 2HW
Tel: (0161) 274 2760

Shop S Number & Name
S6950 BUXTON, SPRING GARDENS

Title
PROPOSED SECTIONS

Site Address
24 SPRING GARDENS
BUXTON
SK17 6DE

Gross Building Area: 179 Sq m
Gross Sales Area: 69.3 Sq m

Drawing No.: RPEN/S6950/09
Rev.:

Date: 05.09.25
Scale: 1:50 @ A1

Drawn by: AG
Issued: 10-Sep-25

Scale Bar: 0 500 1000 1500 2000 2500mm
SCALE 1:50