




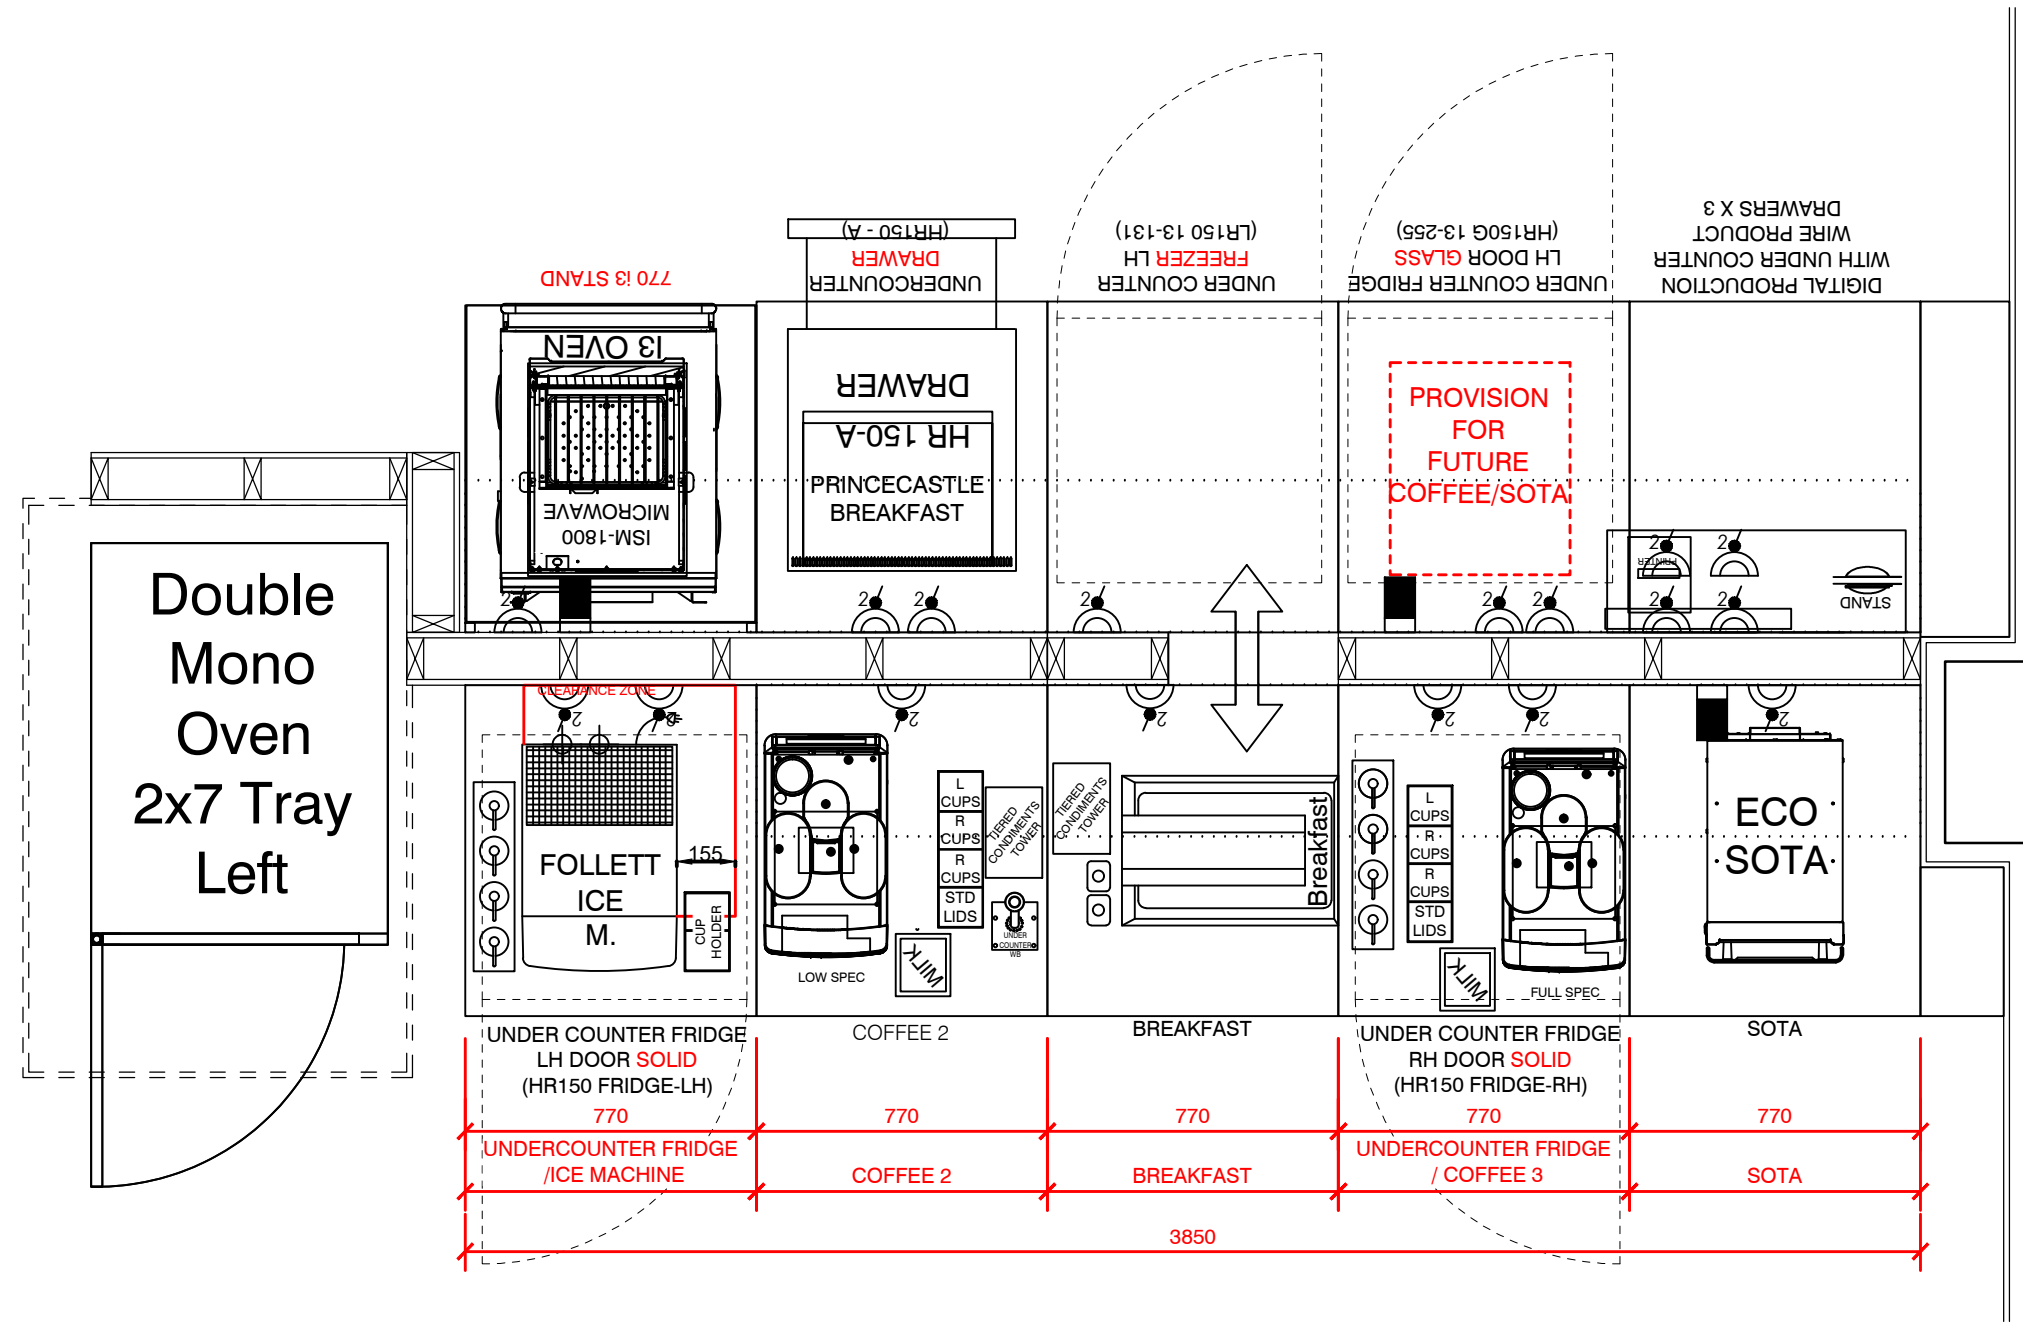


PROPOSED FRONT BACK BAR PLAN (1:20)

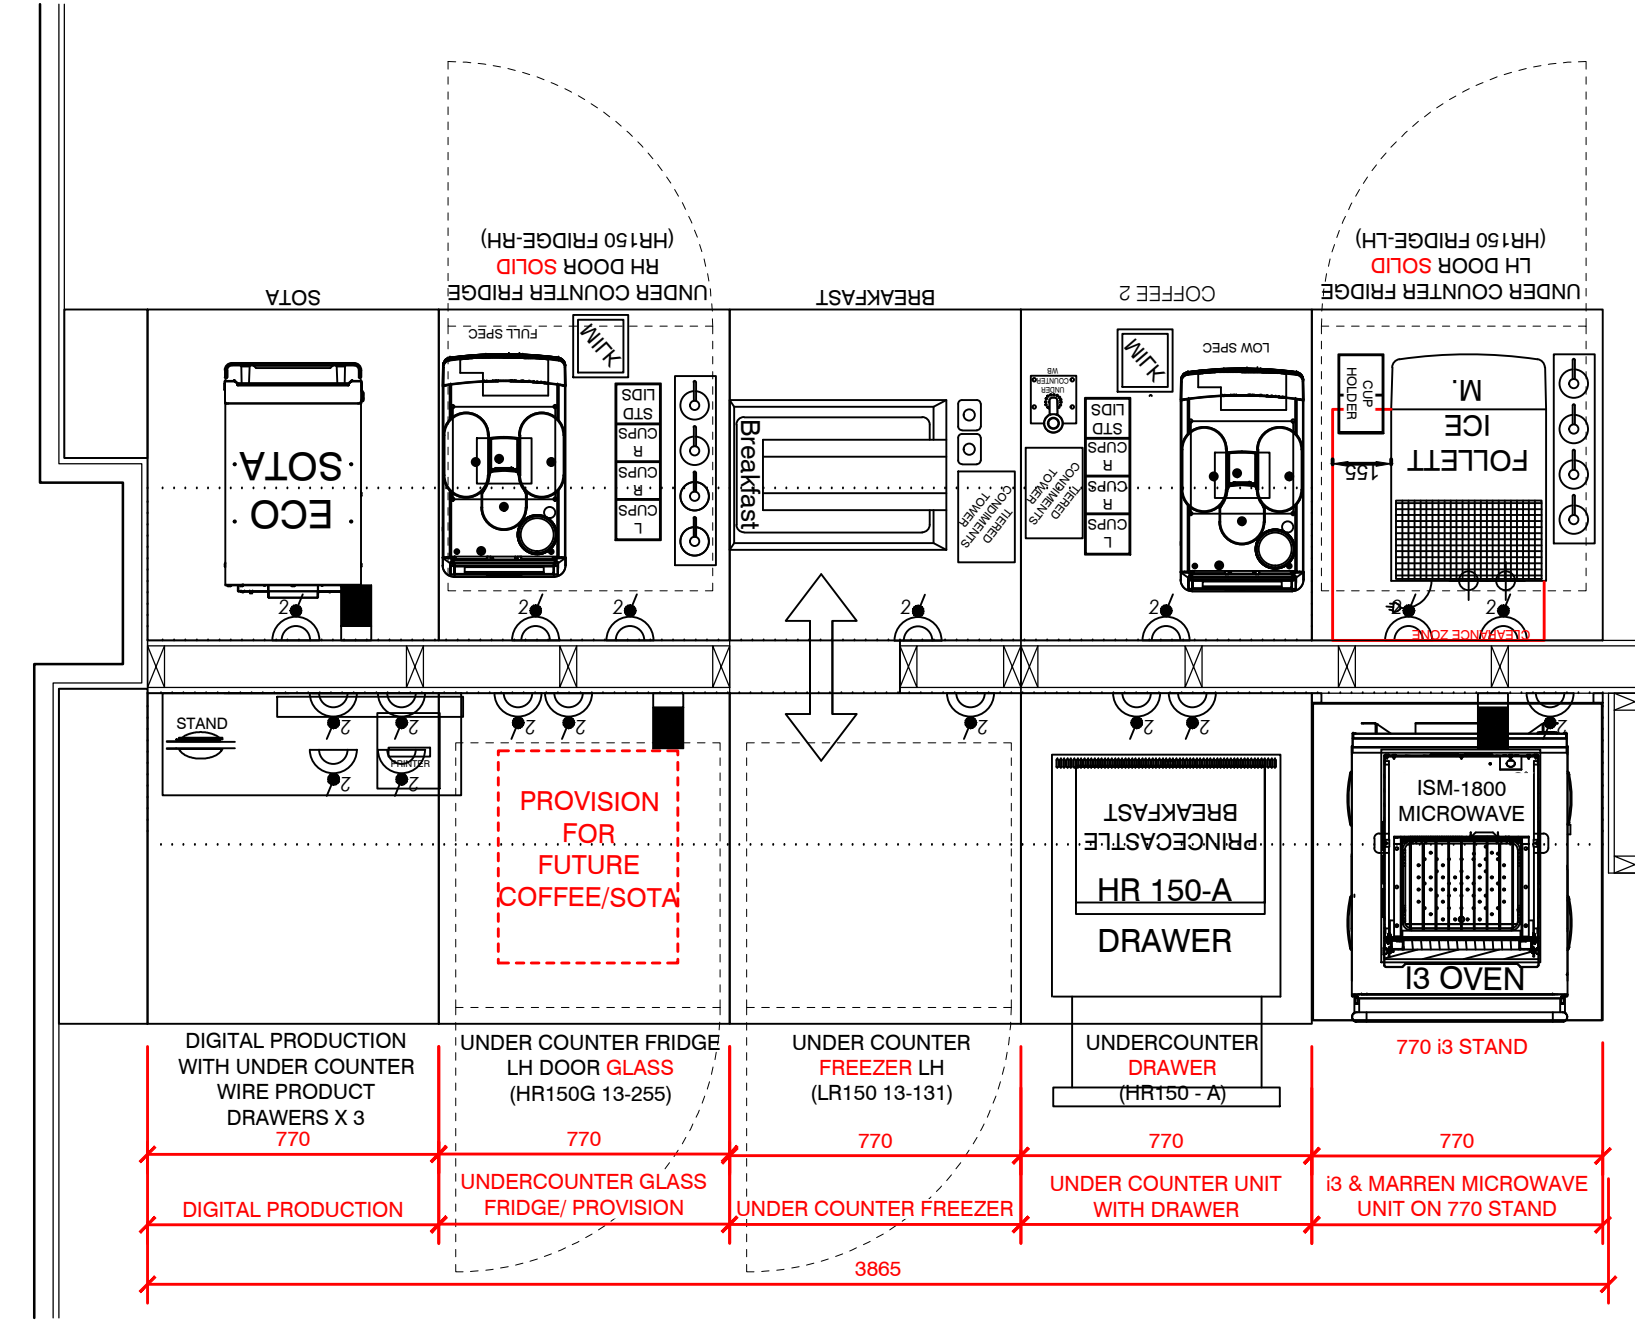

PROPOSED REAR BACK BAR PLAN (1:20)

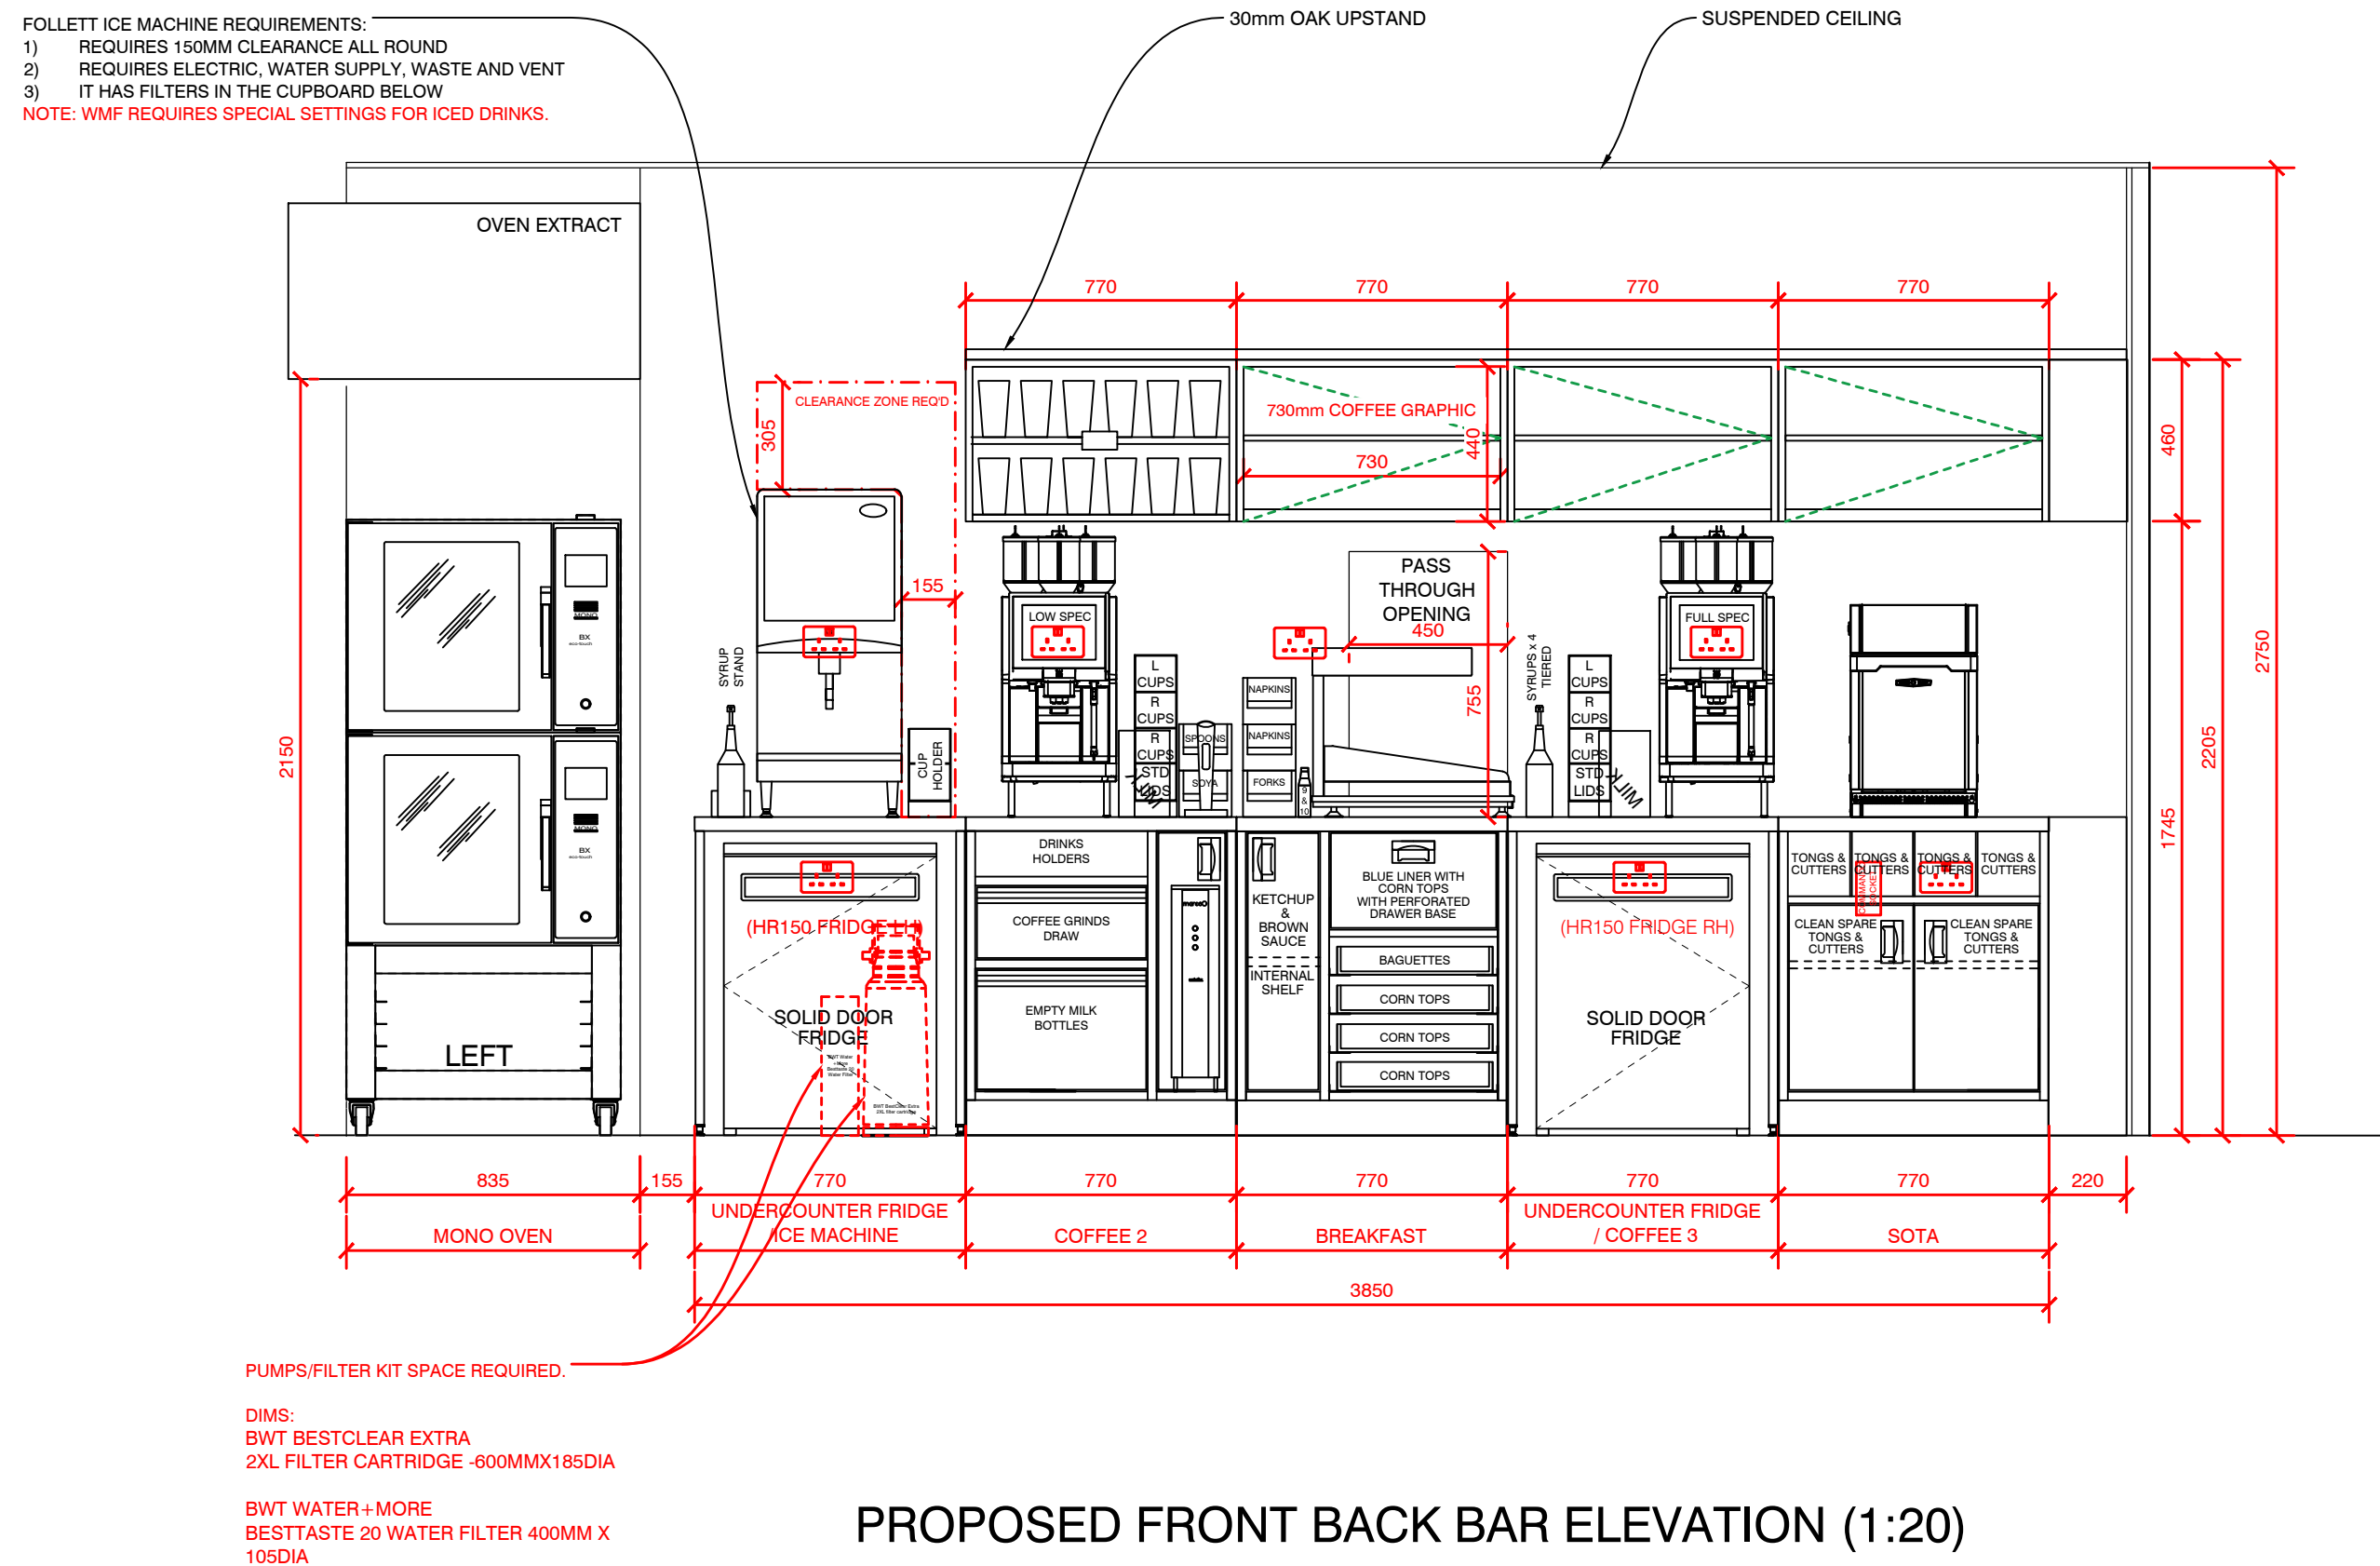

PROPOSED FRONT BACK BAR ELEVATION (1:20)

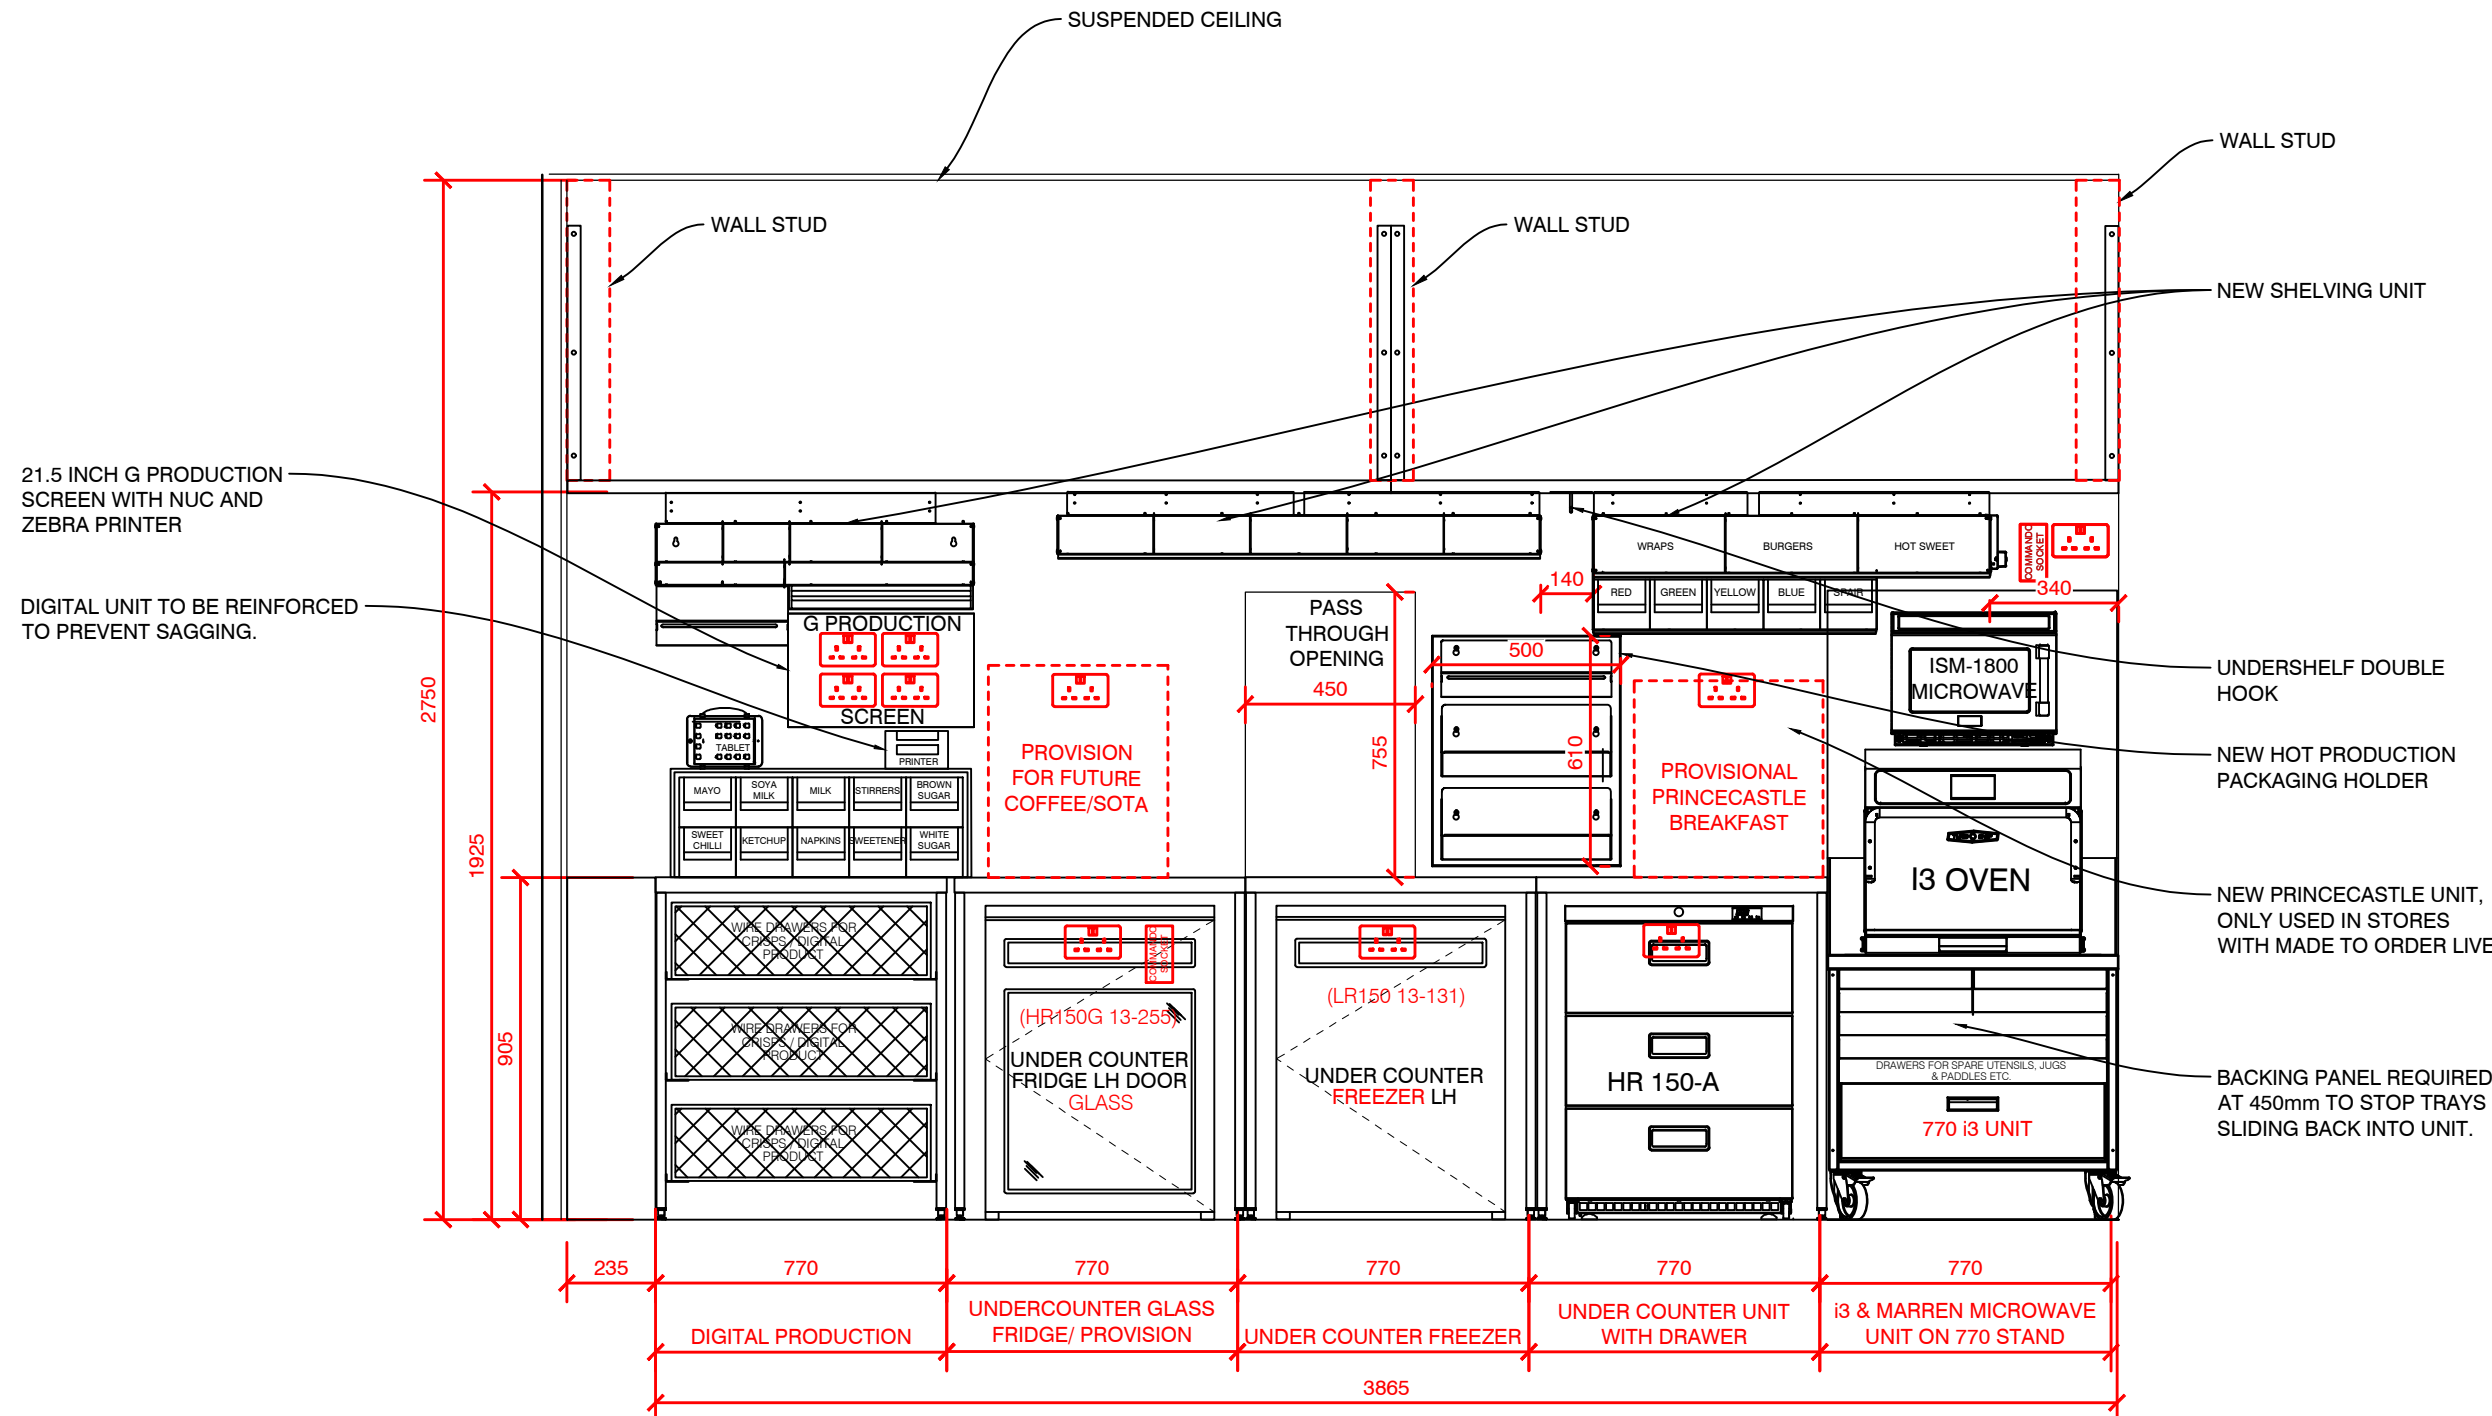

PROPOSED REAR BACK BAR ELEVATION (1:20)

REV	DESCRIPTION	DATE	NAME
GREGGS			
GREGGS Plc (PENNNINES) 31 GREENSIDE STREET OPENSRAW MANCHESTER M11 2HW Tel: (0161) 274 2760			
Shop S Number & Name S6950 BUXTON, SPRING GARDENS			
Title PROPOSED BACKBAR			
Site Address 24 SPRING GARDENS BUXTON SK17 6DE			
Gross Building Area 179 Sq m		Gross Sales Area 69.3 Sq m	
Drawing No. RPE/S6950/11			Rev.
Date 05.09.25		Scale 1:20	@ A1
Drawn by AG		Scale Bar 0 200 400 600 800 1000mm	
Issued 10-Sep-25		SCALE 1:20	

DO NOT RESCALE THIS DRAWING