




PROPOSED LOW WALL 01 PLAN (1:20)

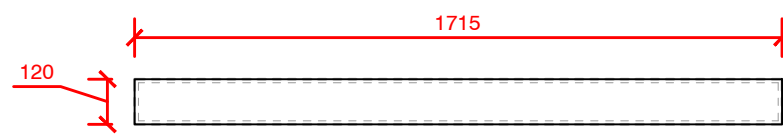


PROPOSED LOW WALL 02 PLAN (1:20)

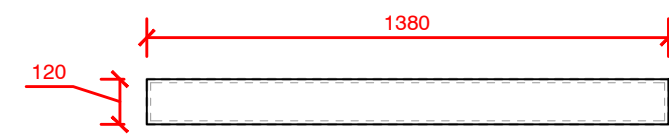


PROPOSED LOW WALL 03 PLAN (1:20)

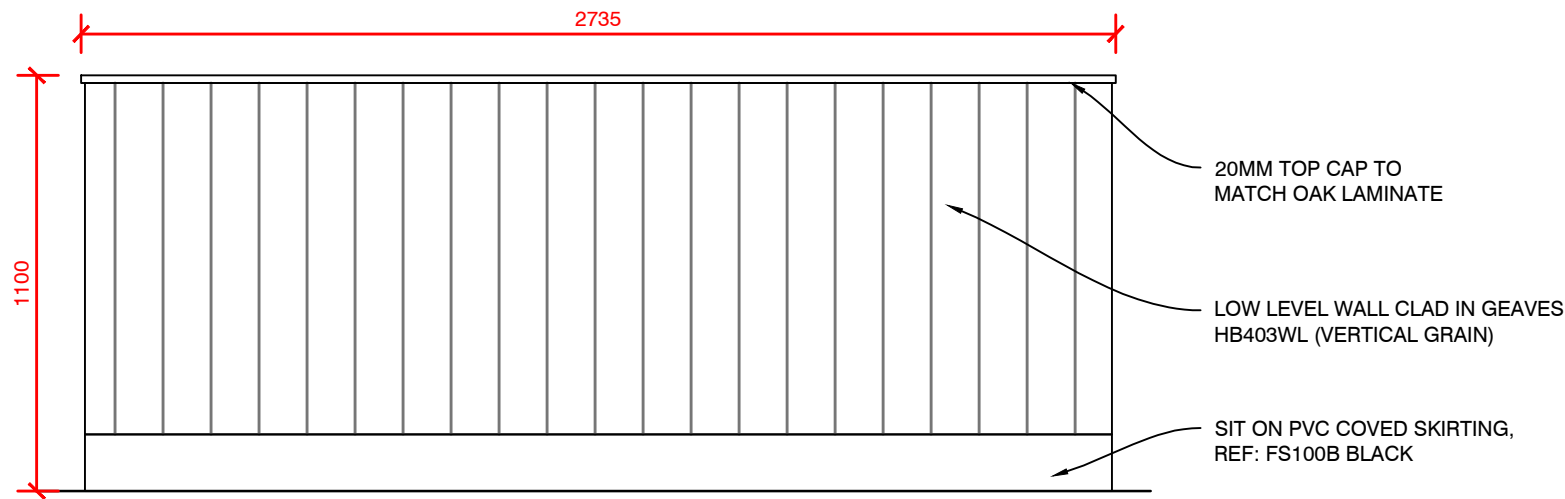


PROPOSED LOW WALL 01 ELEVATION (1:20)

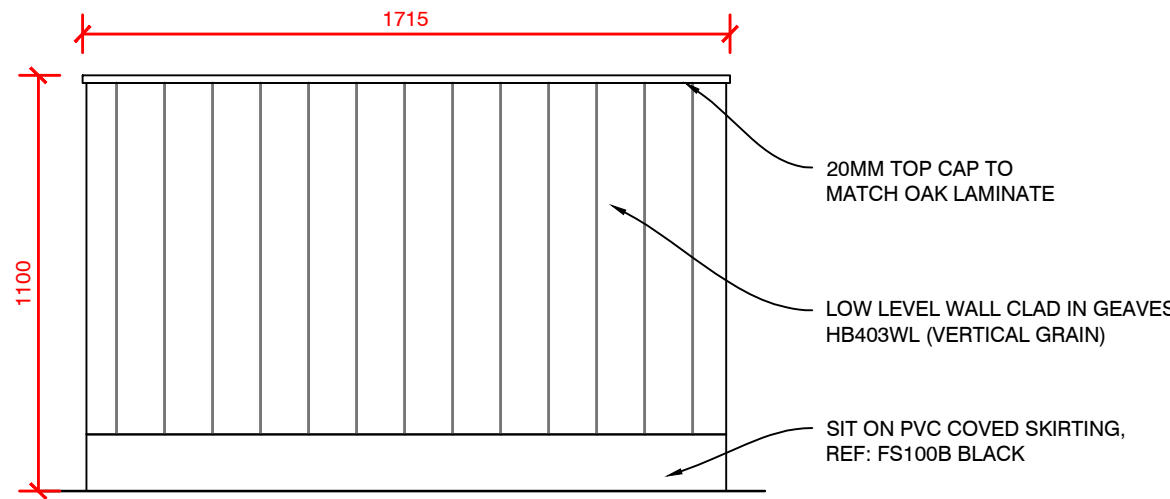

PROPOSED LOW WALL 02 ELEVATION (1:20)

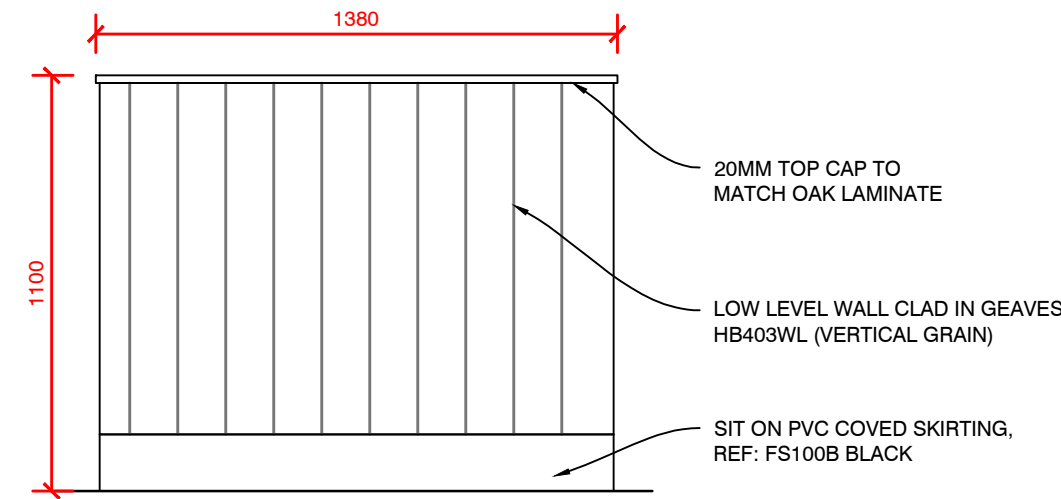

PROPOSED LOW WALL 03 ELEVATION (1:20)

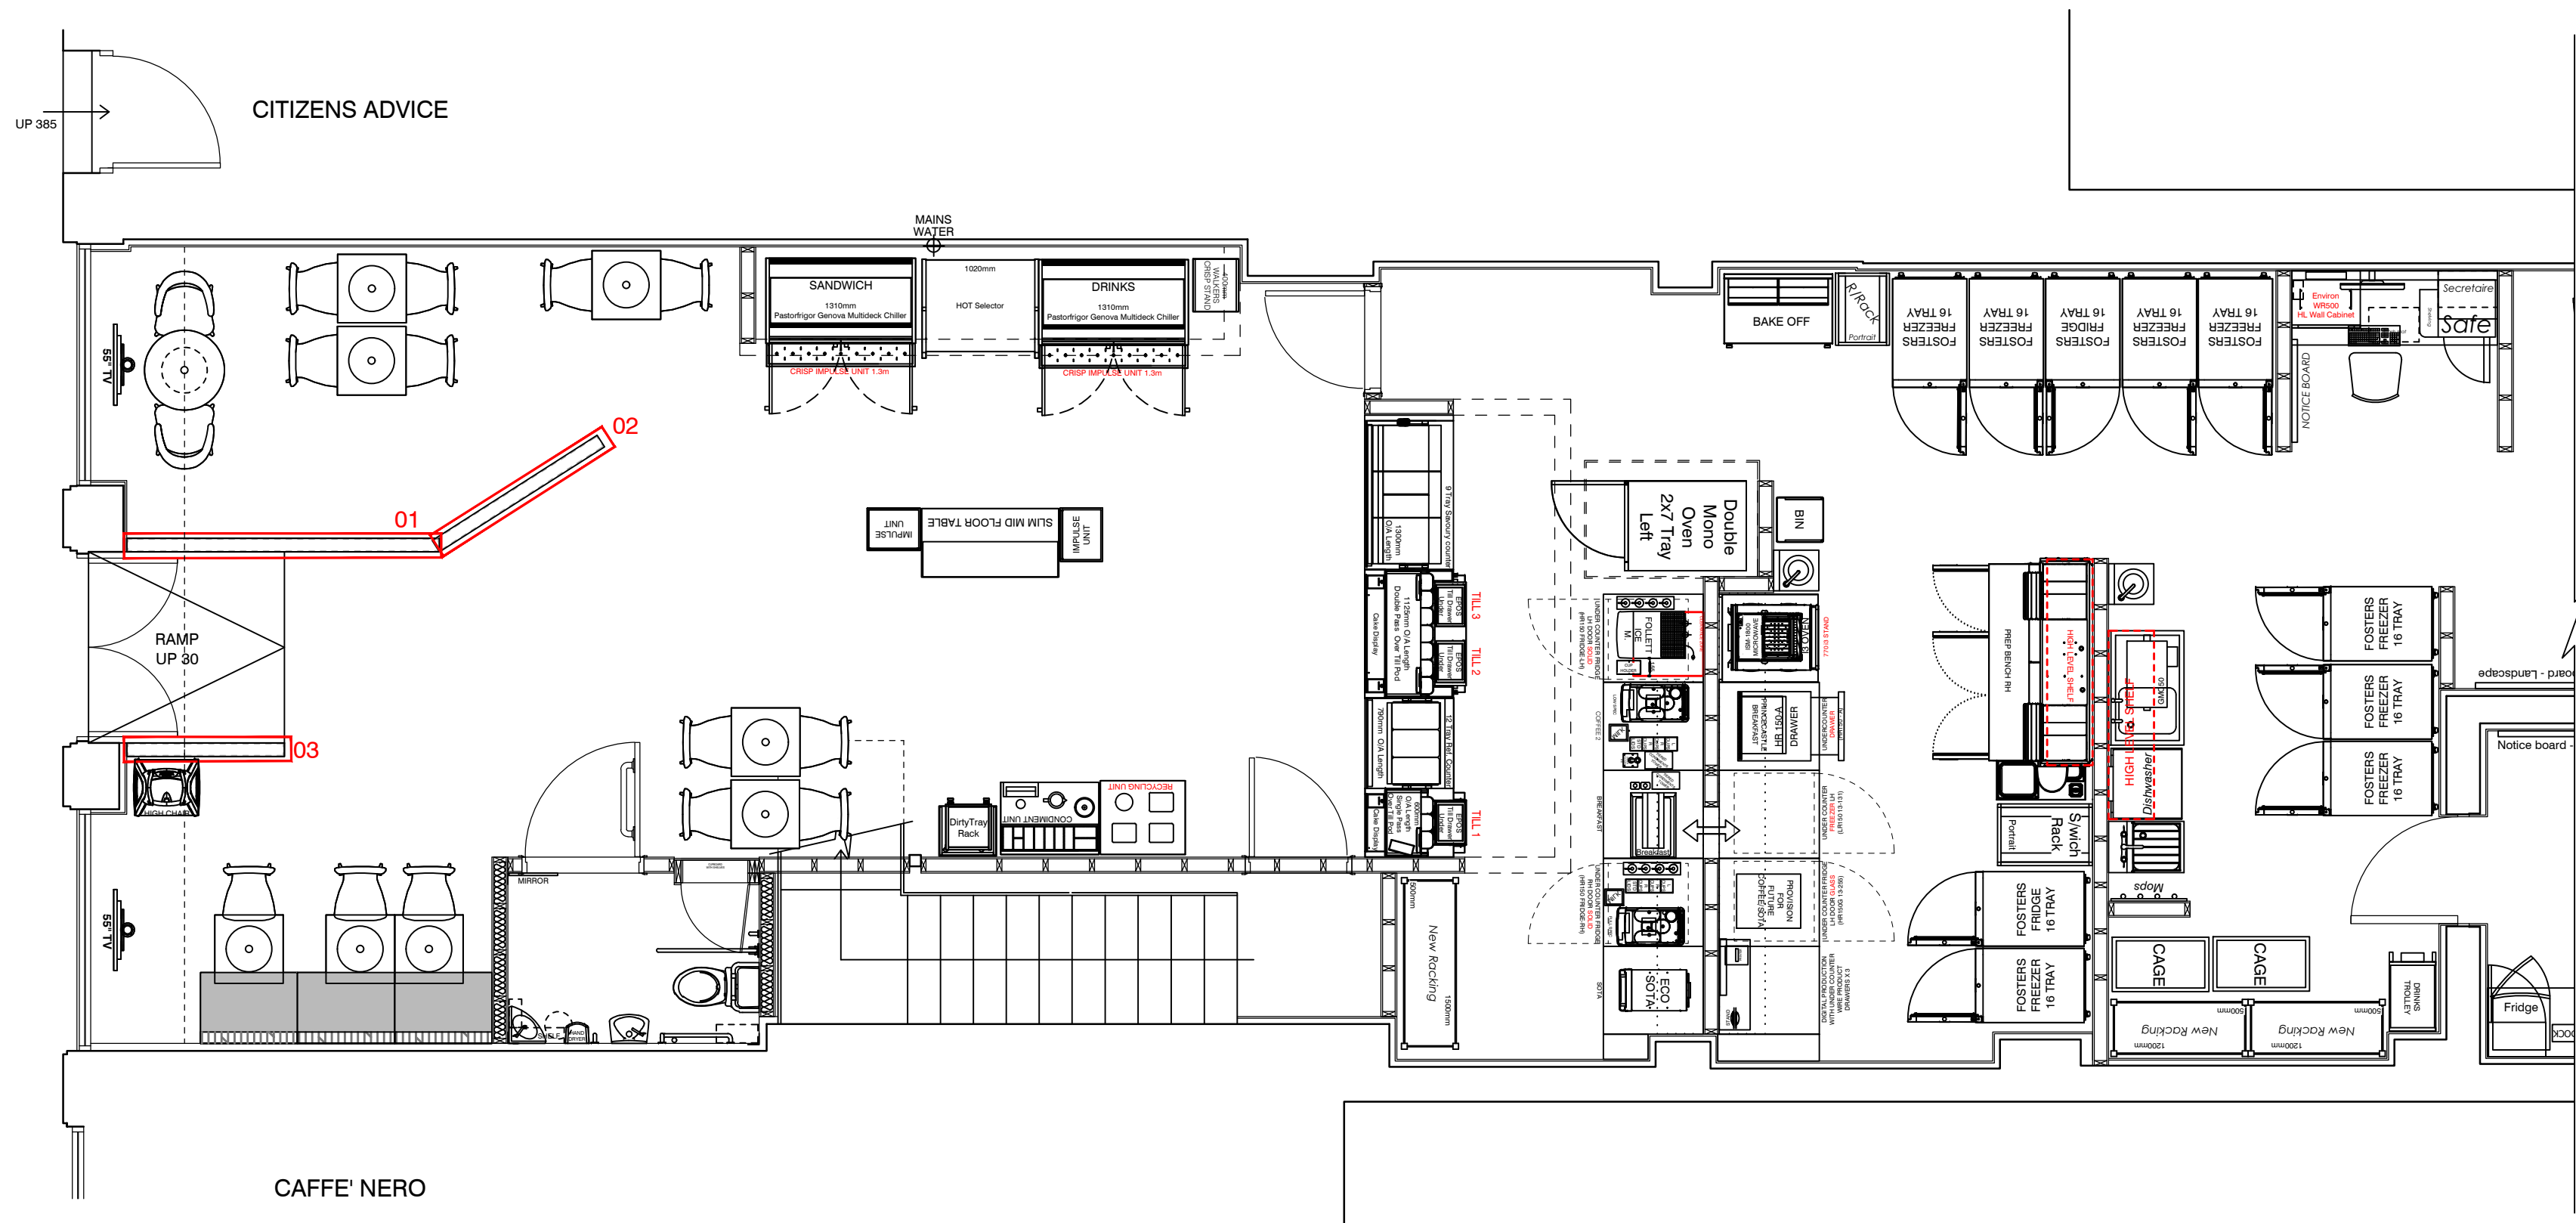

PROPOSED REFERENCE PLAN (1:50)

REV	DESCRIPTION	DATE	NAME
GREGGS Plc (PENNINES) 31 GREENSIDE STREET OPENSRAW MANCHESTER M11 2HW Tel: (0161) 274 2760			
Shop S Number & Name S6950 BUXTON, SPRING GARDENS			
Title PROPOSED SCREEN			
Site Address 24 SPRING GARDENS BUXTON SK17 6DE			
Gross Building Area 179 Sq m		Gross Sales Area 69.3 Sq m	
Drawing No. RPEN/S6950/13			Rev.
Date 05.09.25		Scale 1:20	@ A1
Drawn by AG		Scale Bar 0 200 400 600 800 1000mm SCALE 1:20	
Issued 10-Sep-25			

DO NOT RESCALE THIS DRAWING