




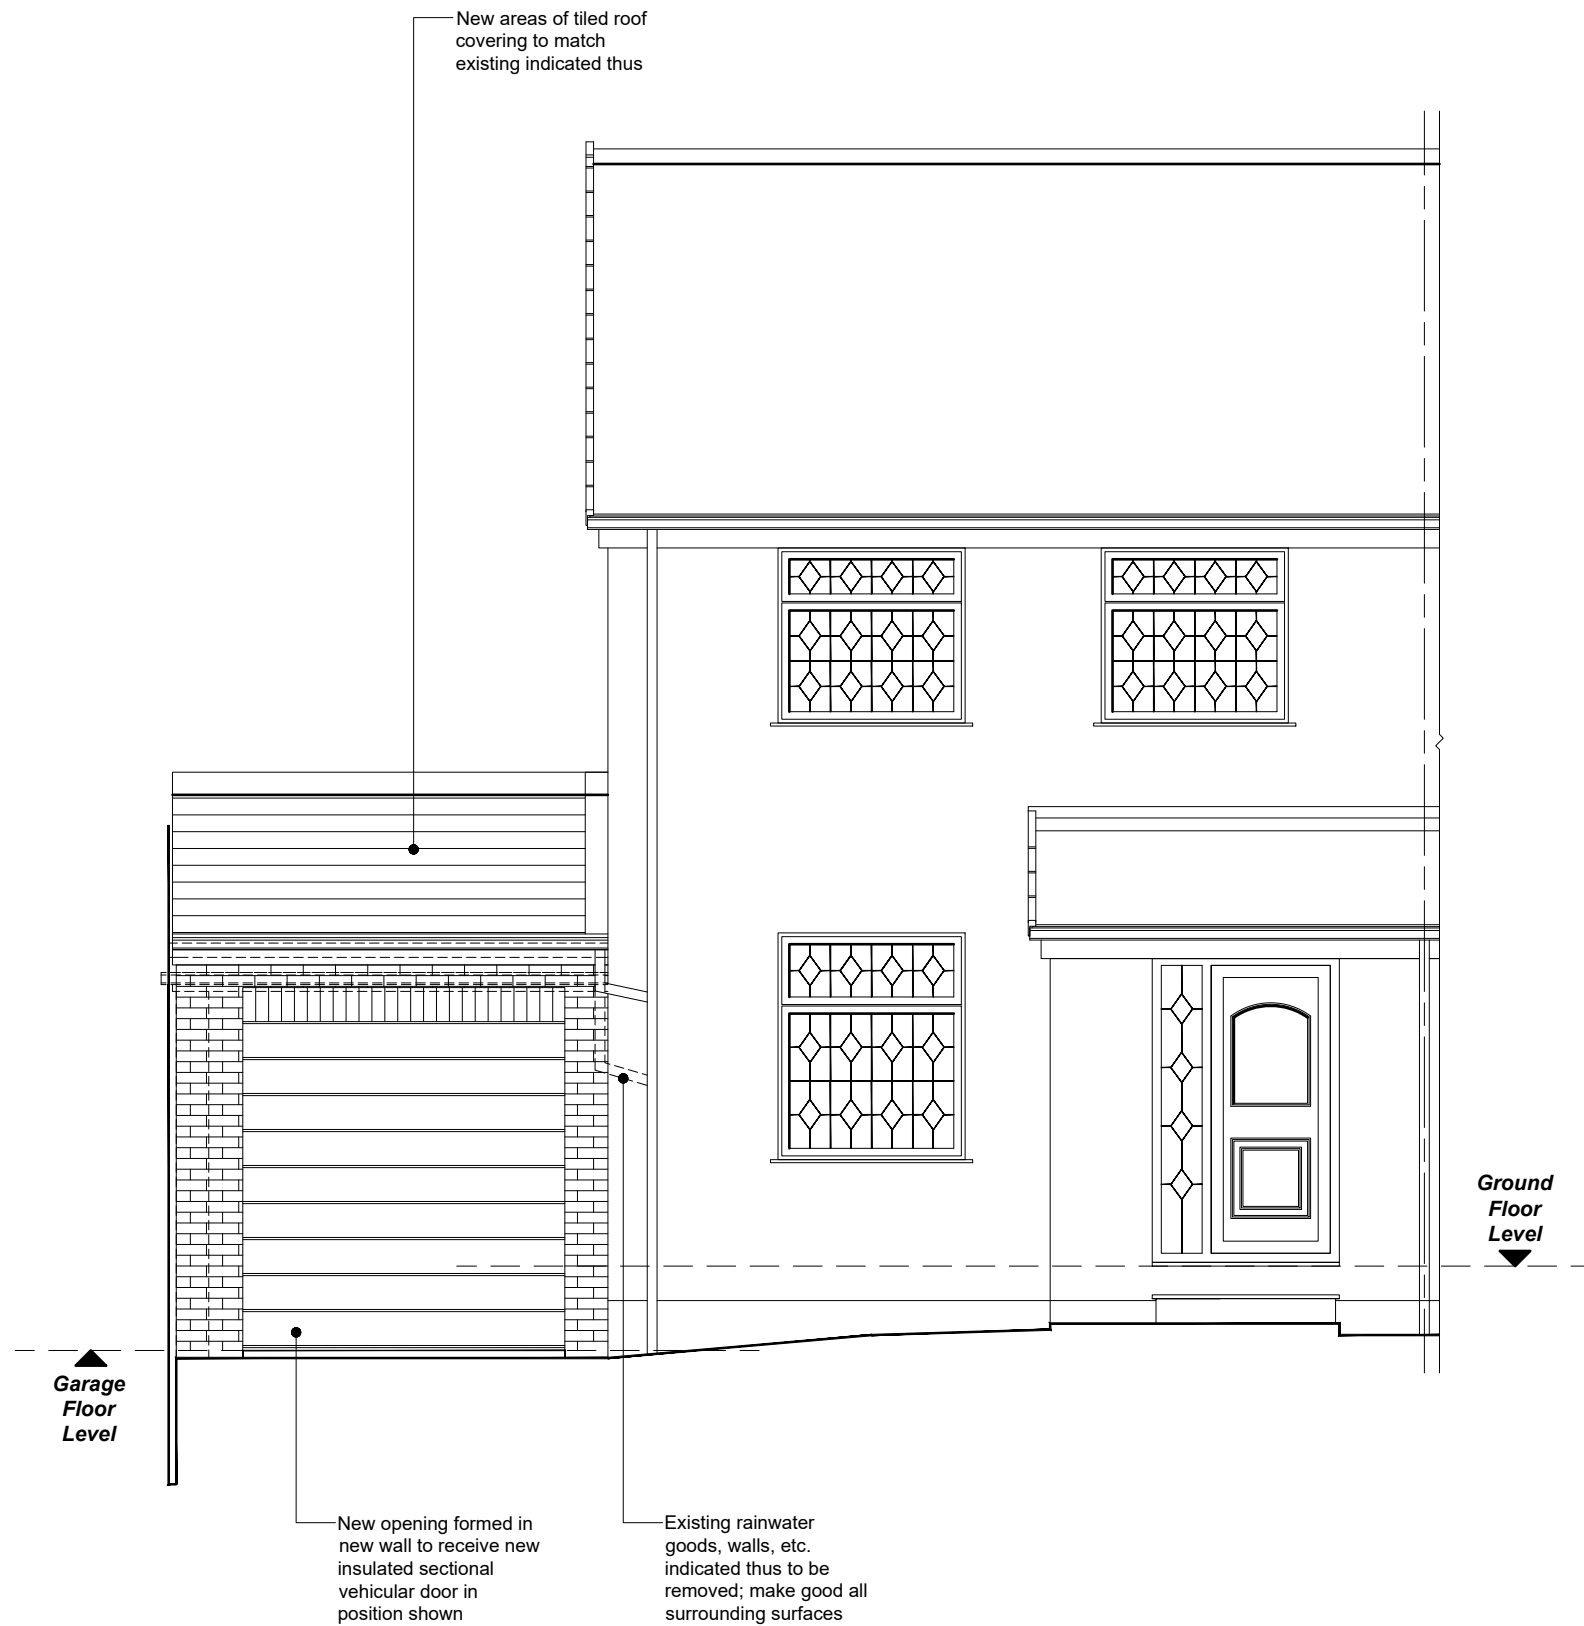




PROPOSED FRONT (SOUTHERN) ELEVATION TO PETER STREET

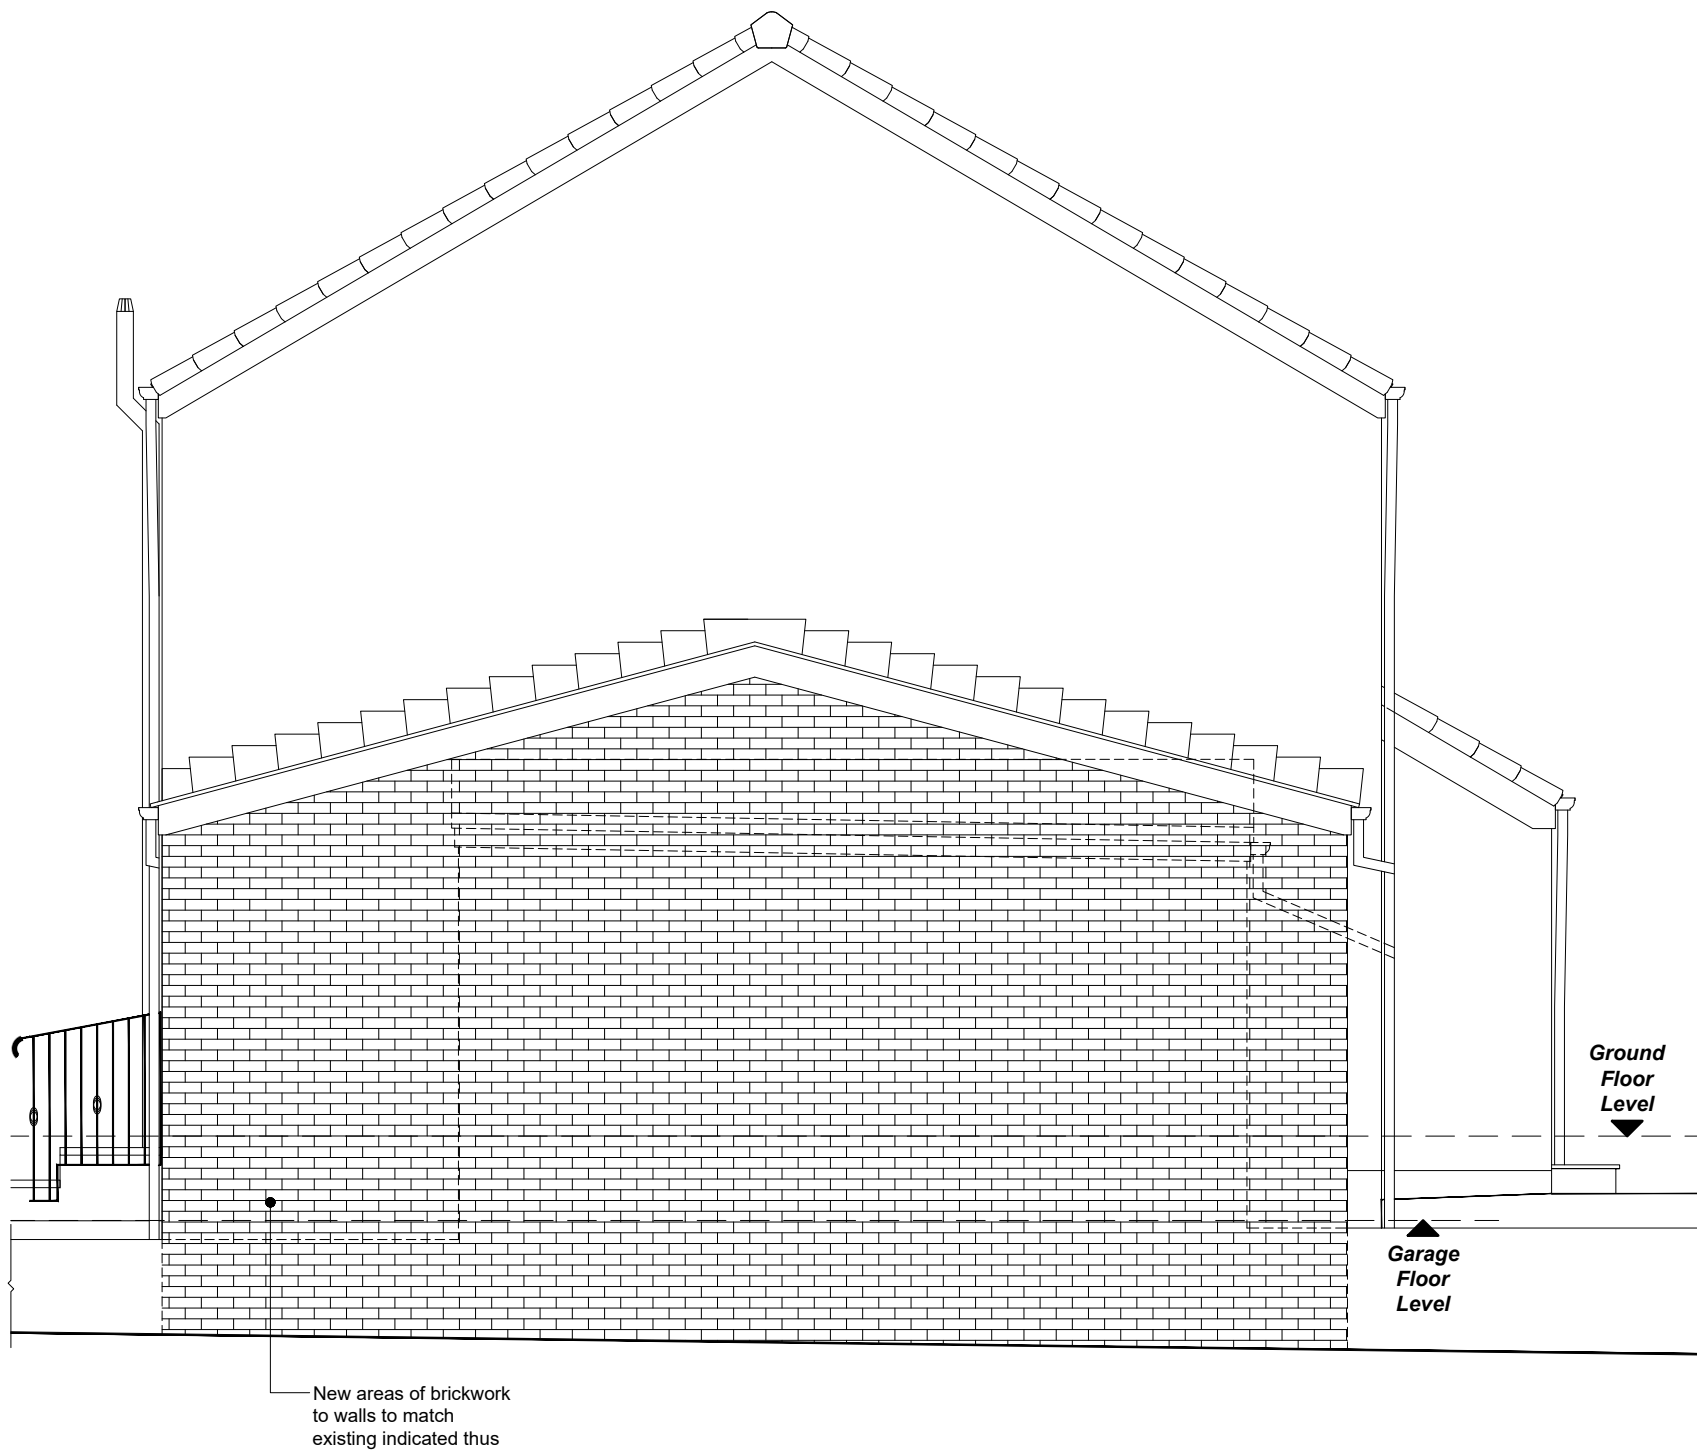

PROPOSED SIDE (WESTERN) ELEVATION

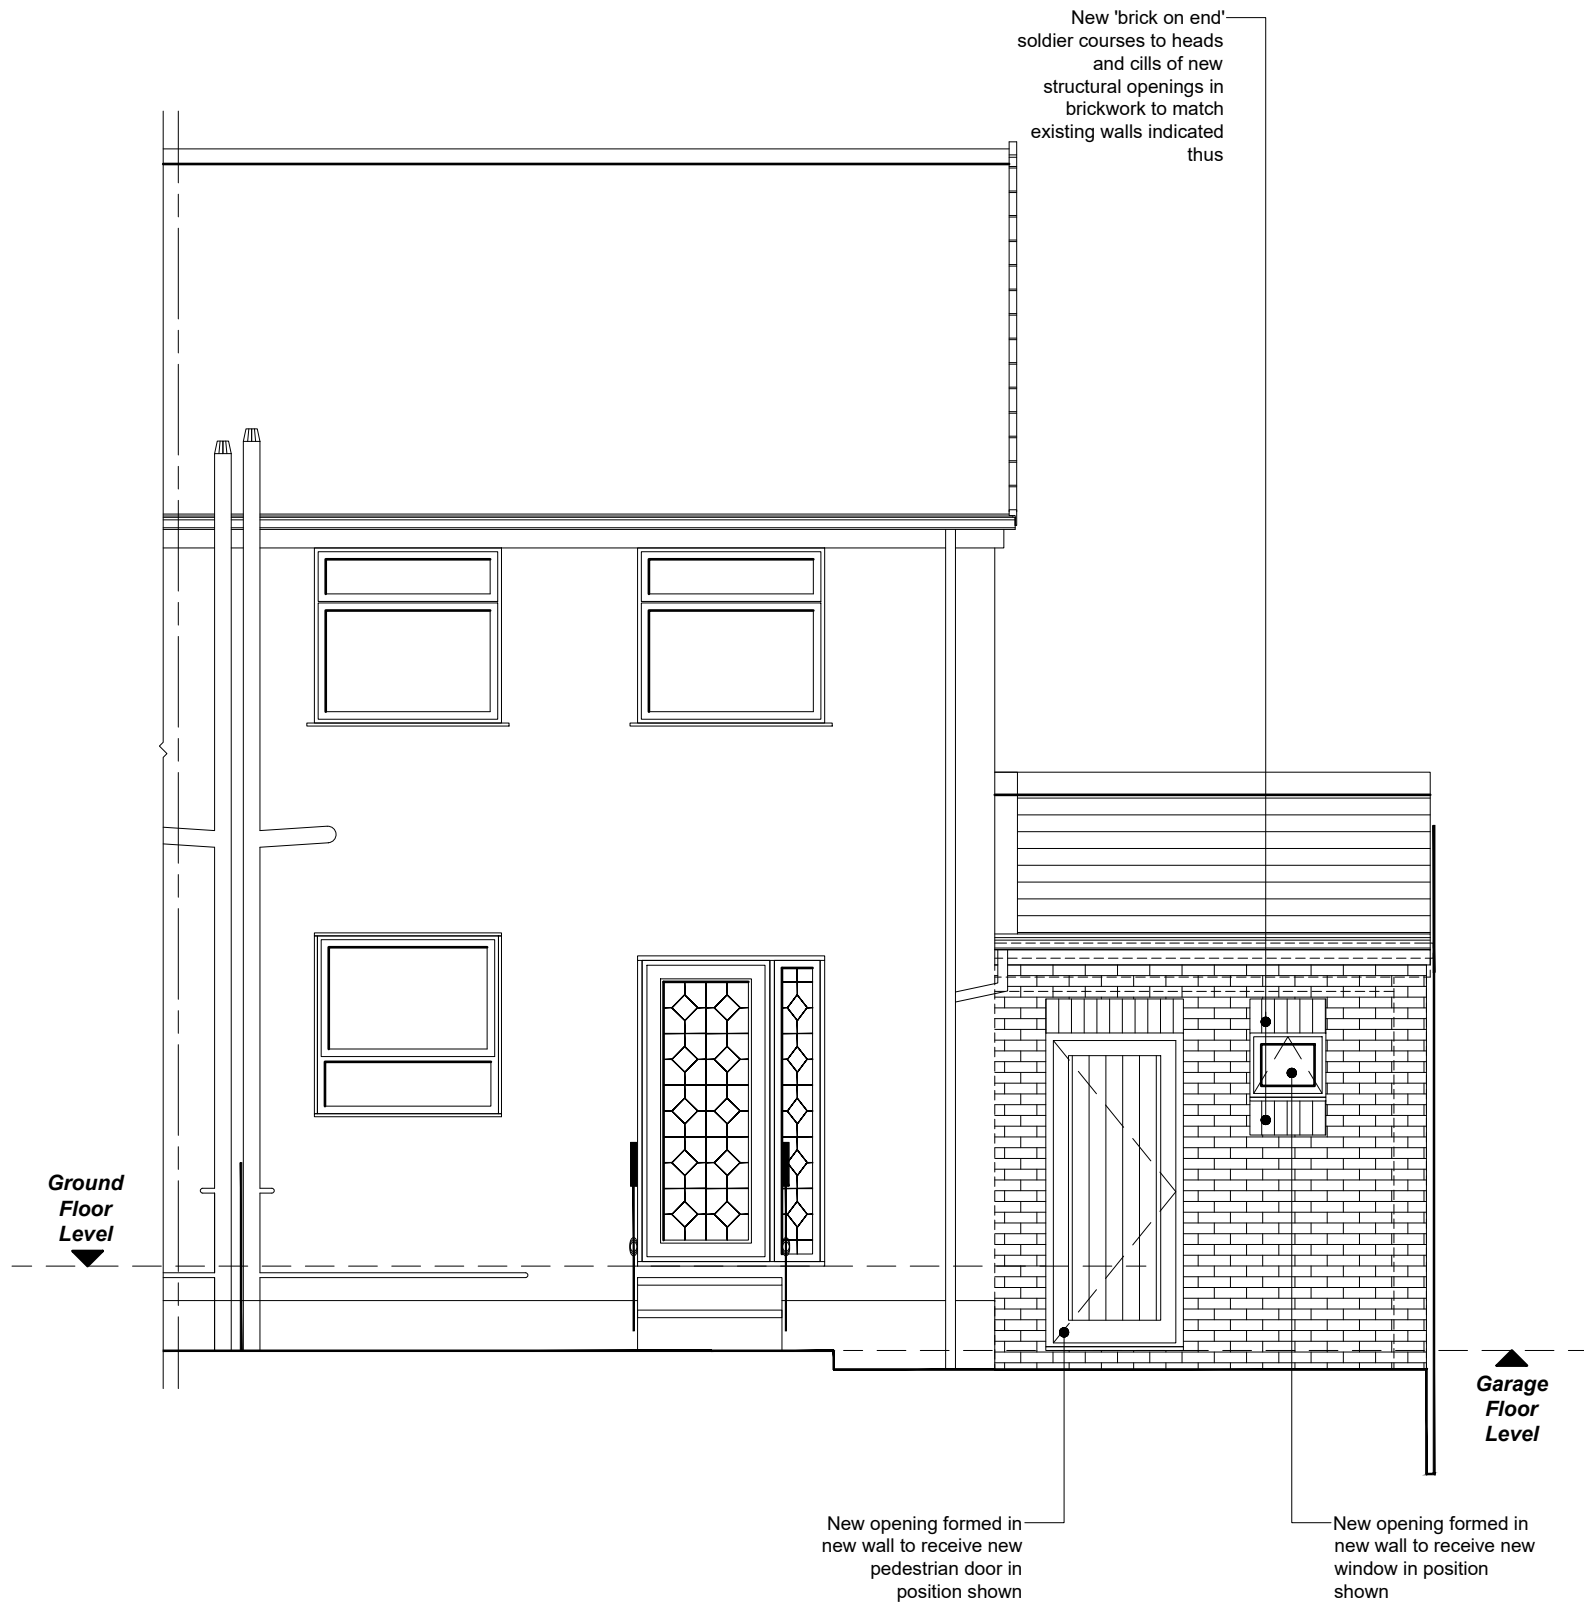

PROPOSED REAR (NORTHERN) ELEVATION

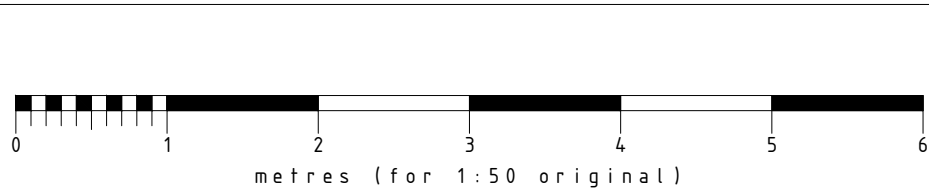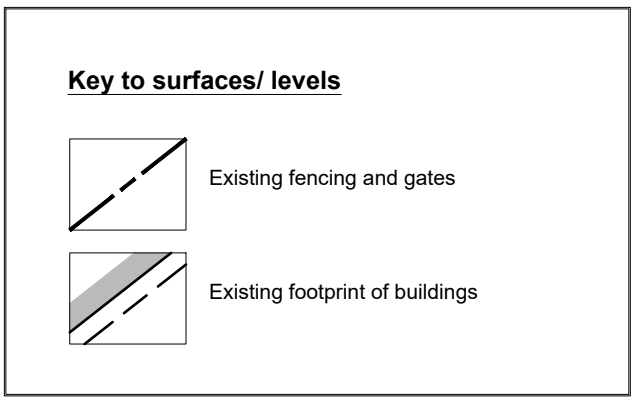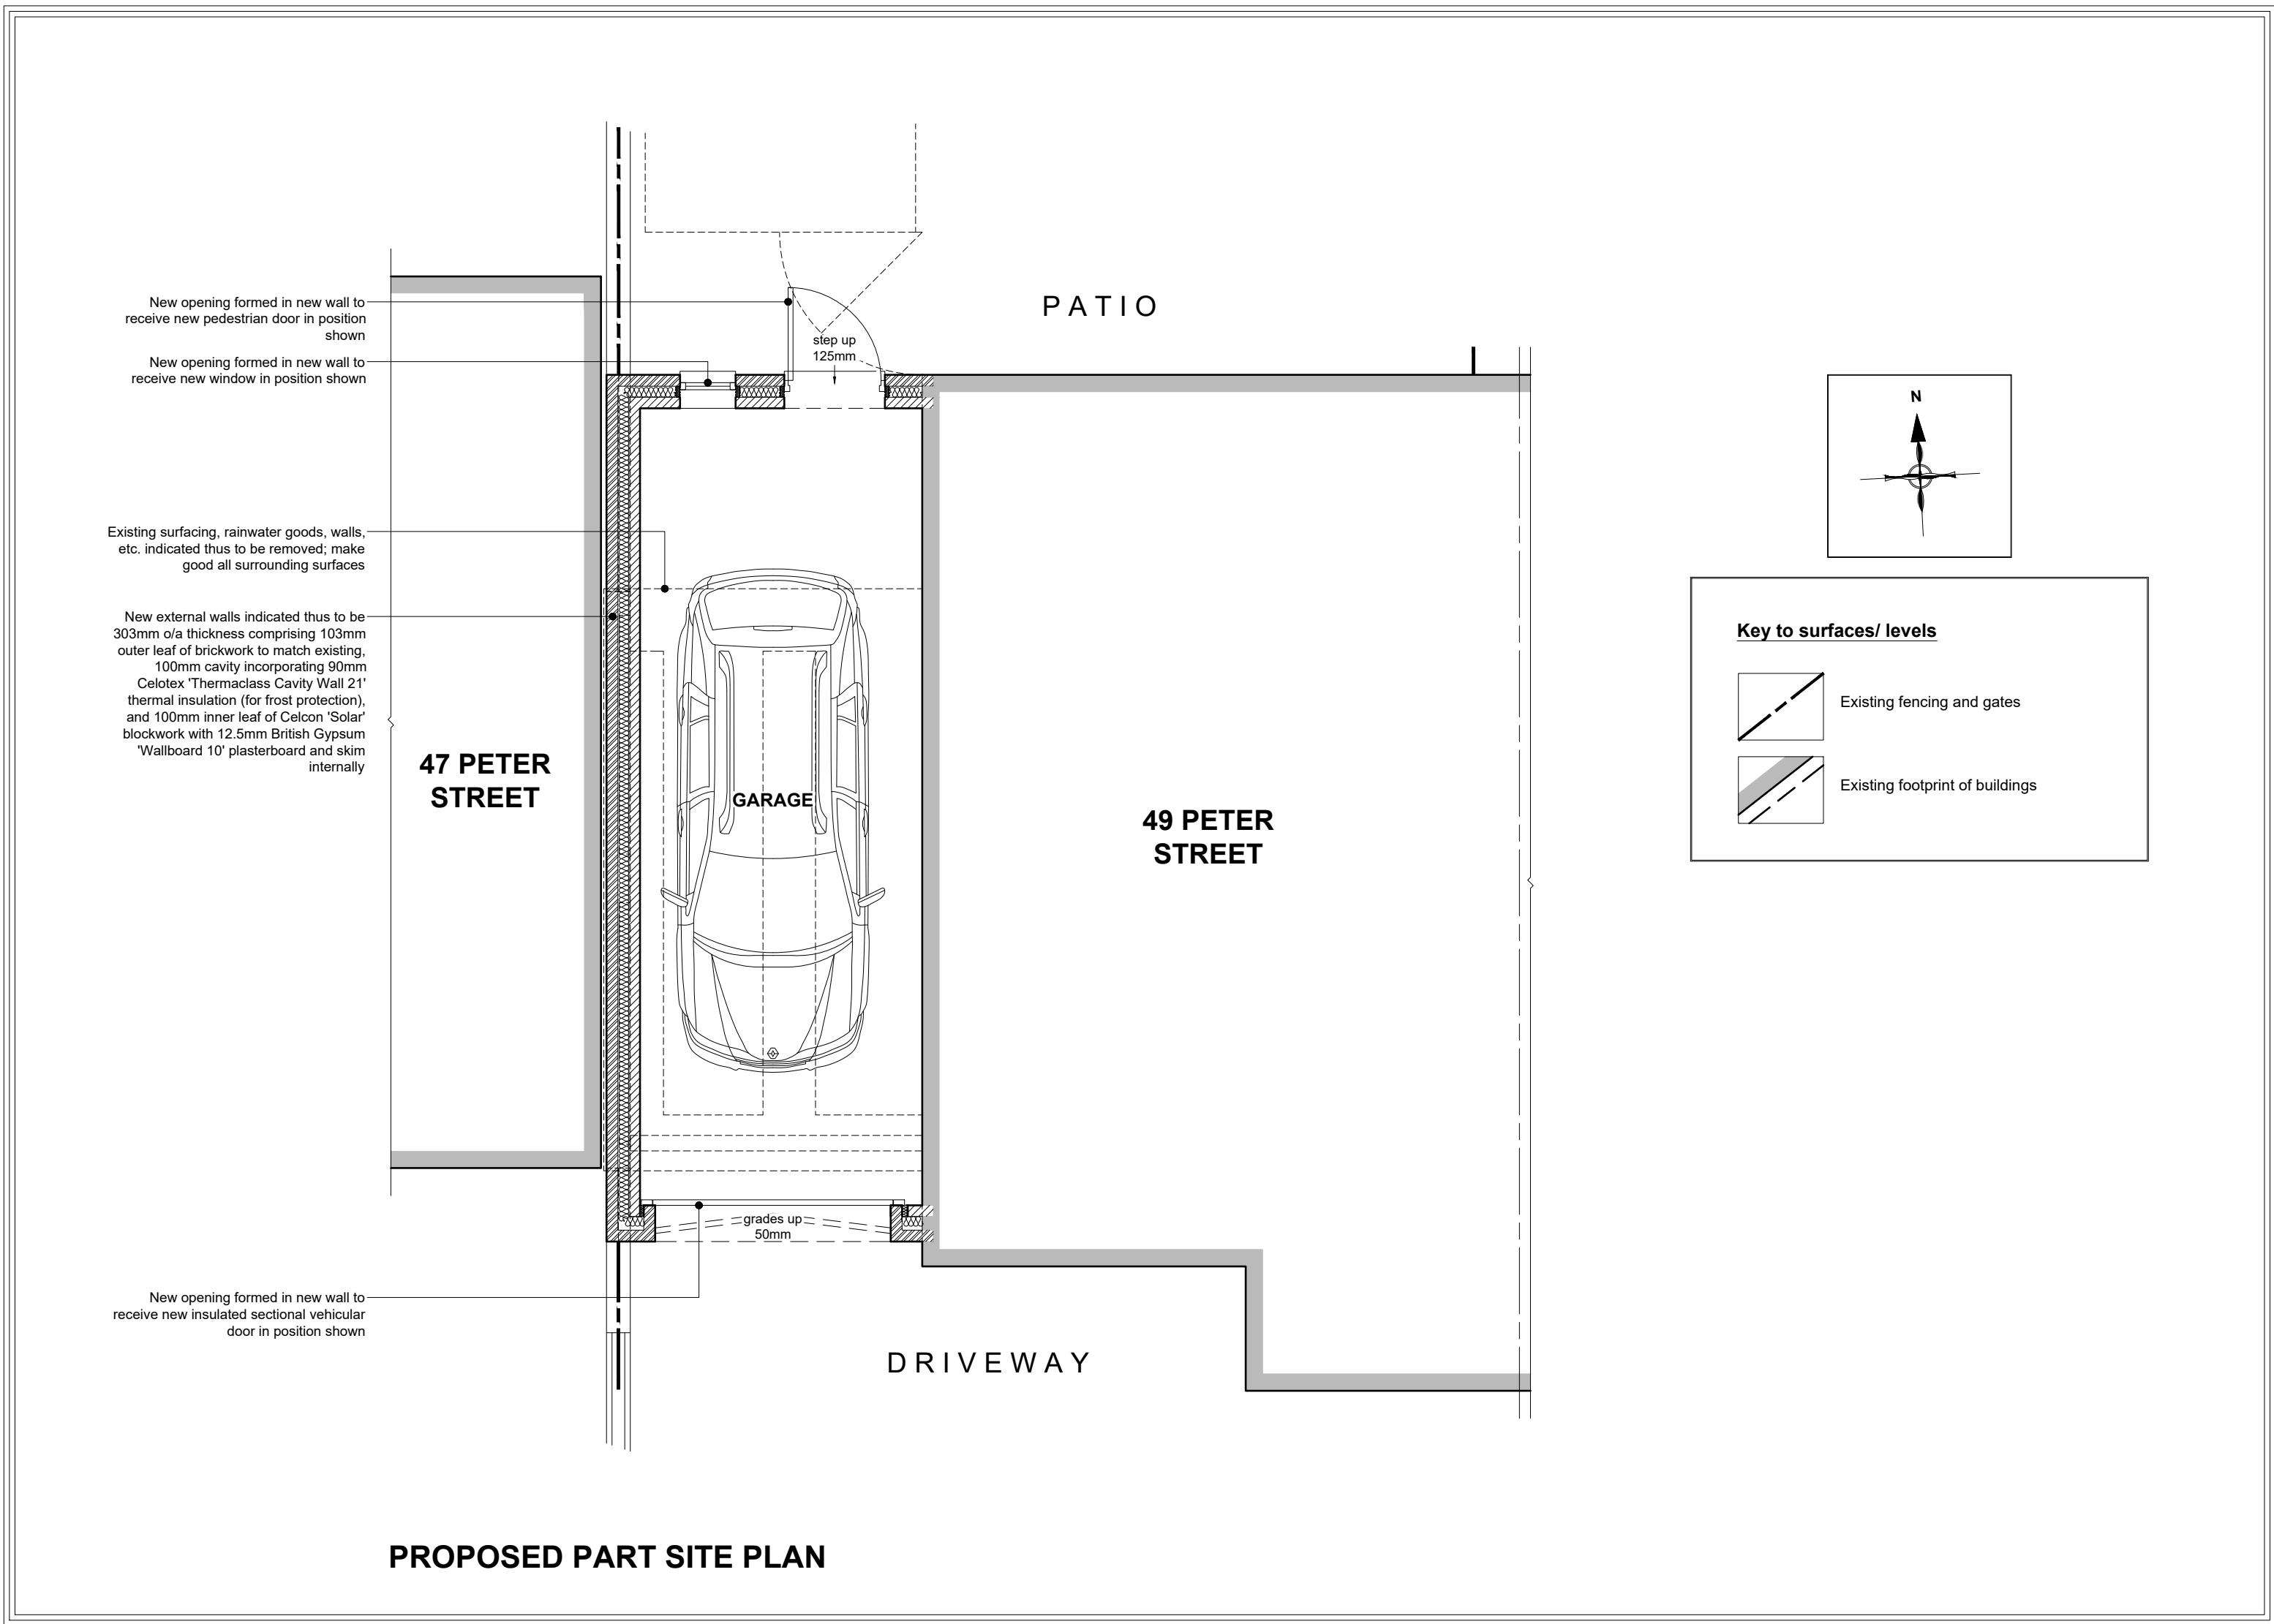

**NOTES**  
All dimensions are to be checked on site and any discrepancies referred to the designer prior to proceeding. All levels are to be confirmed on site prior to proceeding with the work. All discrepancies between information shown on the drawing and the information shown on the specification are to be referred to the designer prior to proceeding with the works. All component sizes and references to be checked prior to the ordering of materials. Positions of existing drain runs and associated installations to be confirmed prior to proceeding and drains checked as necessary. All relevant boundary positions to be checked prior to proceeding. Any on site design changes must be reported to the designer and agreed with the relevant authority prior to proceeding. Levels shown are related to an arbitrary datum and therefore not related to ordnance datum.

| Revision | Date     | Details                         |
|----------|----------|---------------------------------|
| A        | 12.10.25 | Amended following client review |

**GRUNDY** ARCHITECTURE & INTERIOR DESIGN  
R.A.G. GRUNDY ARCHITECTURAL SERVICES LIMITED  
30 PARK ROAD, HADFIELD, GLOSOP, DERRYSHIRE, SK13 2AH  
TEL: 0773 541 9862  
E-MAIL: RICHARD@GRUNDYARCHITECTURE.CO.UK

Project: Proposed Garage at:  
49 Peter Street  
Hadfield  
Glossop  
Derryshire  
SK13 1HD  
Client: Jen Cass  
Drawing Title: PROPOSED PLANS & ELEVATIONS

|                      |                           |
|----------------------|---------------------------|
| Drawn by: R.G.       | Date: 18th September 2025 |
| Drawing No.: 2552.11 | Scale: 1:50 @ A1          |
| Revision: A          |                           |