
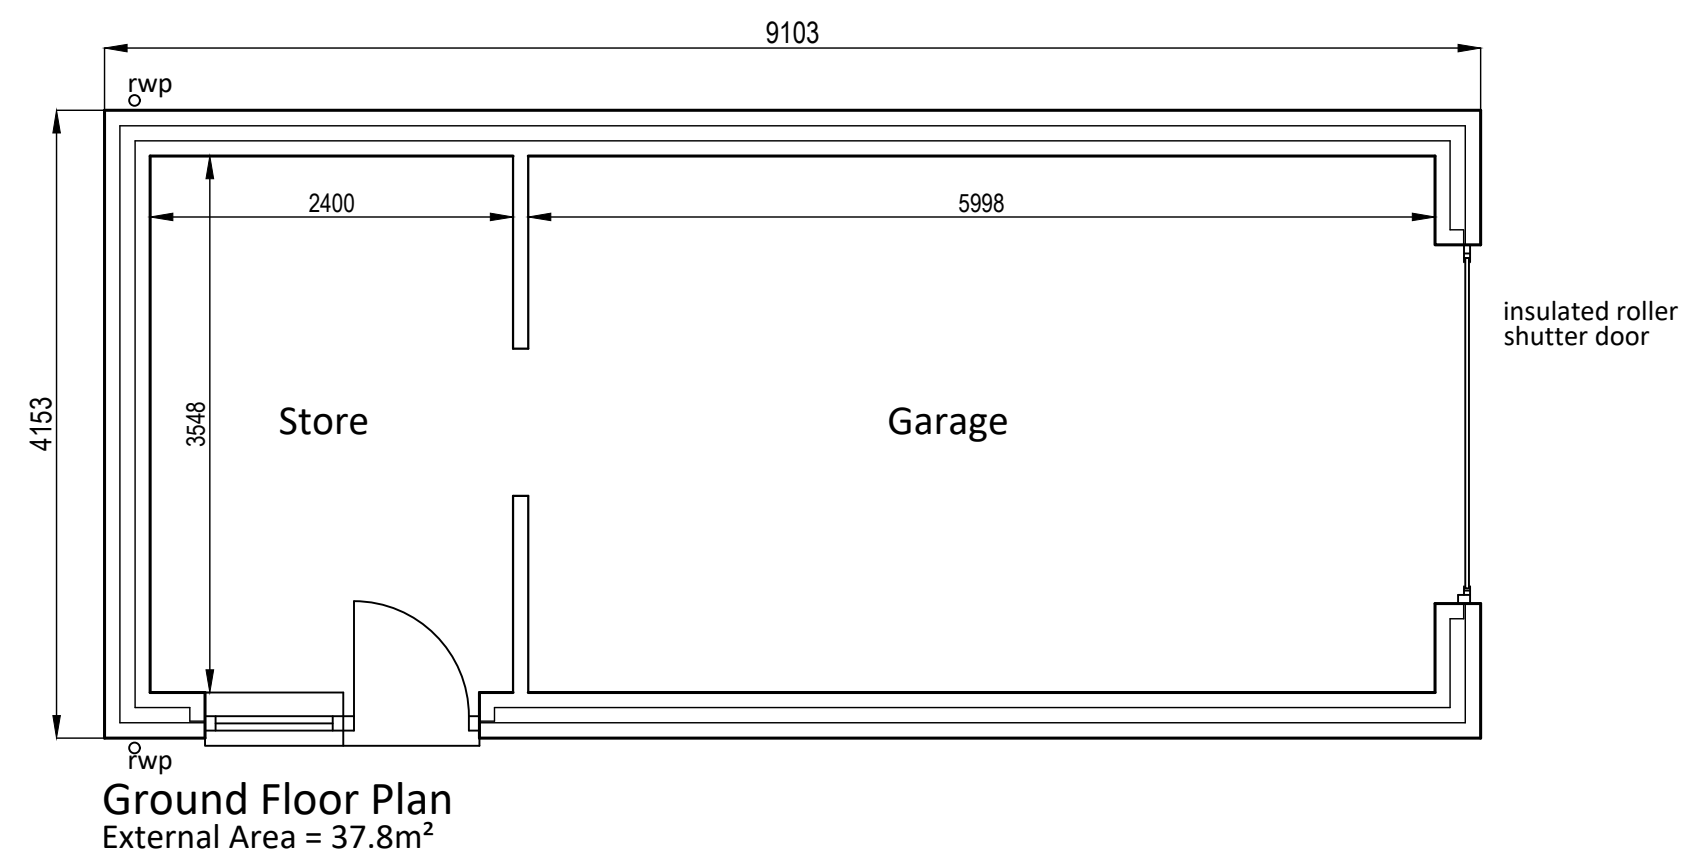
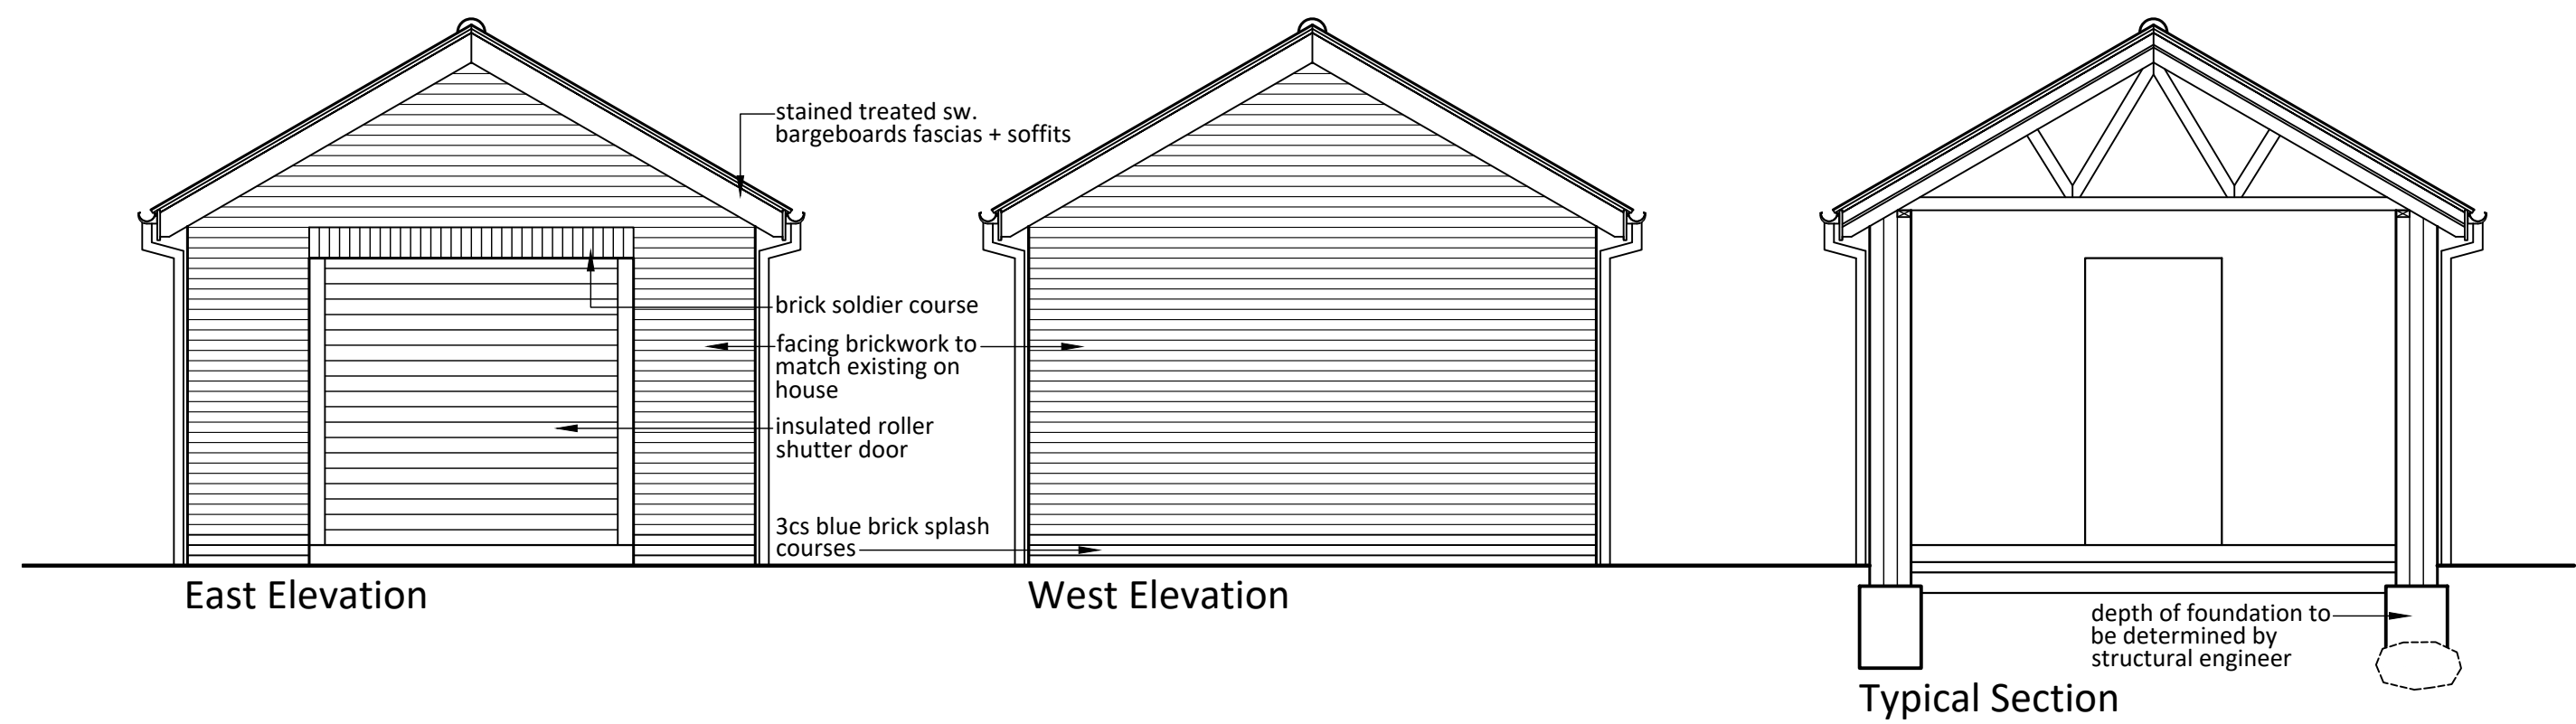


NOTES
USE FIGURED DIMENSIONS ONLY
ALL COURSING AND HATCHING IS INDICATIVE ONLY
CHECK ALL DIMENSIONS ON SITE PRIOR TO
CONSTRUCTION

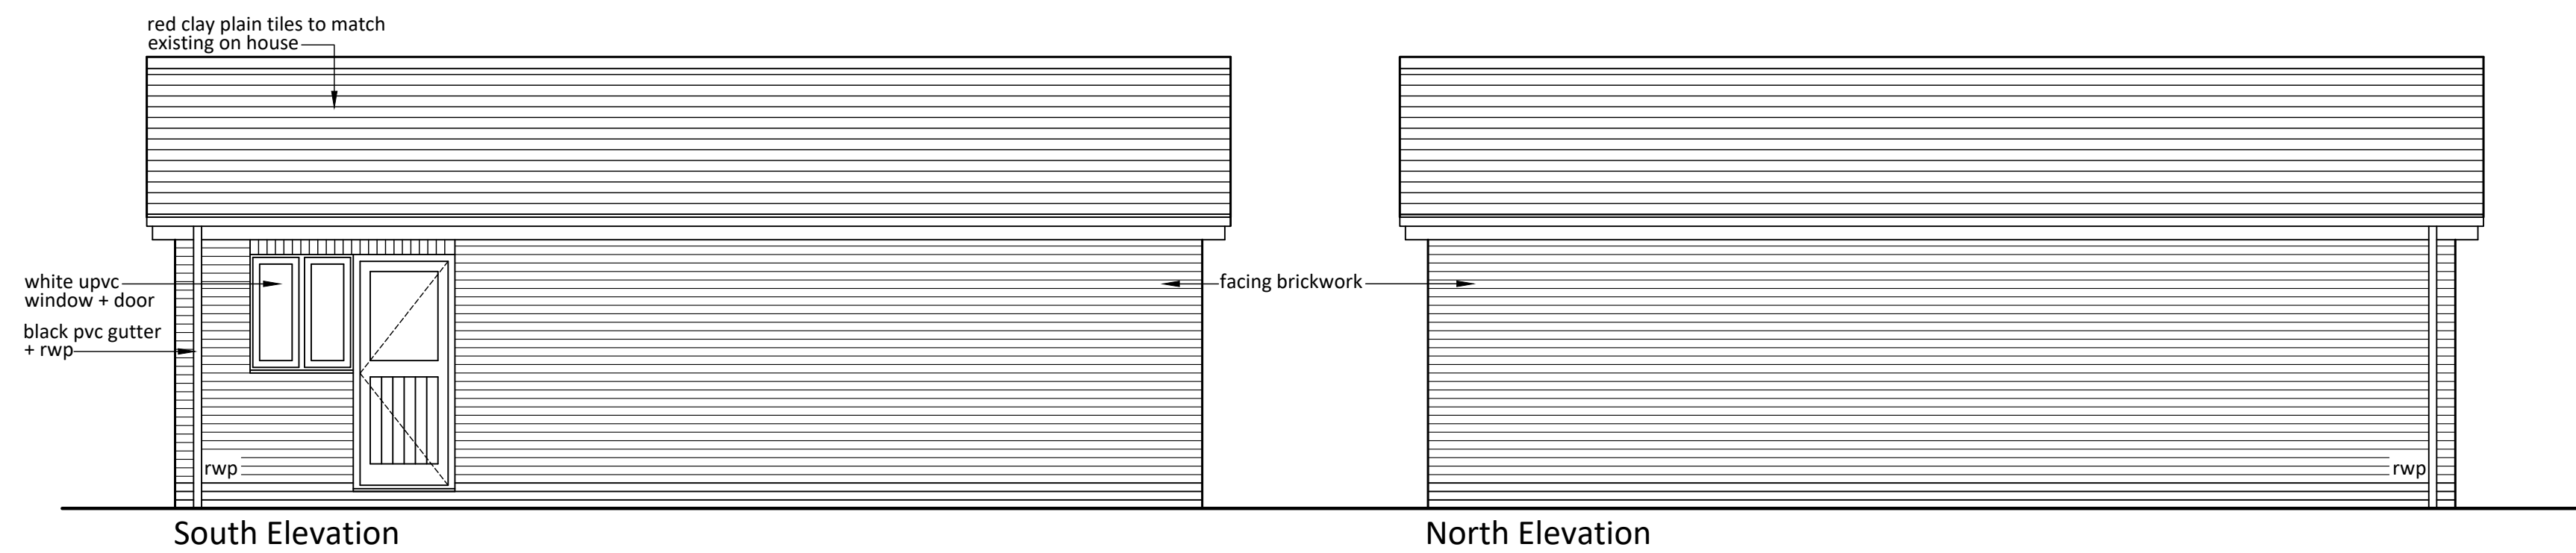

**SUBJECT TO PLANNING
PERMISSION**

**SUBJECT TO BUILDING
REGULATION APPROVAL**

COPYRIGHT:- Do not use or reproduce this plan without permission

Client	Mr + Mrs N. Ward		
Project	New Garage 10 College Road Buxton High Peak SK17 9DZ		
Drawing	Plans + Elevations - Proposed		
Scale	1-50@A2 APPROXIMATELY		
Plan no.	Revision	Date	
456-06		Sep 25	
The Rowans, 7 College Road, Buxton, Derbyshire. SK17 9DZ			

DAVID
PRIOR
DESIGNS

E-Mail: dprior@gmail.com

MOBILE: 07976-565 169

ARCHITECTURAL SERVICES

© David Prior 2025