
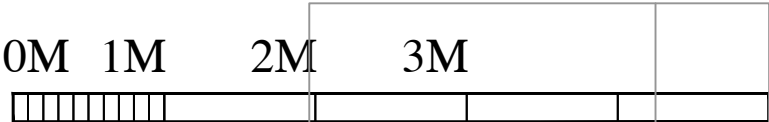


EXISTING SECTION 1:50

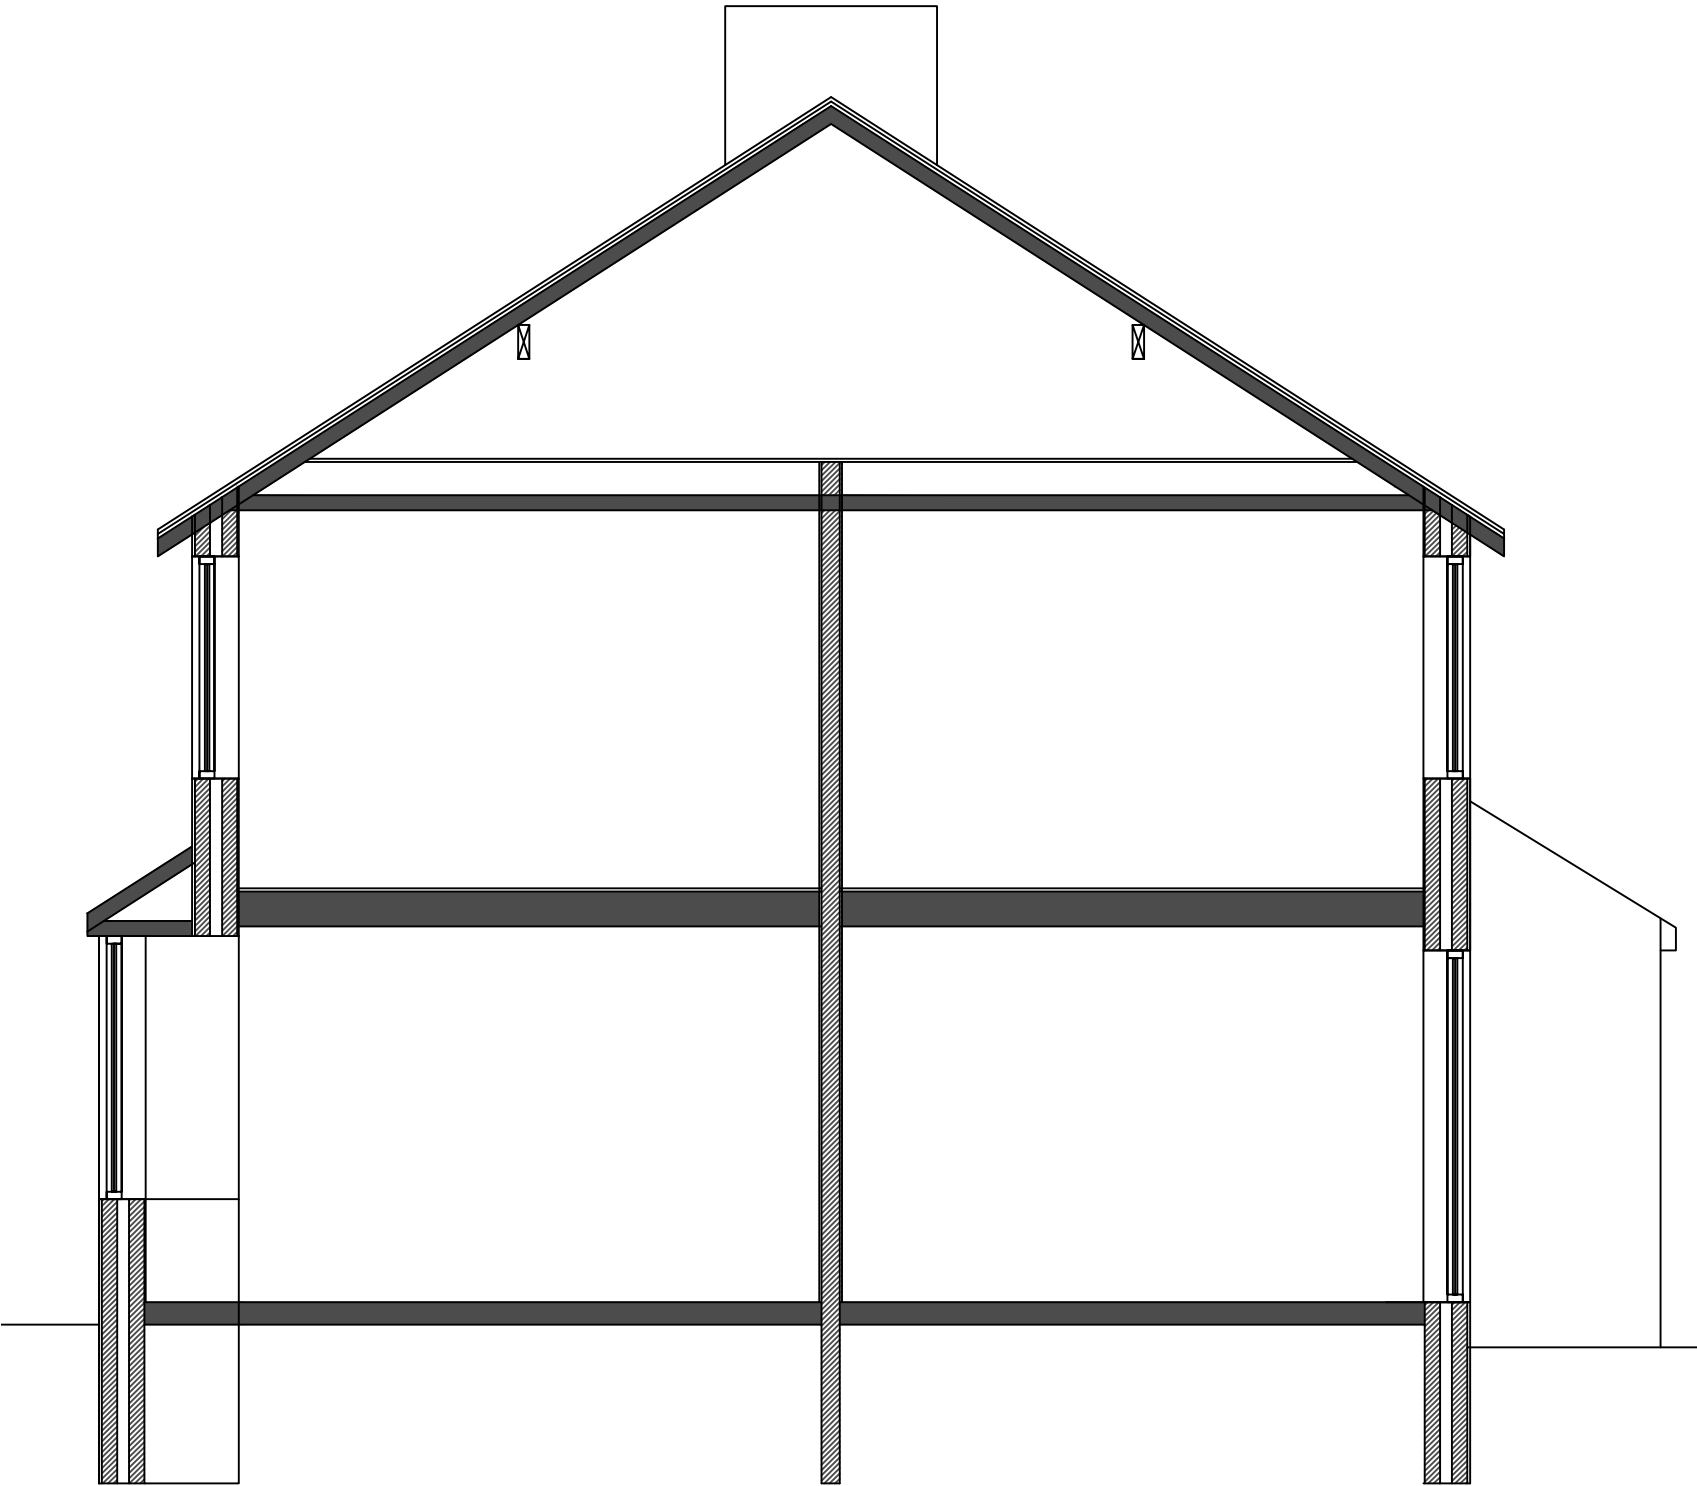

DWG: EXISTING
25 CROSSINGS ROAD
CHAPEL EN LE FRITH

REVISIONS:

1:50	CHECKED:
DATE: AUG 25	DRAWN:

©THIS DRAWING AND THE BUILDING WORKS DEPICTED ARE THE COPYRIGHT OF AJS ARCHITECTURE AND MAY NOT BE REPRODUCED OR AMENDED EXCEPT BY WRITTEN PERMISSION. NO LIABILITY WILL BE ACCEPTED FOR AMENDMENTS MADE BY OTHER PERSONS.

A.J.S ARCHITECTURE

32 carr road.
buxton.
derbyshire.
sk17 6wf.

h: 01298 26062
m: 07794 400237

EXISTING 07

25 CROSSINGS RD