




Front

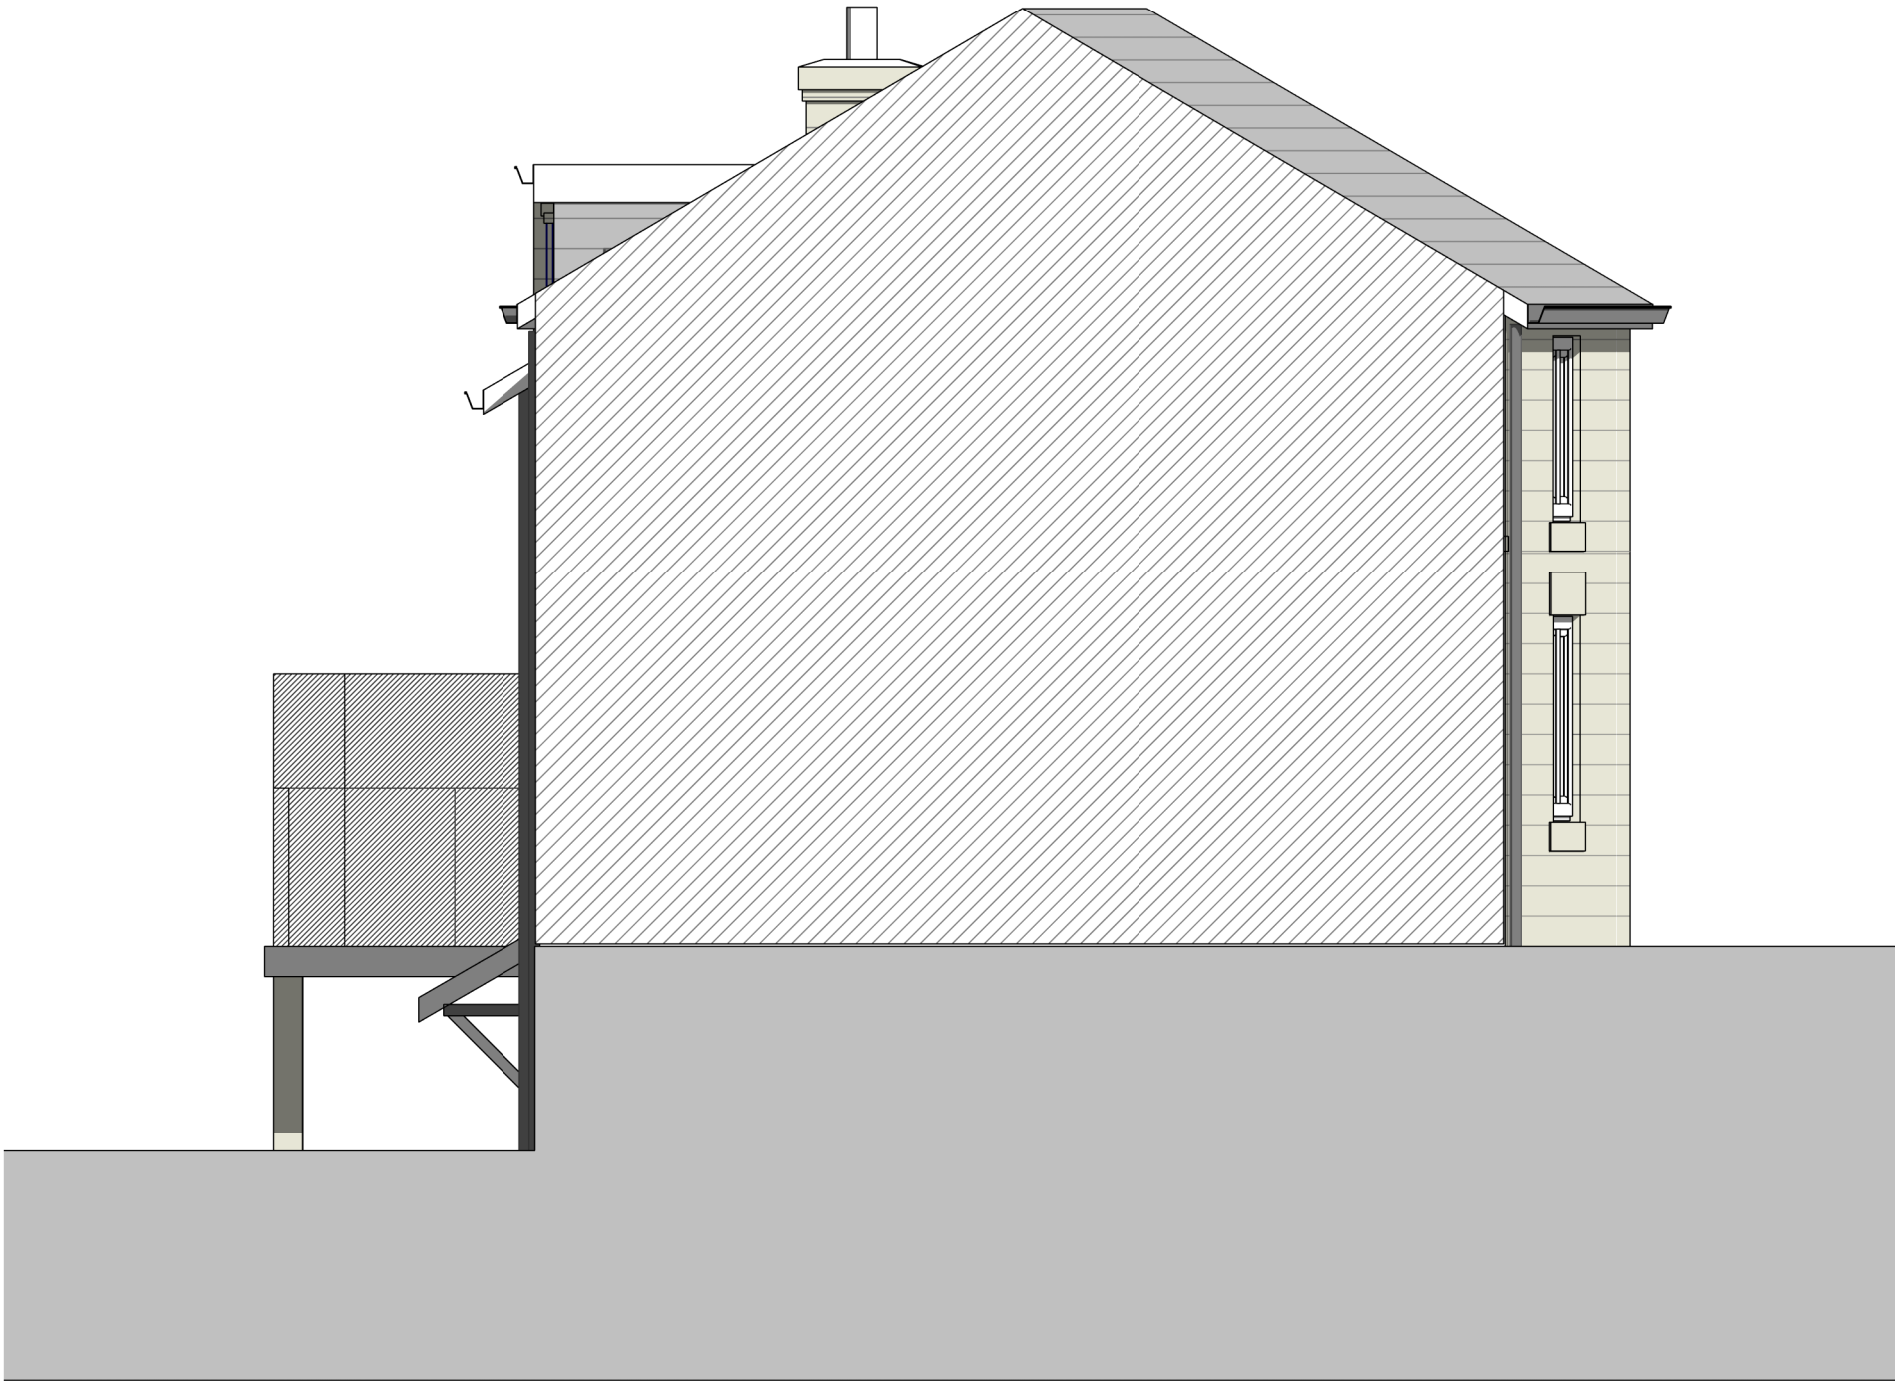


Party Wall



Rear



Right Side

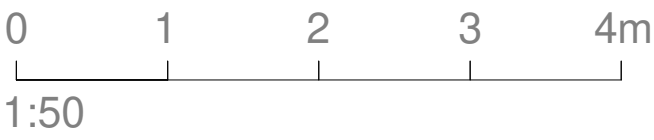

- General Notes:
- Errors to be reported immediately to the architect.
 - To be read in conjunction with all relevant architect, services and structural engineer, and other consultant information.
 - All existing site, tree and building information has been compiled from different sources.
 - All dimensions to be checked on site prior to construction, manufacture or installation.
 - All information copyright of Tom Attewell Architects.

Rev	Description	Date
-----	-------------	------

Status:

Planning

Client:

Mr & Mrs Scott

Site:

85a The Shire, Simmondley Village,
Glossop, SK13 6LS

Scale at A1: 1 : 50	Scale at A3: 1 : 100	Date: 21.10.25
Project No: 2514	Drawing No: 110-3	Revision: