




Front

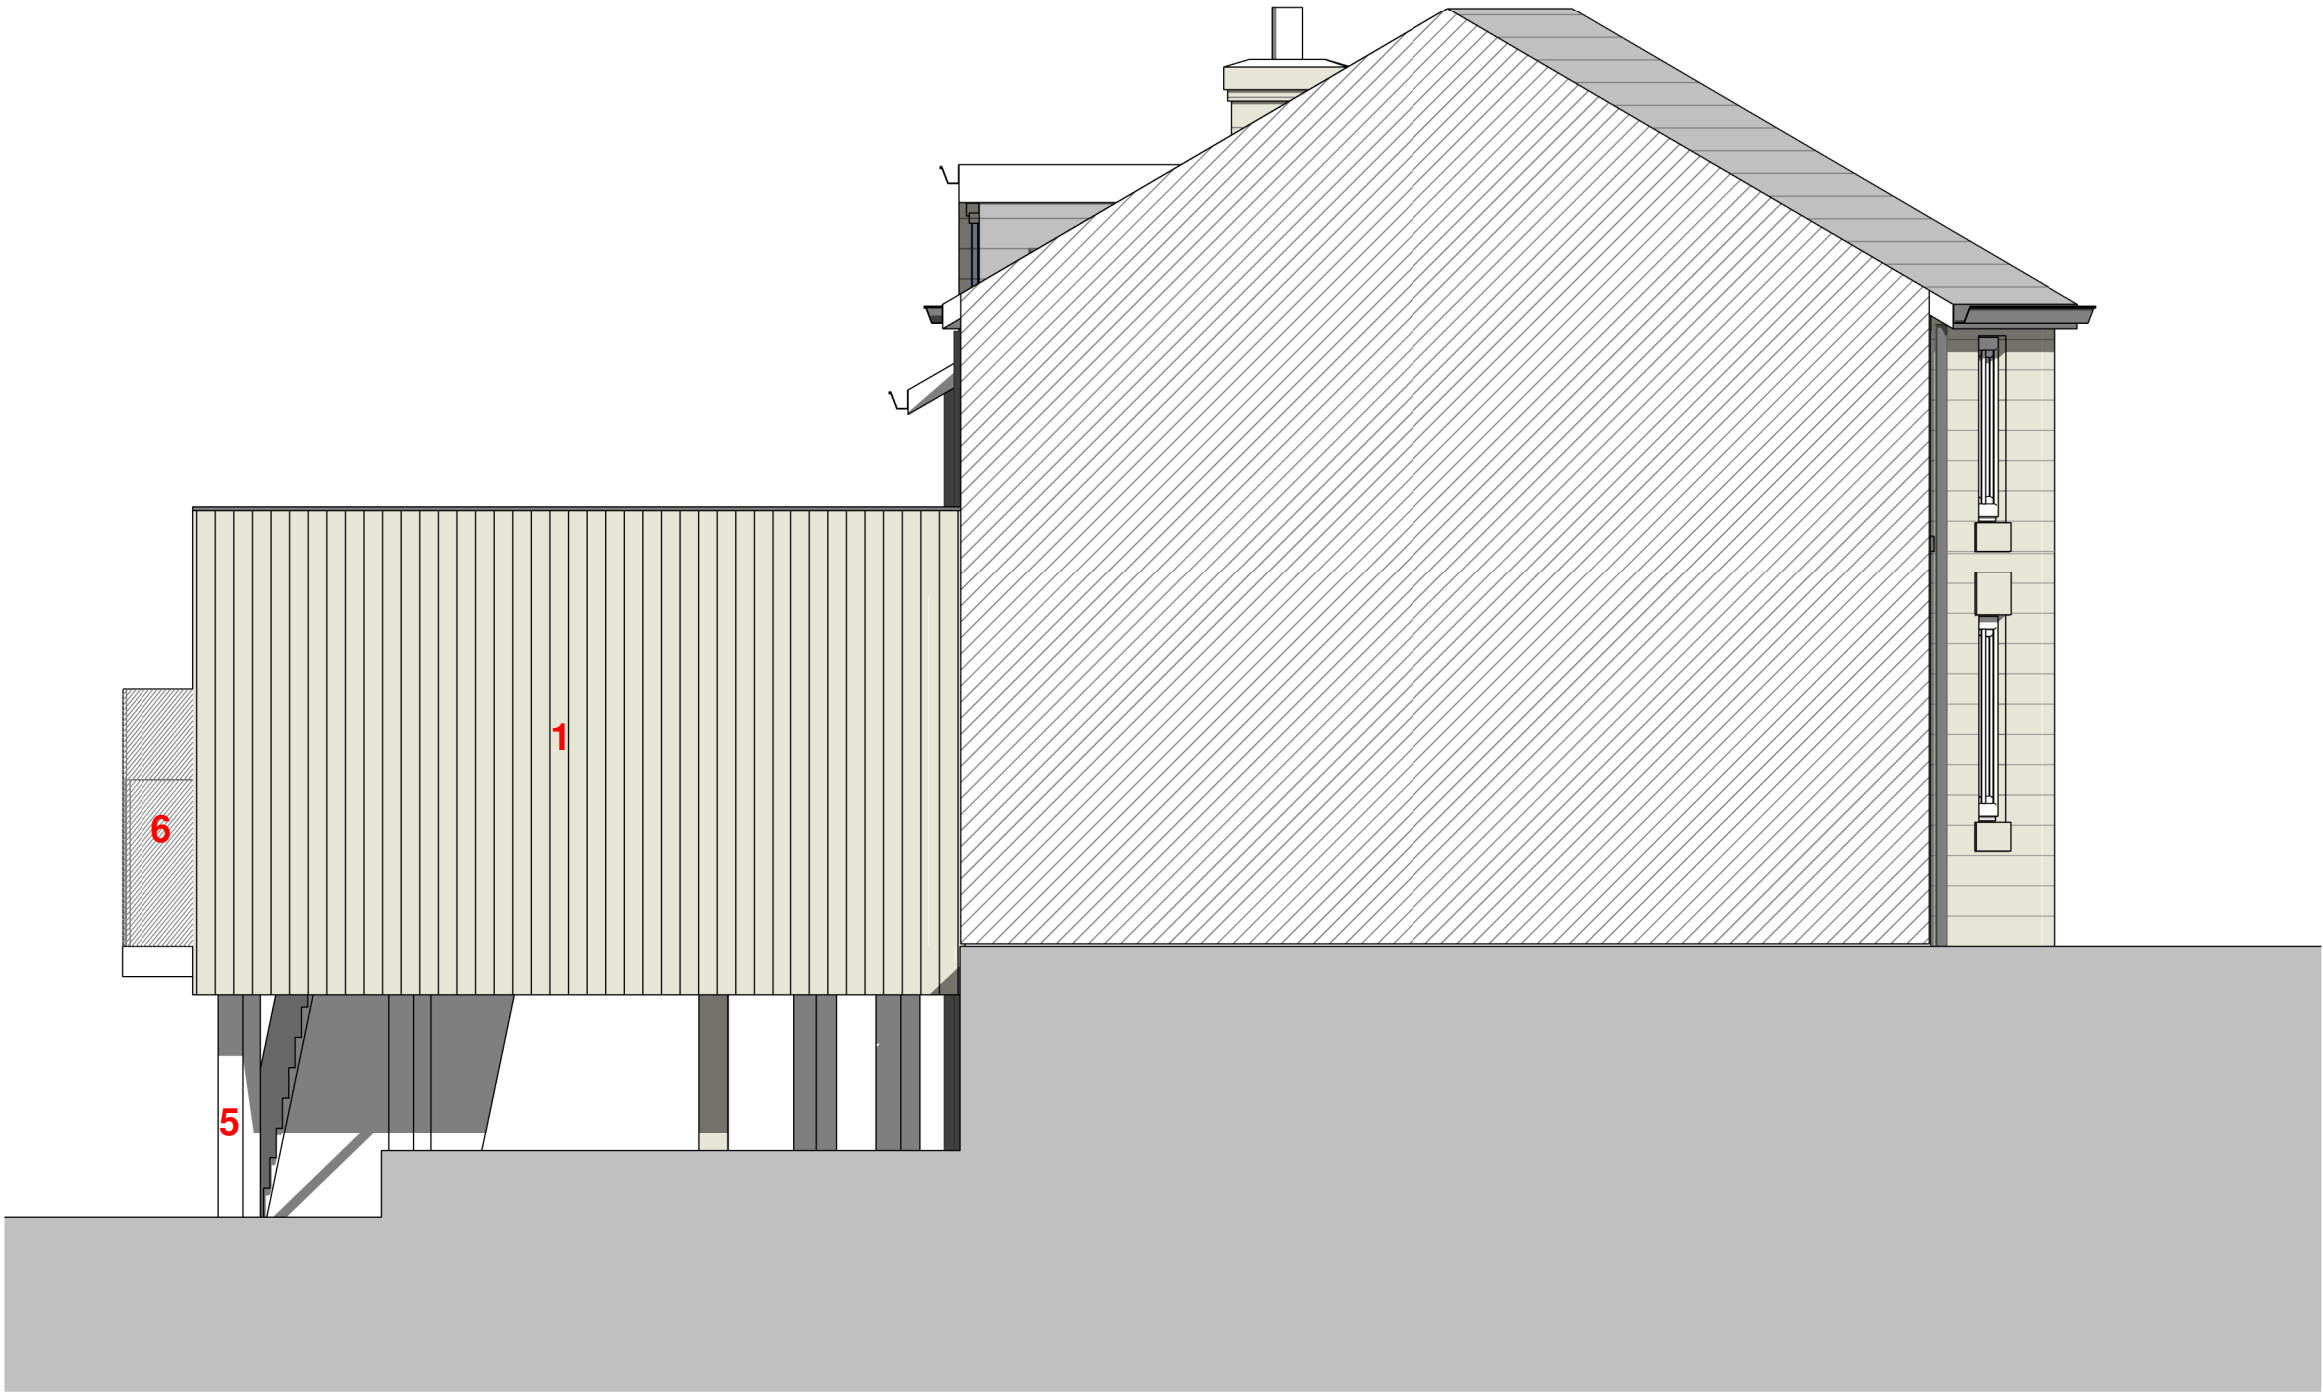

Party Wall




Rear



Right Side

- Proposed Materials:**
- 1. High quality oak effect composite cladding
 - 2. Aluminium frame windows and external doors
 - 3. Painted steel steps, with natural stone treads to match the existing house facing material
 - 4. Painted steel balcony with composite decking
 - 5. Painted steel columns
 - 6. Clear glass balustrade

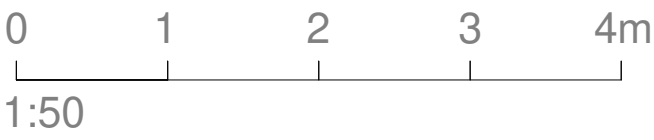

- General Notes:**
- Errors to be reported immediately to the architect.
 - To be read in conjunction with all relevant architect, services and structural engineer, and other consultant information.
 - All existing site, tree and building information has been compiled from different sources.
 - All dimensions to be checked on site prior to construction, manufacture or installation.
 - All information copyright of Tom Attewell Architects.

Rev	Description	Date
-----	-------------	------

Status:

Planning

Client:
Mr & Mrs Scott

Site:
85a The Shire, Simmondley Village,
Glossop, SK13 6LS

Scale at A1: As indicated	Scale at A3: 1 : 100	Date: 21.10.25
Project No: 2514	Drawing No: 210-3	Revision: