


1 : 200

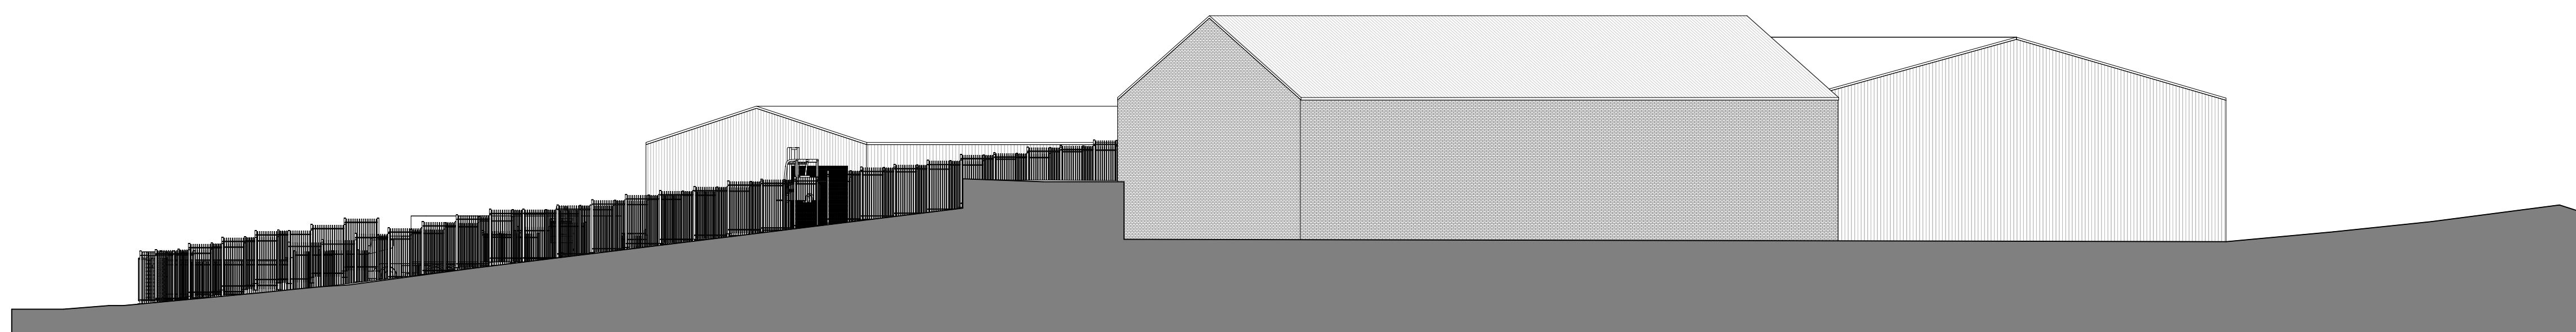

1 : 200

P1	Initial Issue	30.10.25	SR
Rev	Description	Date	By



info@peakbuildingdesign.com

Project	013A		
	Mastermelt - Carpark Redesign		
Client	Mastermelt		
Drawing	Proposed Elevations - Sheet 01		
	DRAWING NUMBER		
	PL202		
Revision	P1	Date Created	19.10.20
Drawn By	SR	Scale	As indicated @

PLANNING