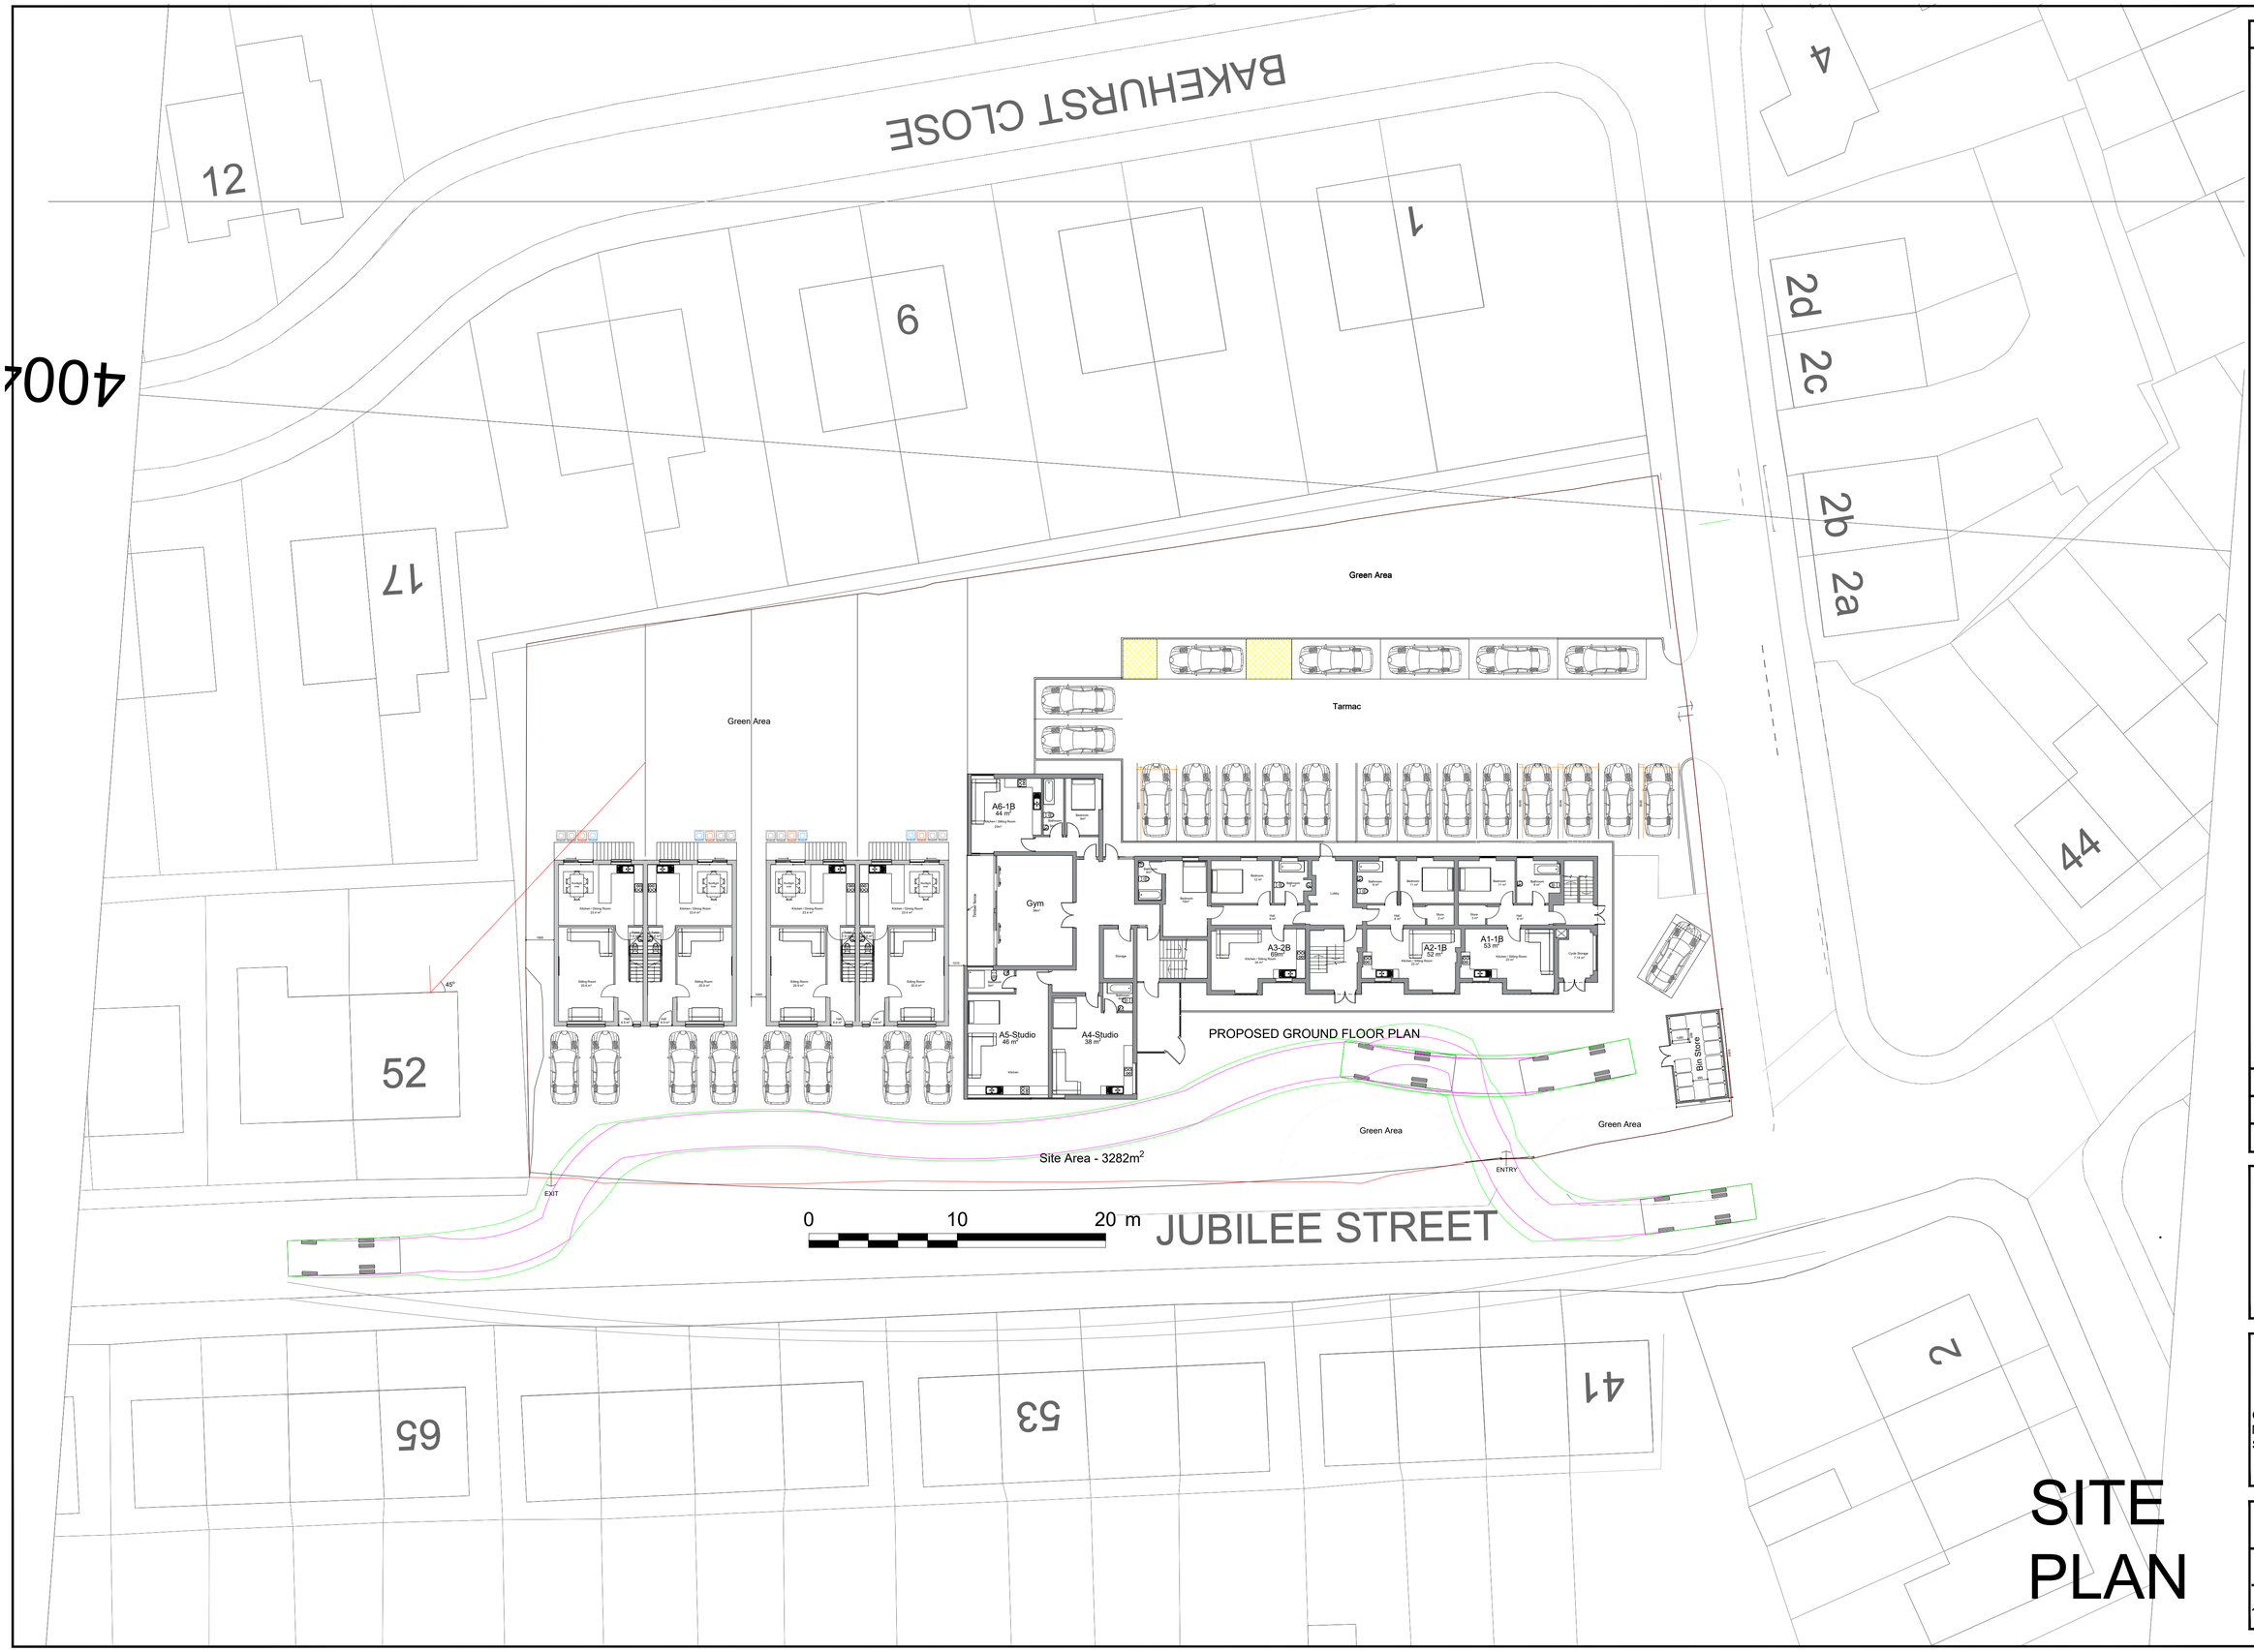

SITE PLAN

General Notes

No.	Revision/Issue	Date

Firm Name and Address

Mason and Marlowe

Mason and Marlowe Ltd.
Architects, Project Managers and Quantity Surveyors

Colony, 5 Piccadilly Place, M1 3BR

Project Name and Address

GOYT VALLEY HOUSE
New Mills, High Peak
SK22 4PA

Project	Sheet
Date **05/05/2025**	**A1**
Scale **1:200**	