
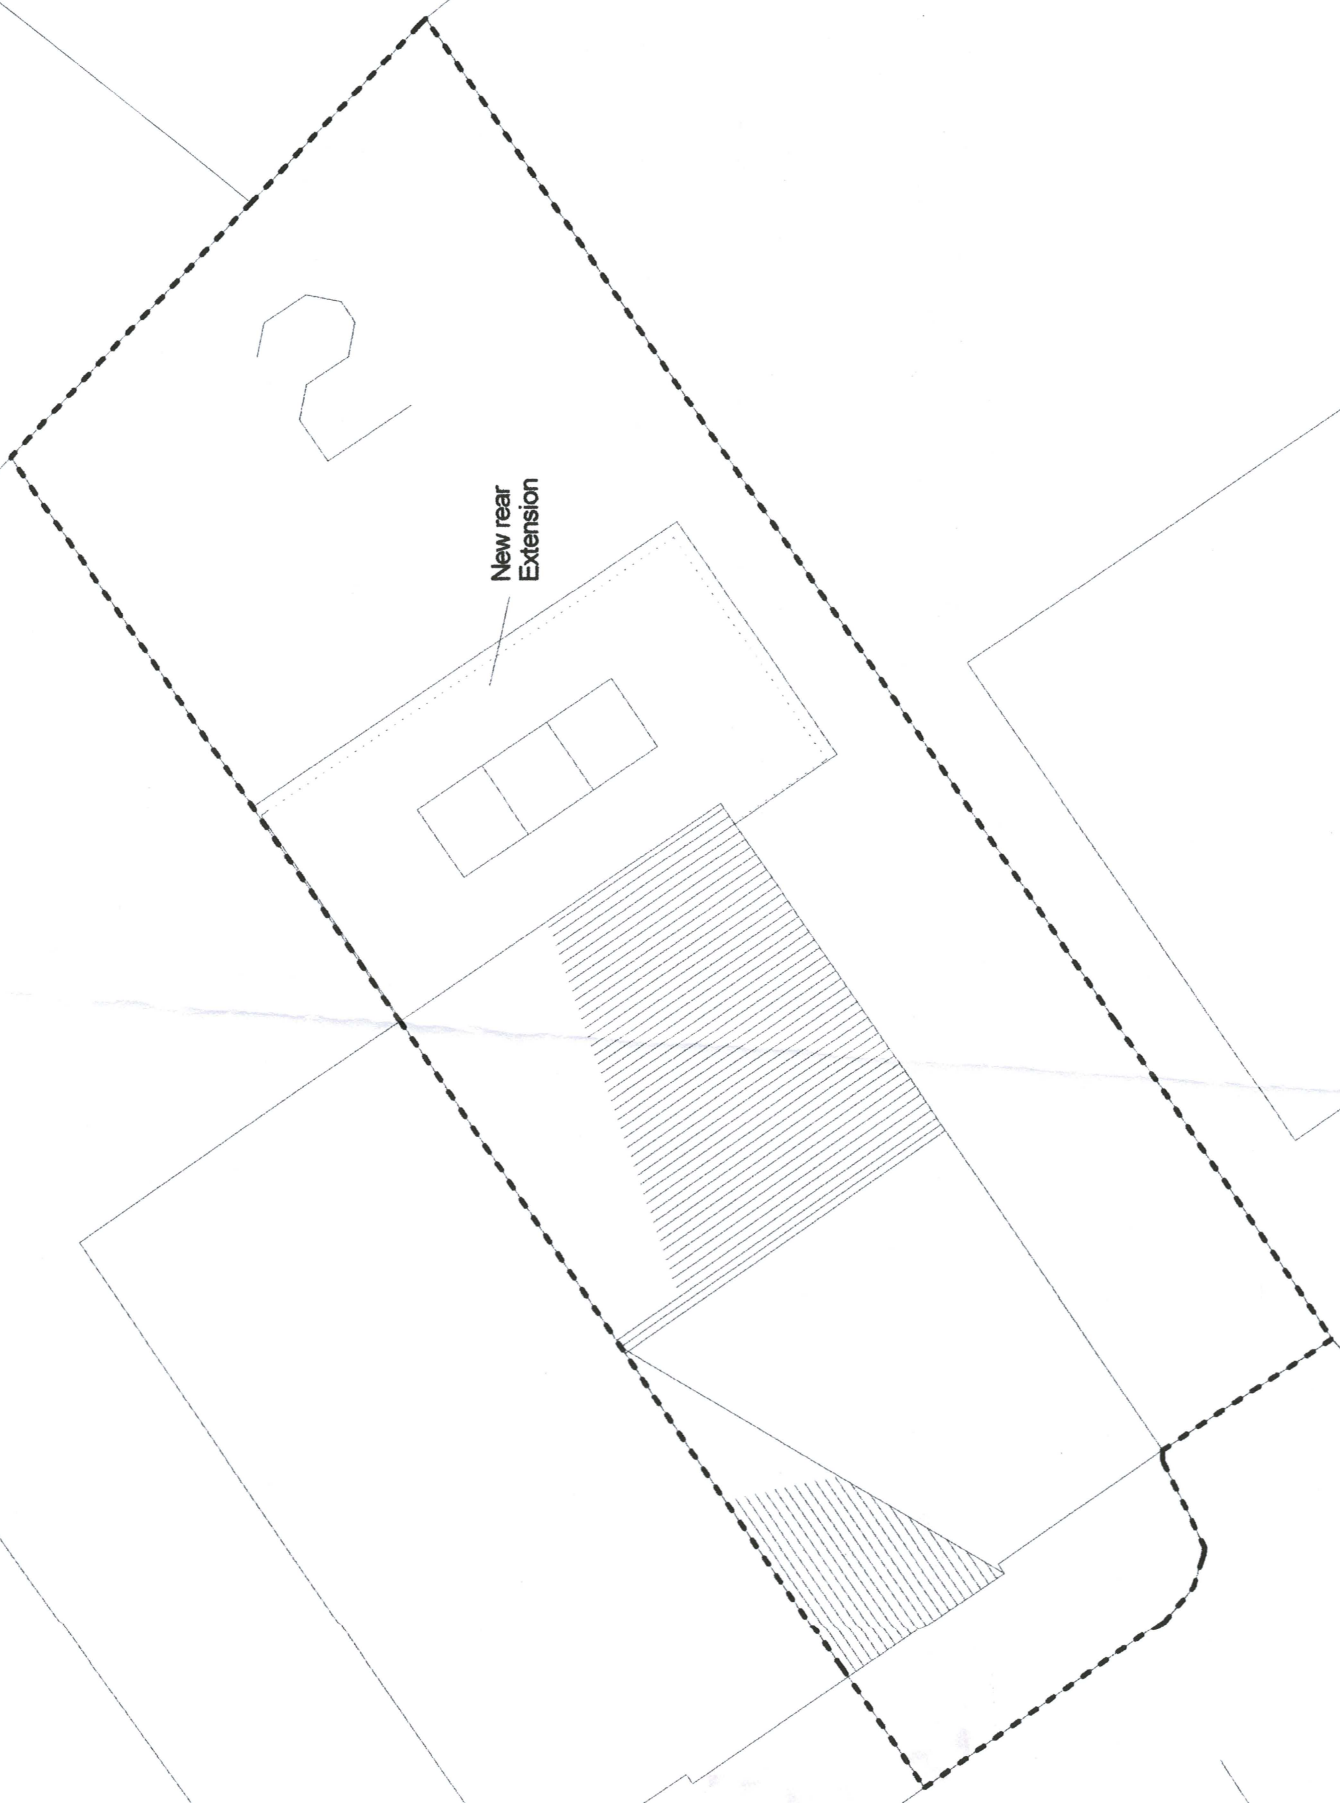


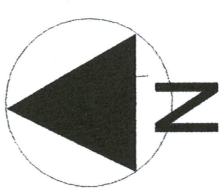

HEATH LANE

REV	NOTES	DATE
SIMON COLEY		
2, Water's Edge Lane, Chapel-en-le-Frith, High Peak, S22 8LP Tel No. 01298 815535 Fax No. 01298 815536 E Mail: simon@simoncoley.co.uk		
ARCHITECT		
SITE 2 Heath Lane, Chapel-en-le-Frith		
TITLE		
SITE LAYOUT PLAN - PROPOSED		
SCALE 1:200	DATE Sept 2024	BY: SNC
DRAWING NO. 239-SP11		