




No elevational changes are proposed as part of the application

PROPOSED FRONT (NORTH WESTERN) ELEVATION



No elevational changes are proposed as part of the application

PROPOSED SIDE (SOUTH WESTERN) ELEVATION

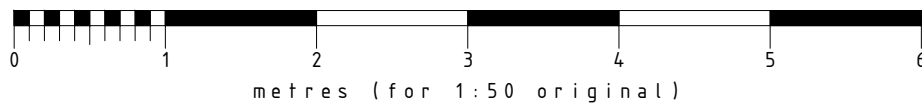

NOTES
All dimensions are to be checked on site and any discrepancies referred to the designer prior to proceeding. All levels are to be confirmed on site prior to proceeding with the work. All discrepancies between information shown on the drawing and the information shown on the specification are to be referred to the designer prior to proceeding with the works. All component sizes and references to be checked prior to the ordering of materials. Positions of existing drain runs and associated installations to be confirmed prior to proceeding and drains checked as necessary. All relevant boundary positions to be checked prior to proceeding. Any on site design changes must be reported to the designer and agreed with the relevant authority prior to proceeding. Levels shown are related to an arbitrary datum and therefore not related to ordnance datum.

Revision	Date	Details
GRUNDY ARCHITECTURE & DESIGN POSDEN ROAD, PADFIELD, GLOSSOP, DERBYSHIRE, SK13 2AH R.A.G. GRUNDY ARCHITECTURAL SERVICES LIMITED 30 PARK ROAD, HADFIELD, GLOSSOP, DERBYSHIRE, SK13 2AH TEL: 0773 541 1862 EMAIL: RICHARD@GRUNDYARCHITECTURE.CO.UK		
Project:	Proposed Retrospective Change of Use at: 12 Platt Street Padfield Glossop Derbyshire SK13 1EB	
Client:	Mr. B. Coop	
Drawing Title:	PROPOSED ELEVATIONS SHEET 1	
Drawn by:	R.G.	
Drawing No.:	2554.12	Date: 5th October 2023
Revision:		Scale: 1:50 @ A1