


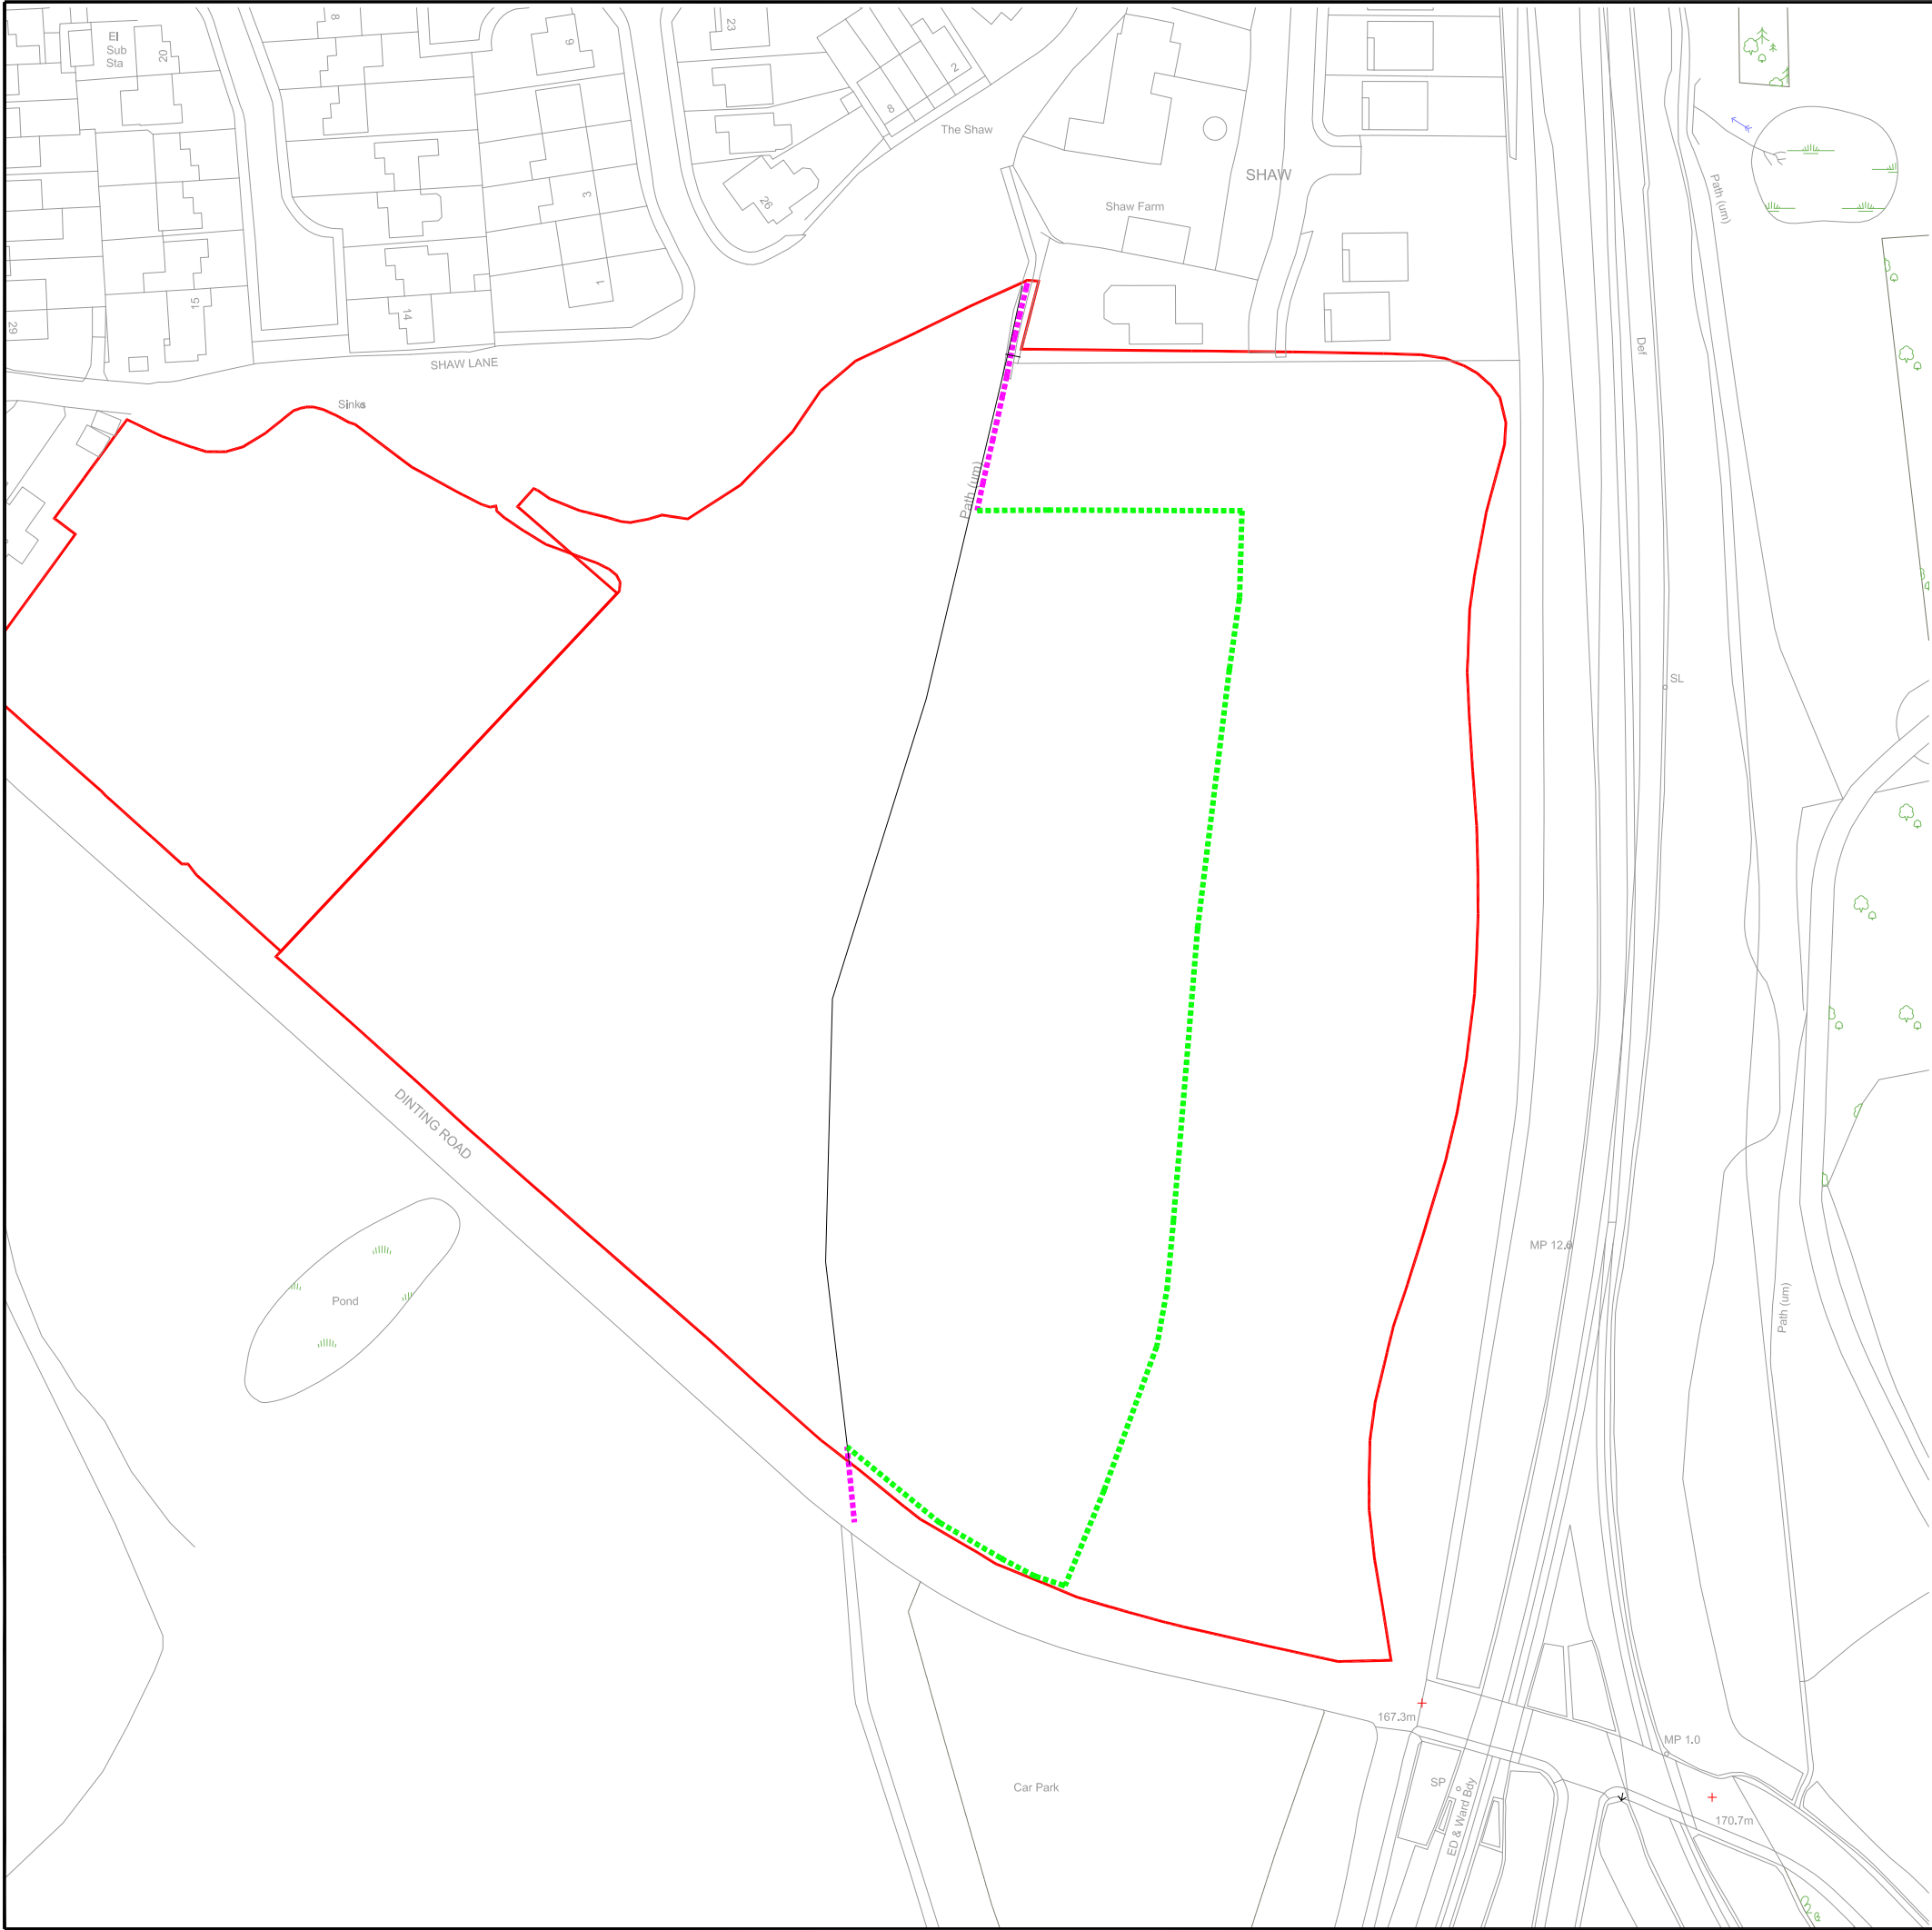

NOTES

THIS IS NOT A CONSTRUCTION DRAWING AND IS FOR INDICATIVE PURPOSES ONLY.
THE DRAWING WILL BE SUBJECT TO CHANGE FOLLOWING LOCAL AUTHORITY REVIEW AND CONFIRMATION OF PUBLIC HIGHWAY AND THIRD PARTY LAND BOUNDARIES.

- INDICATIVE SITE BOUNDARY
- EXISTING PROW (FP 201)
- PROPOSED TEMPORARY DIVERSION OF PROW (FP 201)

-	-	-	-	-
REV	DETAILS	DRAWN	CHECKED	DATE

CLIENT:
SEDDON HOMES

PROJECT:
DINTING ROAD, GLOSSOP

DRAWING TITLE:
**EXISTING AND PROPOSED
TEMPORARY PUBLIC RIGHT OF
WAY DIVERSION**

SCALES:
1:1250 @ A3

DRAWN:	GM	CHECKED:	MTC	DATE:	SEP 25
--------	----	----------	-----	-------	--------

Eddisons
340 Deansgate
Manchester
M3 4LY
Email: info@crofts.co.uk
Tel: 0161 837 7380
Web: www.eddisons.com/services/transport-planning

DRAWING NUMBER: 4417-F04	REVISION: A
------------------------------------	-----------------------

Eddisons