


Z:\projects\4417 Dinting Road, Glossop\CAD\EDDISONS DRAWINGS\4417-Mastercopy.dwg

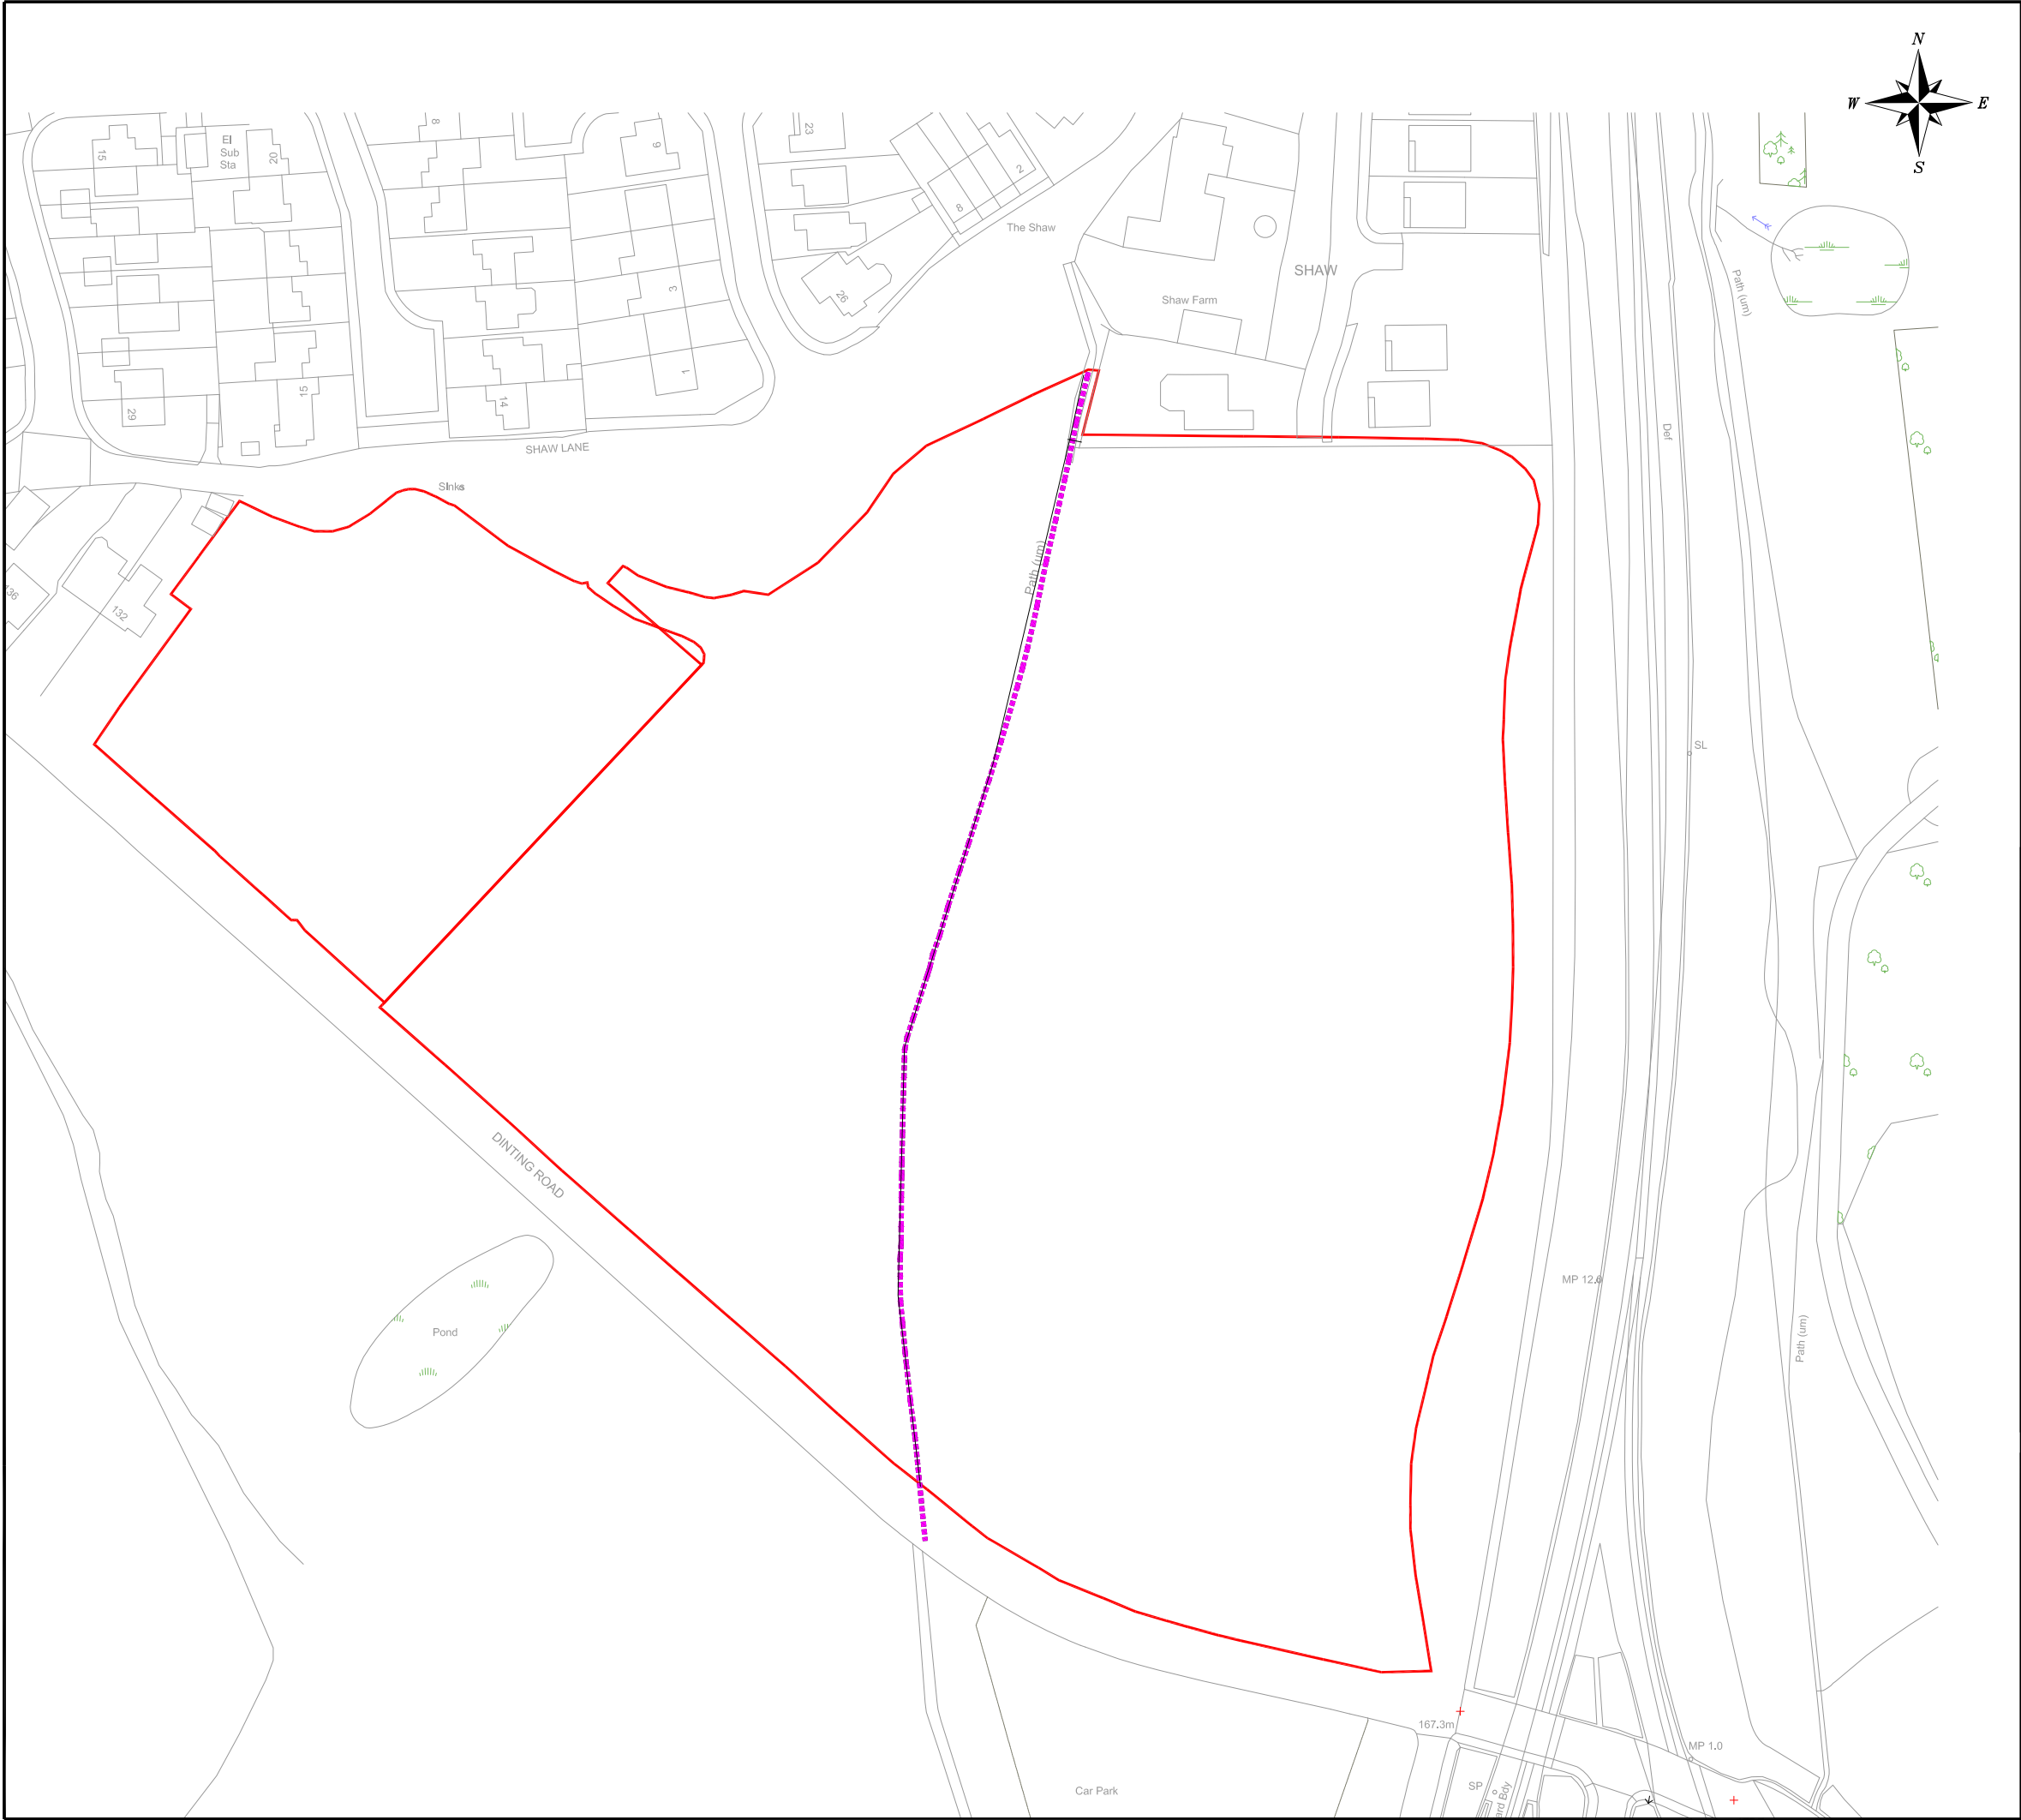

NOTES

THIS IS NOT A CONSTRUCTION DRAWING AND IS FOR INDICATIVE PURPOSES ONLY.
 THE DRAWING WILL BE SUBJECT TO CHANGE FOLLOWING LOCAL AUTHORITY REVIEW AND CONFIRMATION OF PUBLIC HIGHWAY AND THIRD PARTY LAND BOUNDARIES.

- INDICATIVE SITE BOUNDARY
- EXISTING PROW (FP 201)

REV	DETAILS	DRAWN	CHECKED	DATE
-	-	-	-	-

CLIENT:

SEDDON HOMES

PROJECT:

DINTING ROAD, GLOSSOP

DRAWING TITLE:

EXISTING PUBLIC RIGHT OF WAY

SCALES:

1:1250 @ A3

DRAWN:	GM	CHECKED:	MTC	DATE:	MAY 24
--------	----	----------	-----	-------	--------

Eddisons
 340 Deansgate
 Manchester
 M3 4LY

Email: info@crofts.co.uk
 Tel: 0161 837 7380
 Web: www.eddisons.com/services/transport-planning

DRAWING NUMBER:	4417-F02	REVISION:	-
-----------------	----------	-----------	---

Eddisons