




LOCATION PLAN
SCALE 1:50,000

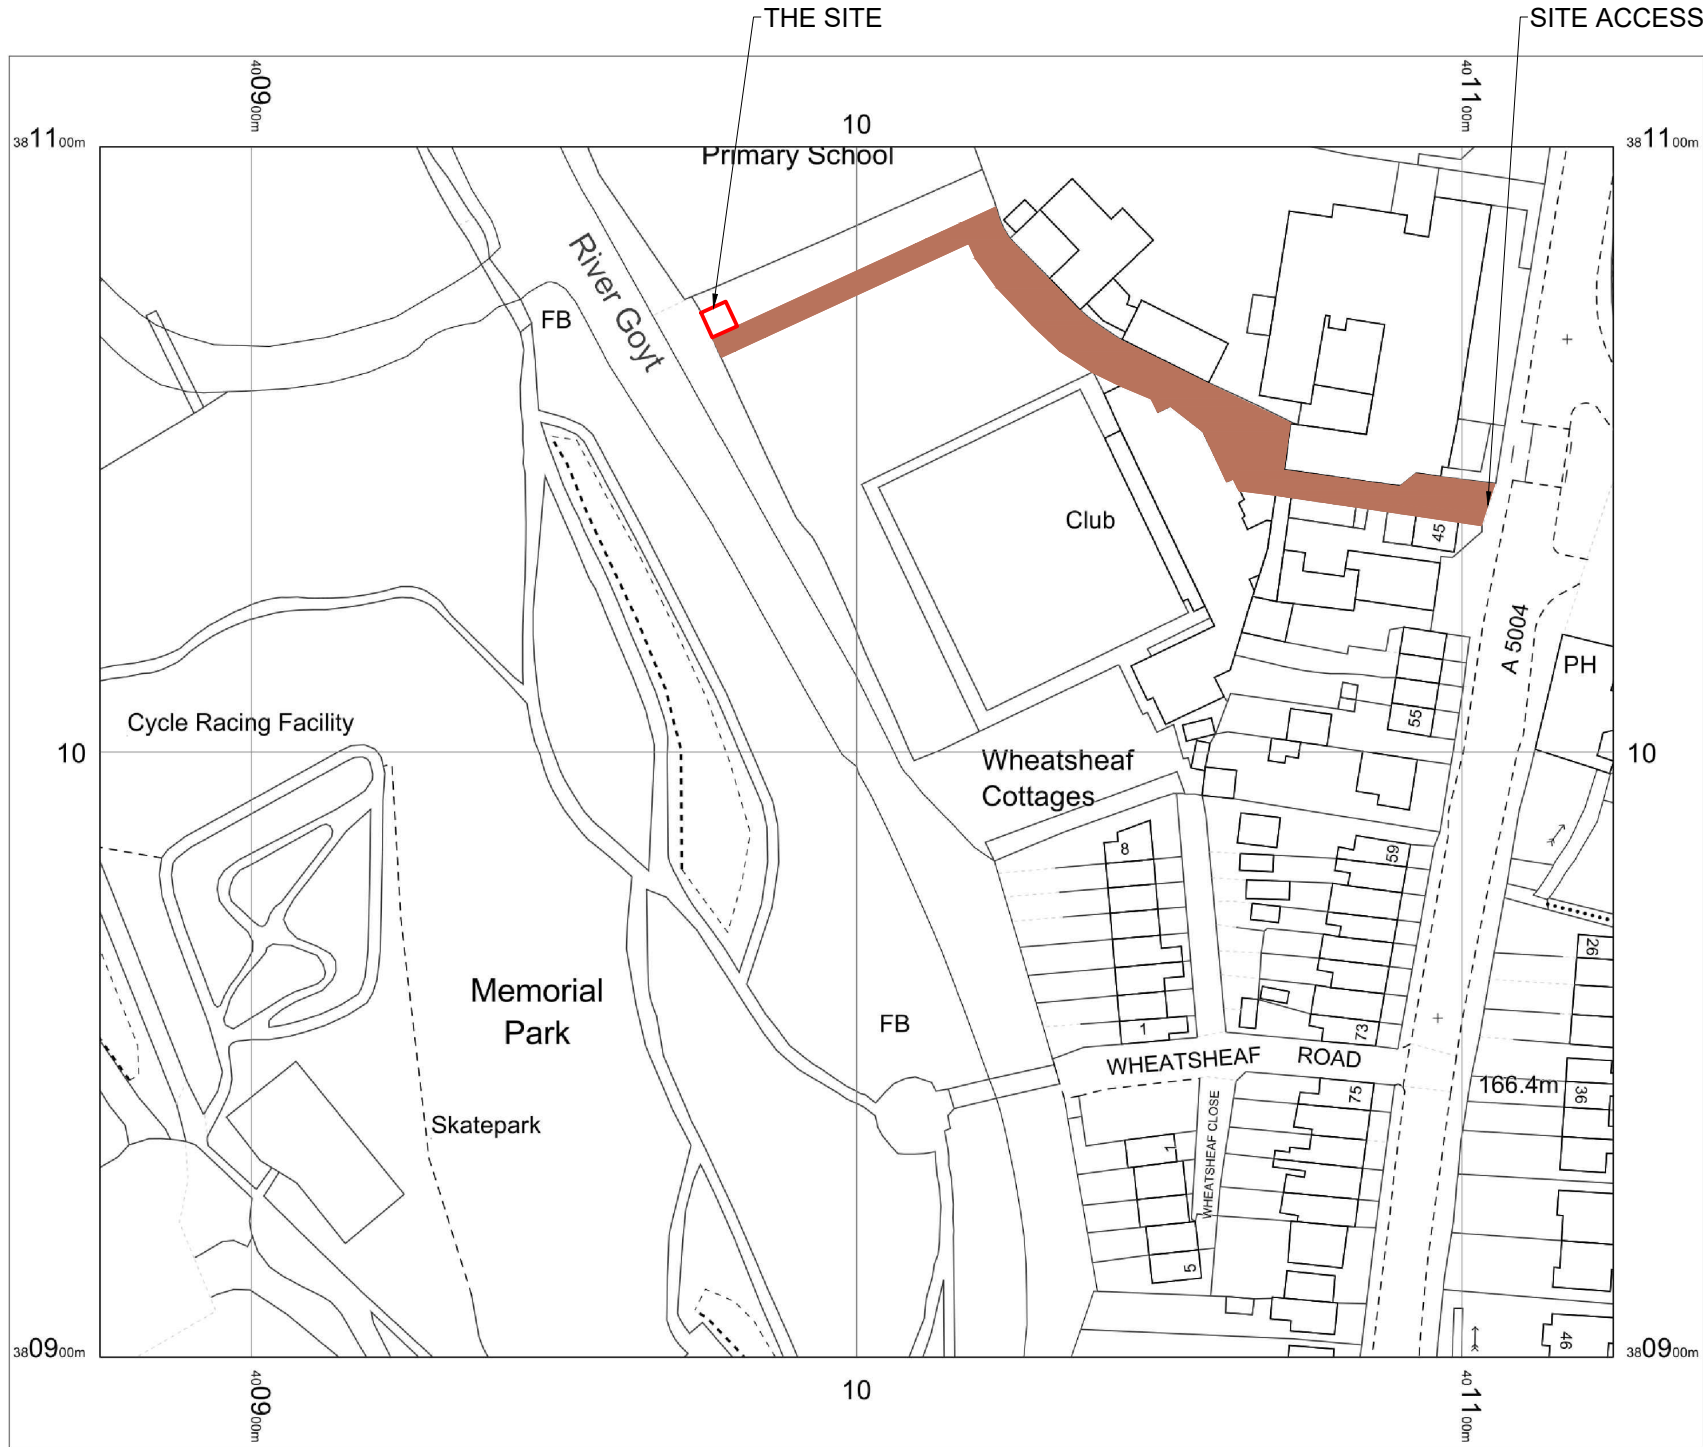

LOCATION PLAN
SCALE 1:1250



© Arqiva
All rights reserved. No part of this publication may be reproduced, stored in a retrieval system or transmitted in any form or by any means (Electronic, Mechanical, Photocopying, Recording or otherwise), without the prior written consent of the Company.

NOTES
BASED UPON ORDNANCE SURVEY DIGITAL DATA WITH THE PERMISSION OF THE CONTROLLER OF HIS MAJESTY'S STATIONERY OFFICE, © CROWN COPYRIGHT. LICENCE NO. 100038864

O.S. LANDRANGER MAP No. 119

PROJECT:			
PROJECT:			
PROJECT:			
PROJECT:			
PROJECT: 12279446 LOCATION PLAN	13/10/25	AD	JHF
ISS	REVISION	DATE	DRN APP



Crawley Court, Winchester, Hampshire, SO21 2QA
cad.services@arqiva.com
SITE No. 325424
WHALEY BRIDGE BOWLING CLUB
43 BUXTON ROAD
WHALEY BRIDGE
DERBYSHIRE
SK23 7HX

NGR	SK 00978 81075
OS GRID	400978 381075

TITLE
LOCATION PLAN

SCALE	AS SHOWN
DRAWN	AD 30/09/25
APPROVED	JHF 13/10/25

DRAWING No.	SHEET 1 OF 1	REV.
325424-00-004-ML001		1