

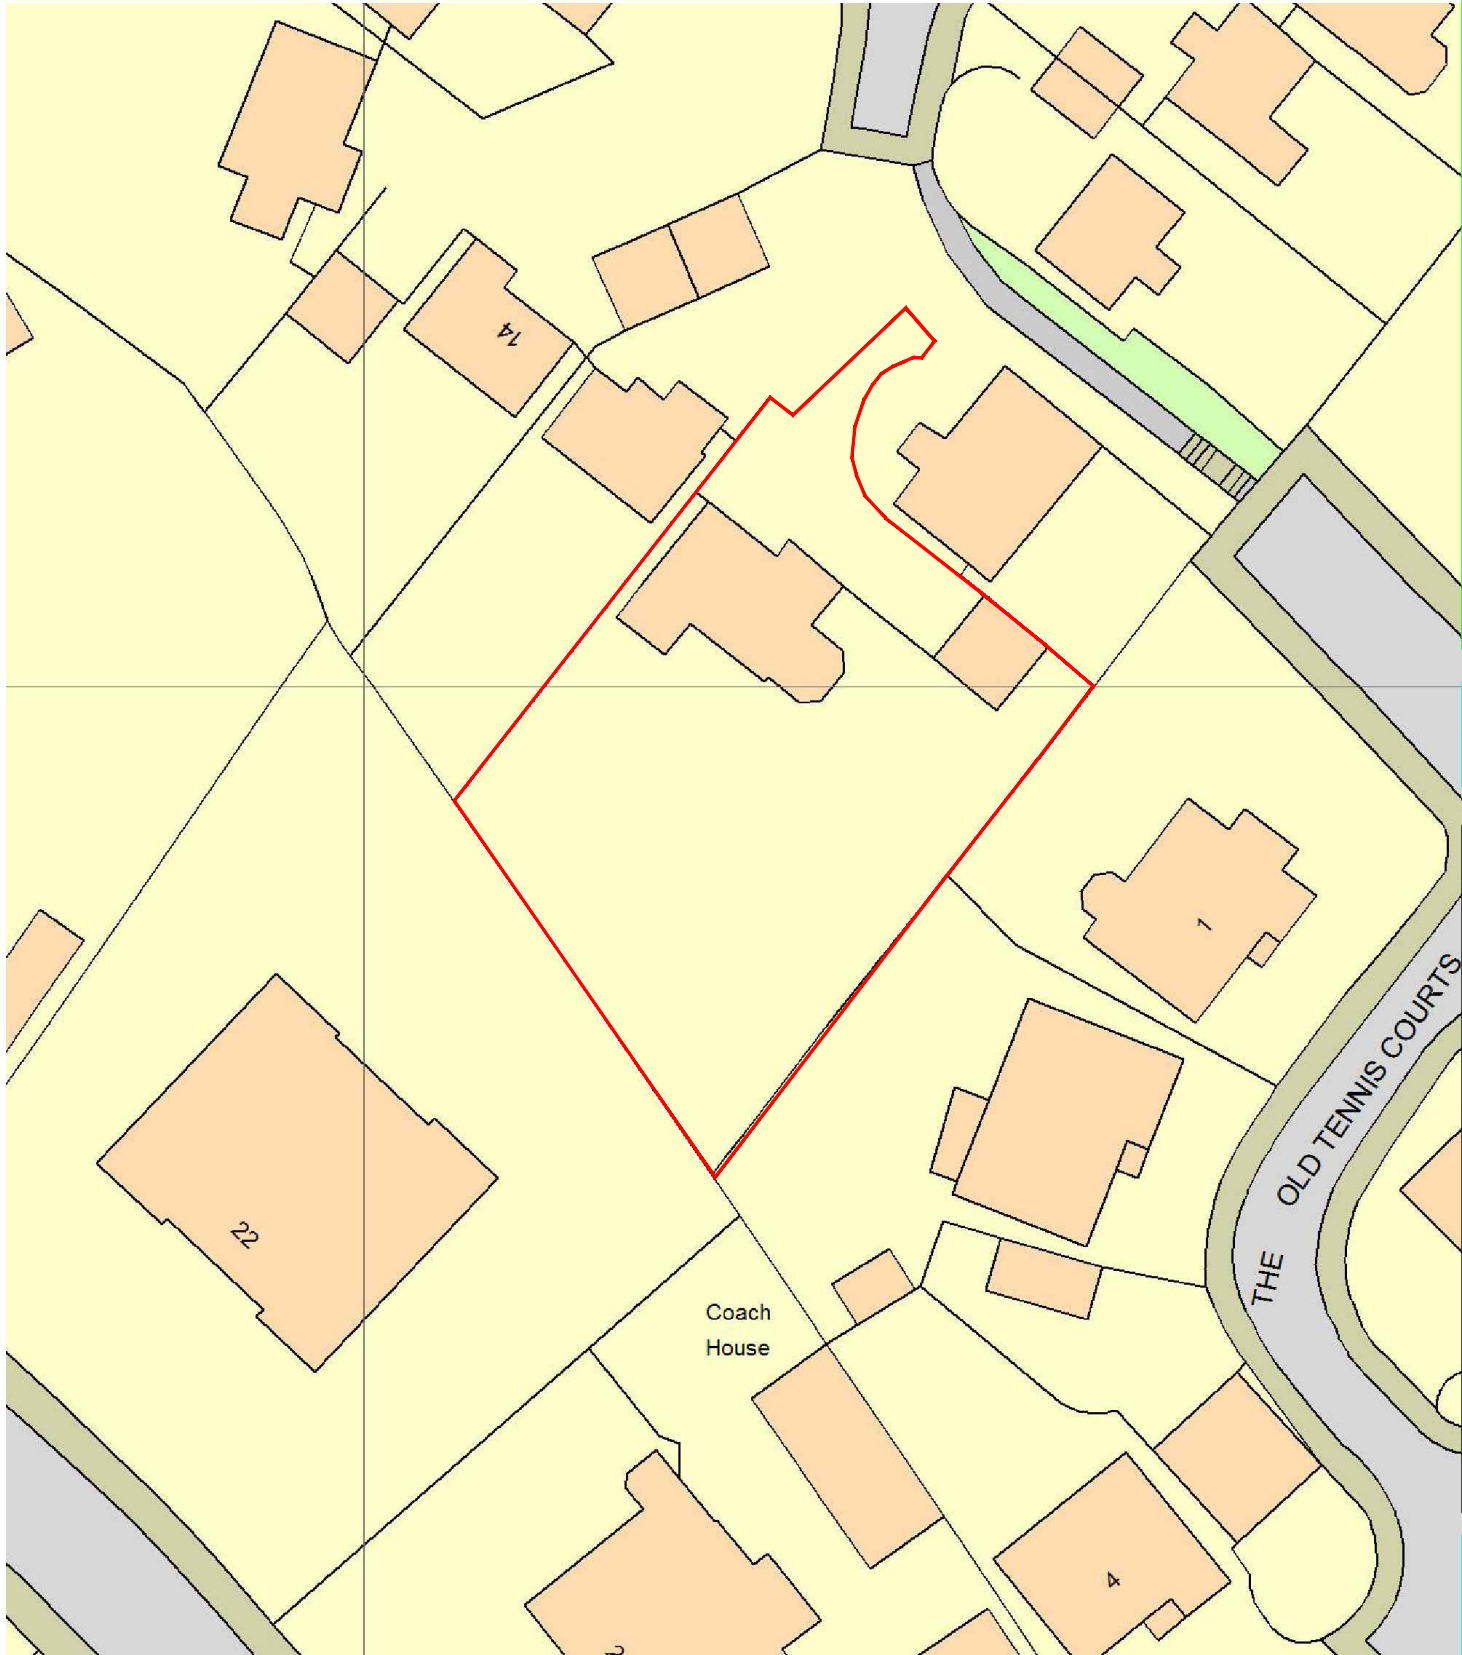


SITE LOCATION 1:1250 / 1:500

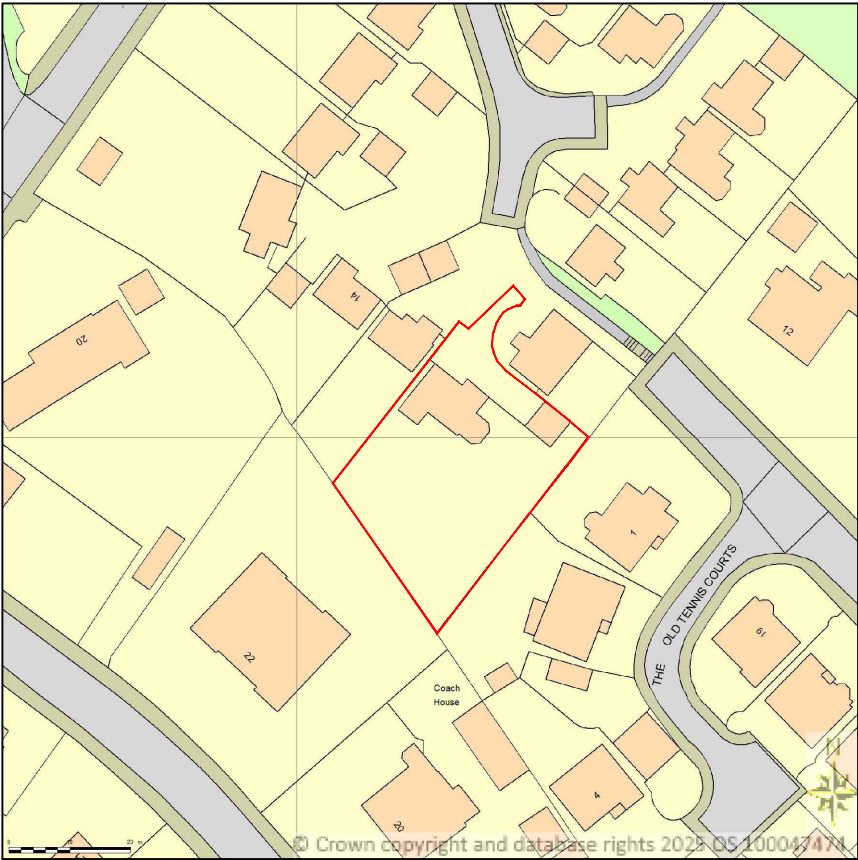

DWG: OS LOCATION PLAN
18 SYCAMORE CLOSE
BUXTON

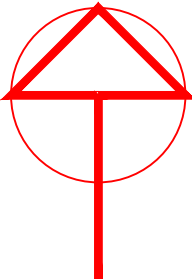

REVISIONS:

1:1250/500	CHECKED:
DATE: JULY'25	DRAWN:

©THIS DRAWING AND THE BUILDING WORKS DEPICTED ARE THE COPYRIGHT OF AJS ARCHITECTURE AND MAY NOT BE REPRODUCED OR AMENDED EXCEPT BY WRITTEN PERMISSION. NO LIABILITY WILL BE ACCEPTED FOR AMENDMENTS MADE BY OTHER PERSONS.

A.J.S ARCHITECTURE

32 carr road.
buxton.
derbyshire.
sk17 6wf.

h: 01298 26062
m: 07794 400237



OS 01

18 SYCAMORE CL