


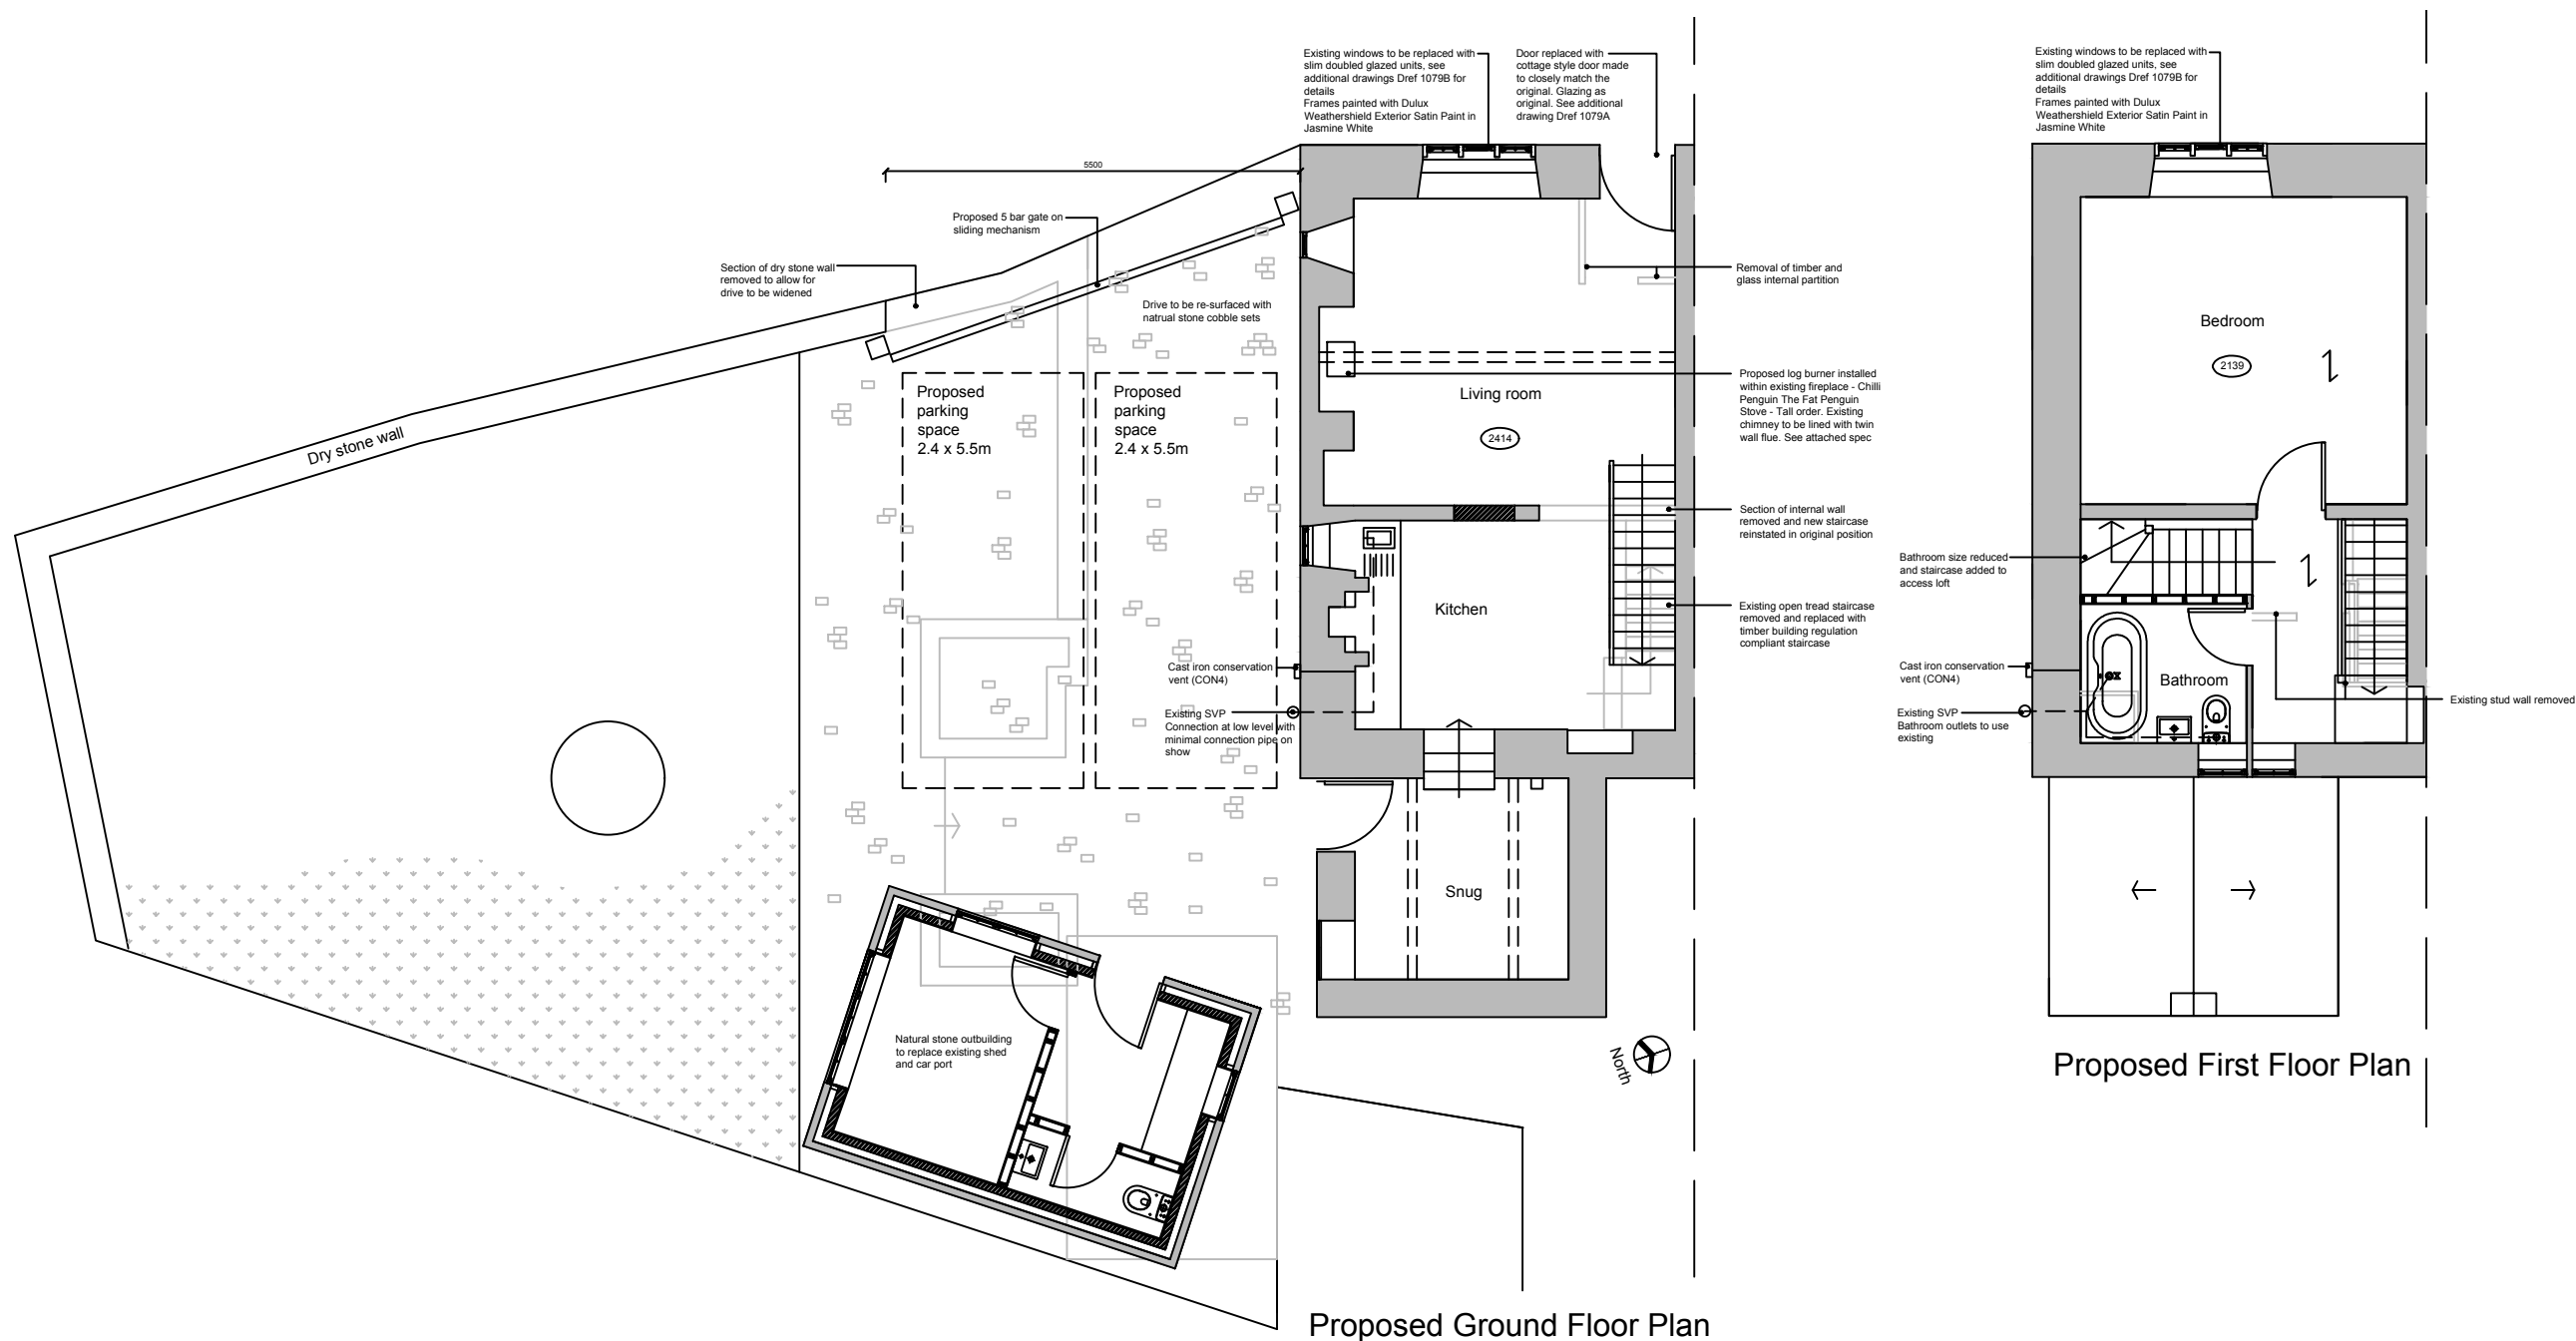

Rev B - Internal layout amended November 2025
Rev A - Vents, door colour, plumbing info added.
Door and window reinstated to rear extension
June 2025



Address:

Mr K Murphy
Lilac Cottage, Crossings Road,
Chapel-en-le-Frith, Derbyshire SK23 9RY

Project:

Listed building consent


Title:

Proposed Plans

Scale: 1:100 @ A3

Drawn: C.K. Date: March 2025

Project no.: 3322 Drawing no.: 3322-003B

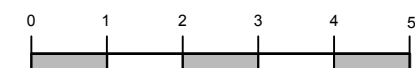

Metric Scale

PLANMART LIMITED
9, GEORGE STREET, GLOSSOP,
DERBYSHIRE SK13 8AY.
TEL: 01457 863153