


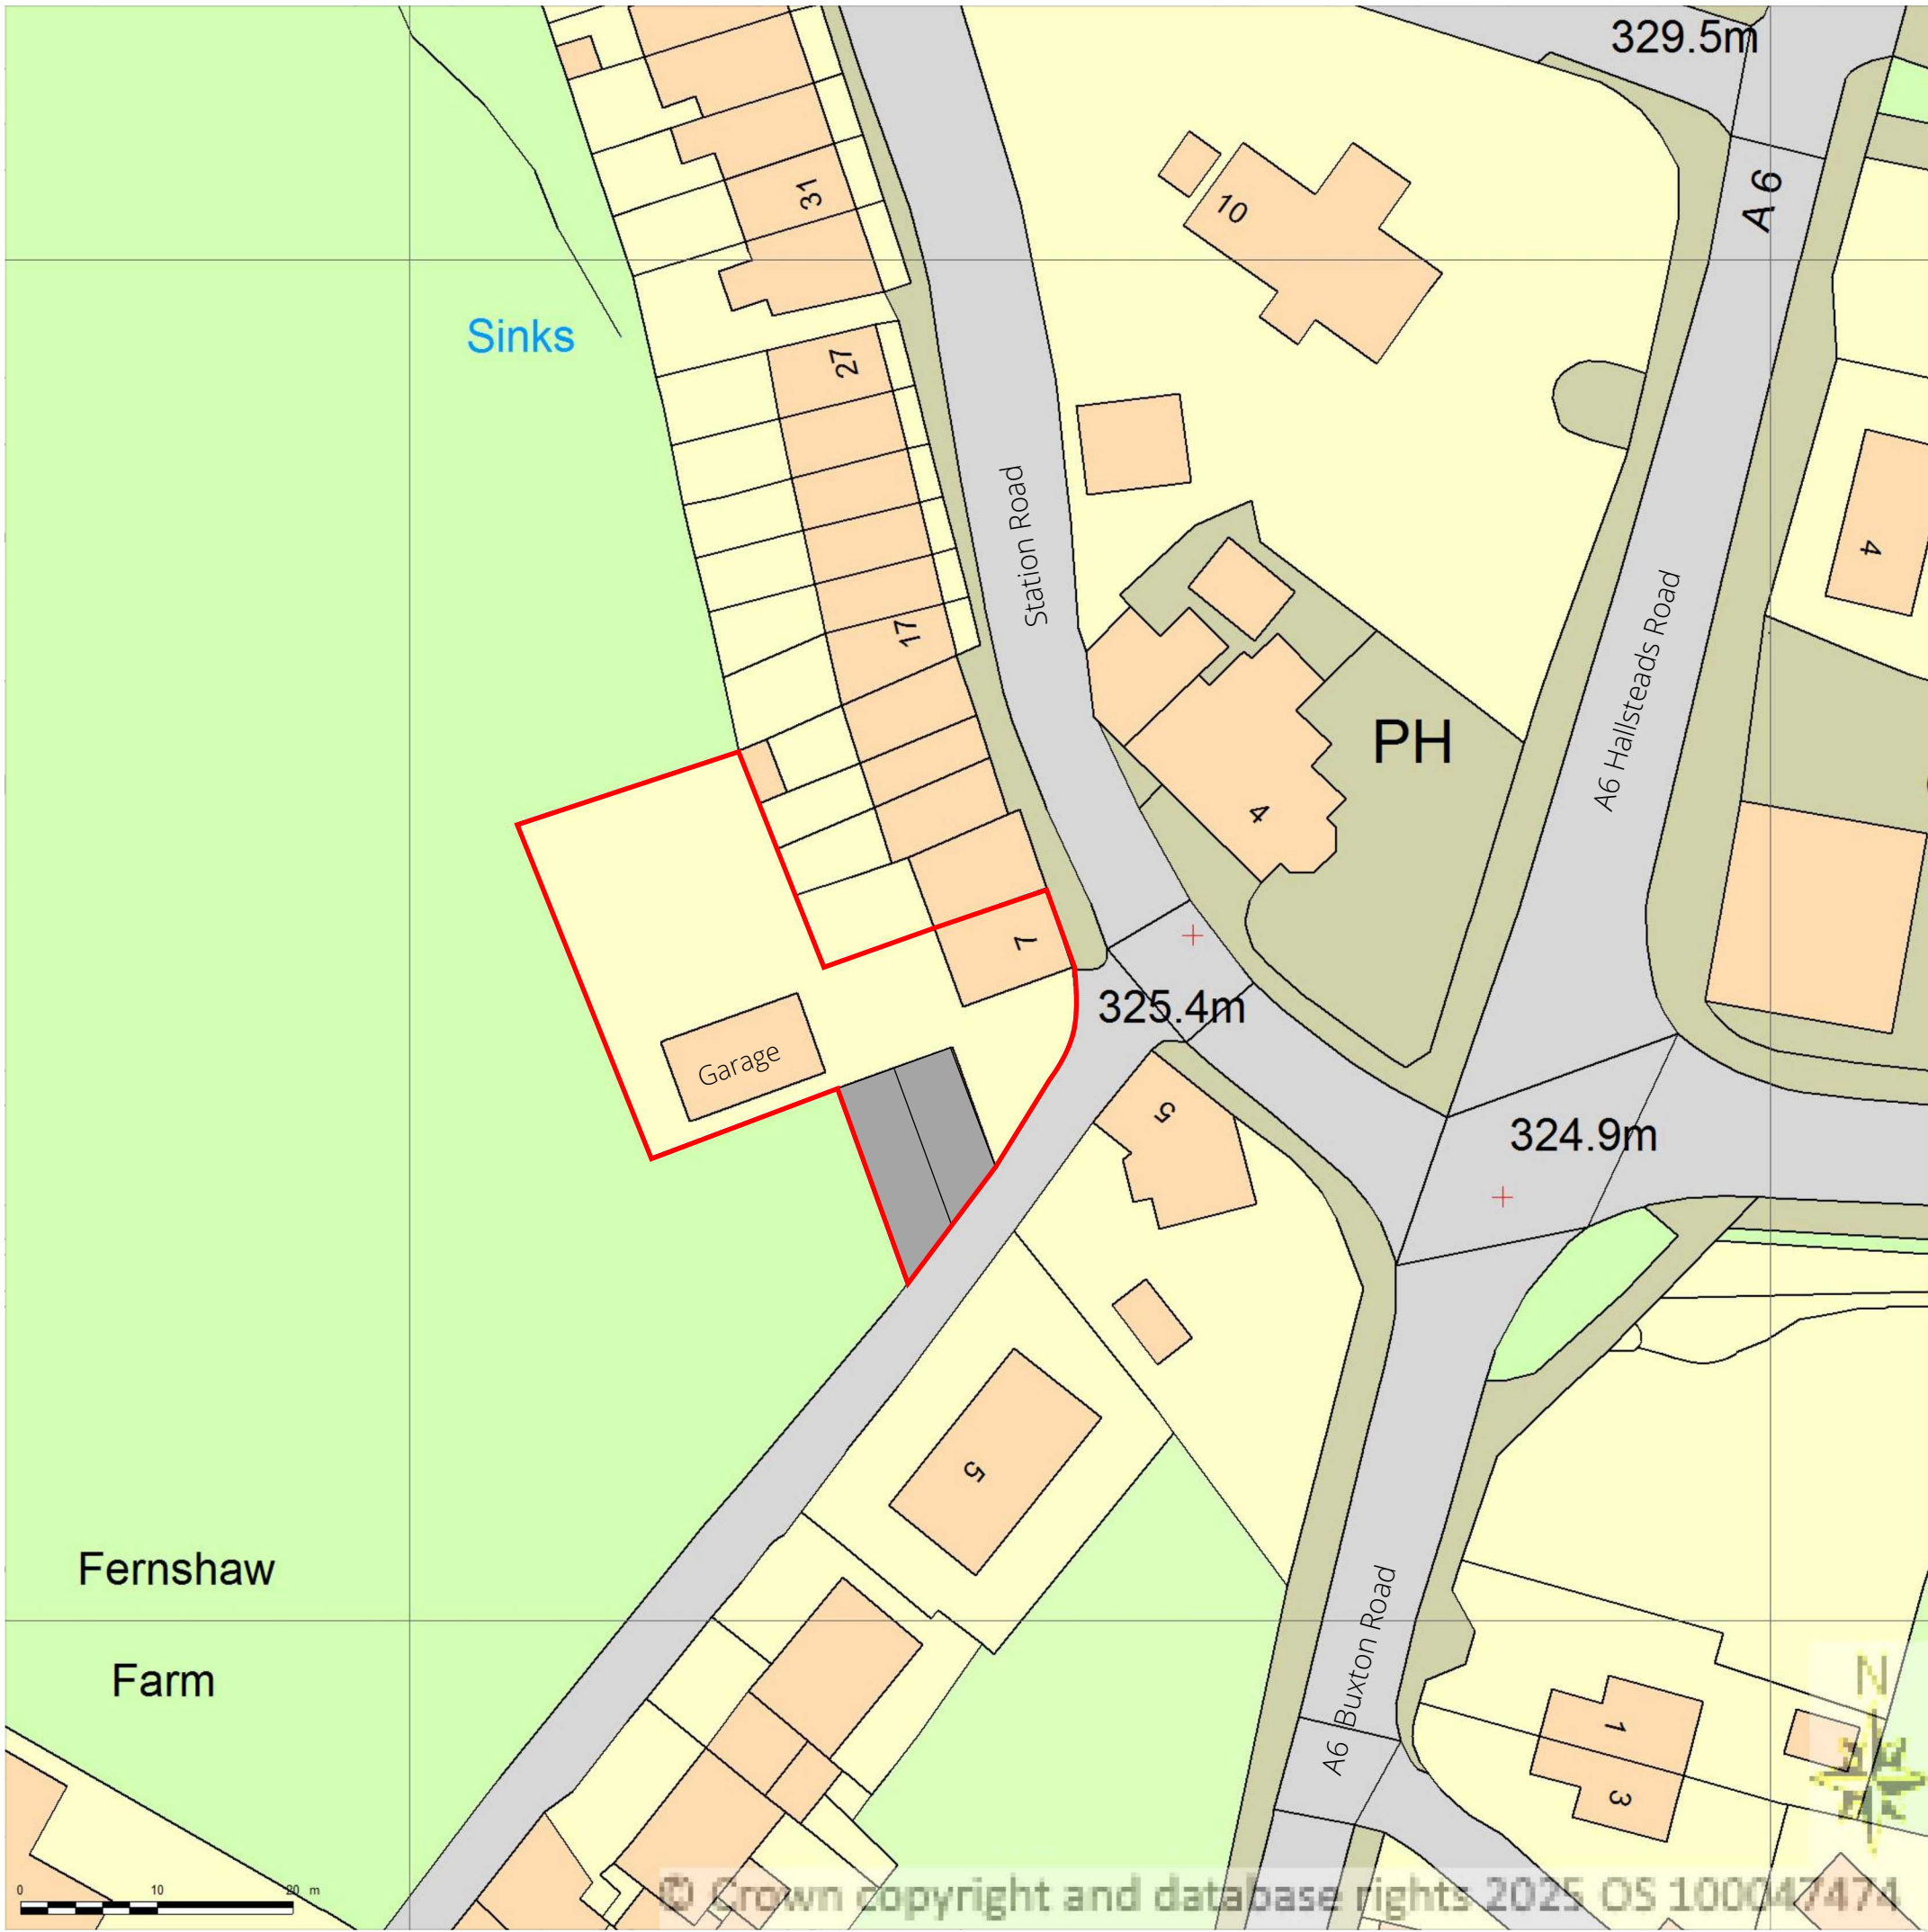

Application site Boundary - 775sqm



PROJECT:	FL - 25 - 057 - Jepsons		
CLIENT:	R & K Jepsons		
PROJECT ADDRESS:	7 Station Road Doveholes Buxton SK17 8DH		
PAGE TITLE:	Site Plan - Proposed		
ORIGIN:	FL	DATE:	November 11, 2025
SCALE:	1: 500 @ A1		
		C3D Studio Oxford Creative Coventry Hills Radstock DEK 3RD	
T: 07818 425315 E: info@C3DStudio.co.uk			