




East Elevation




West Elevation




North Elevation

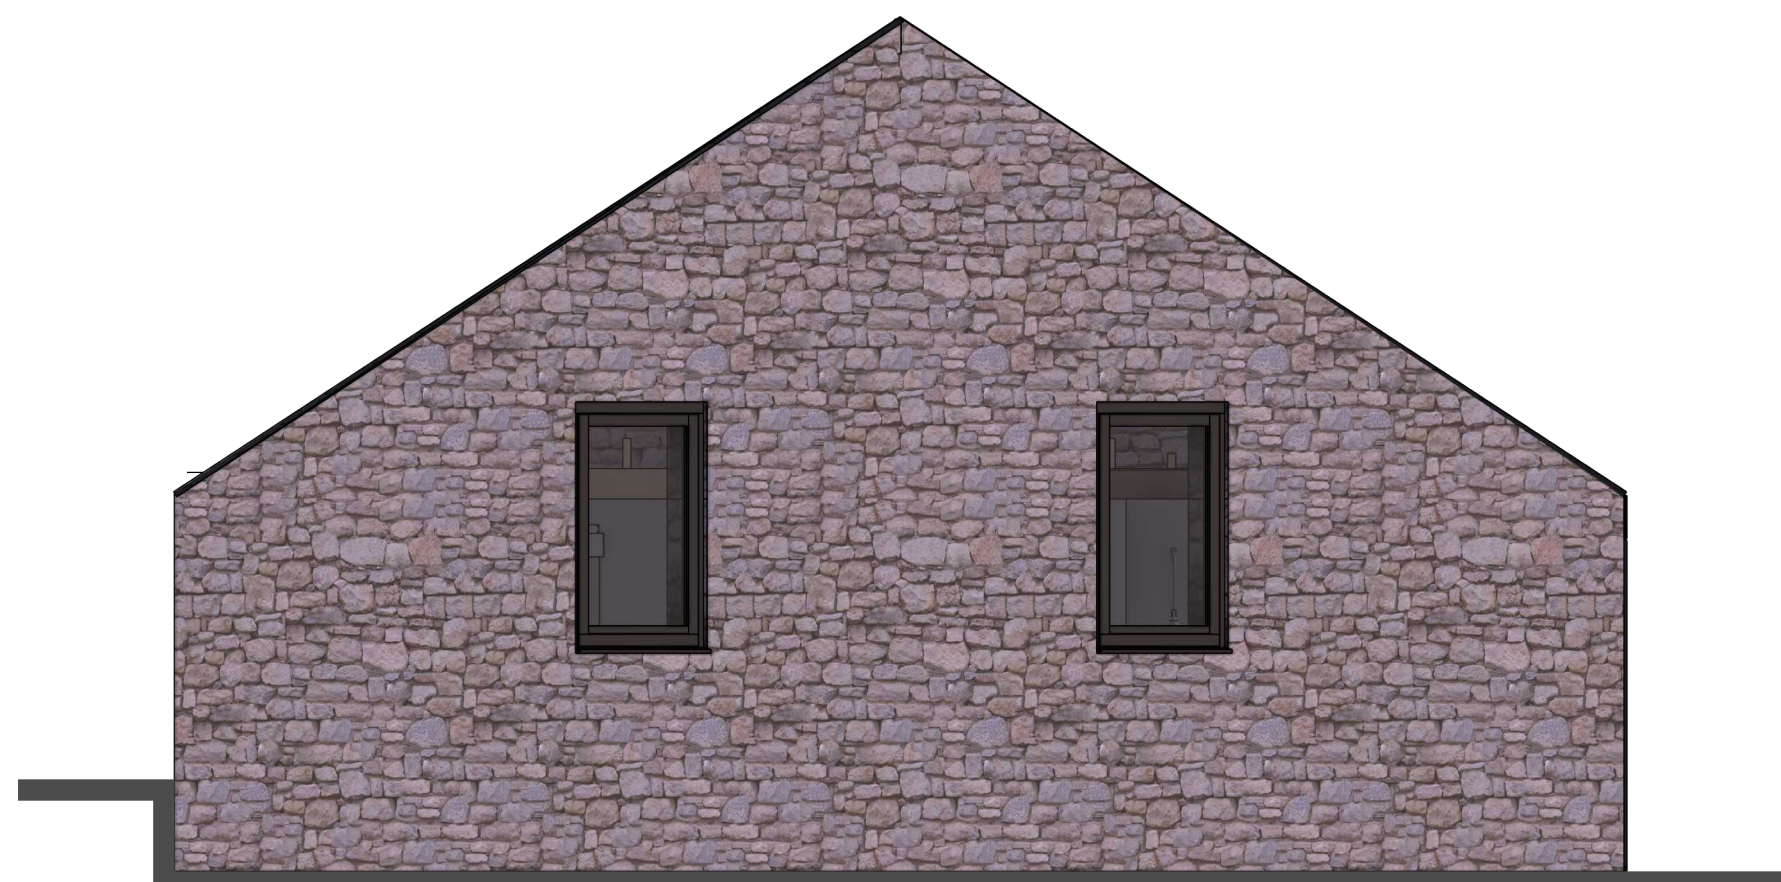

South Elevation

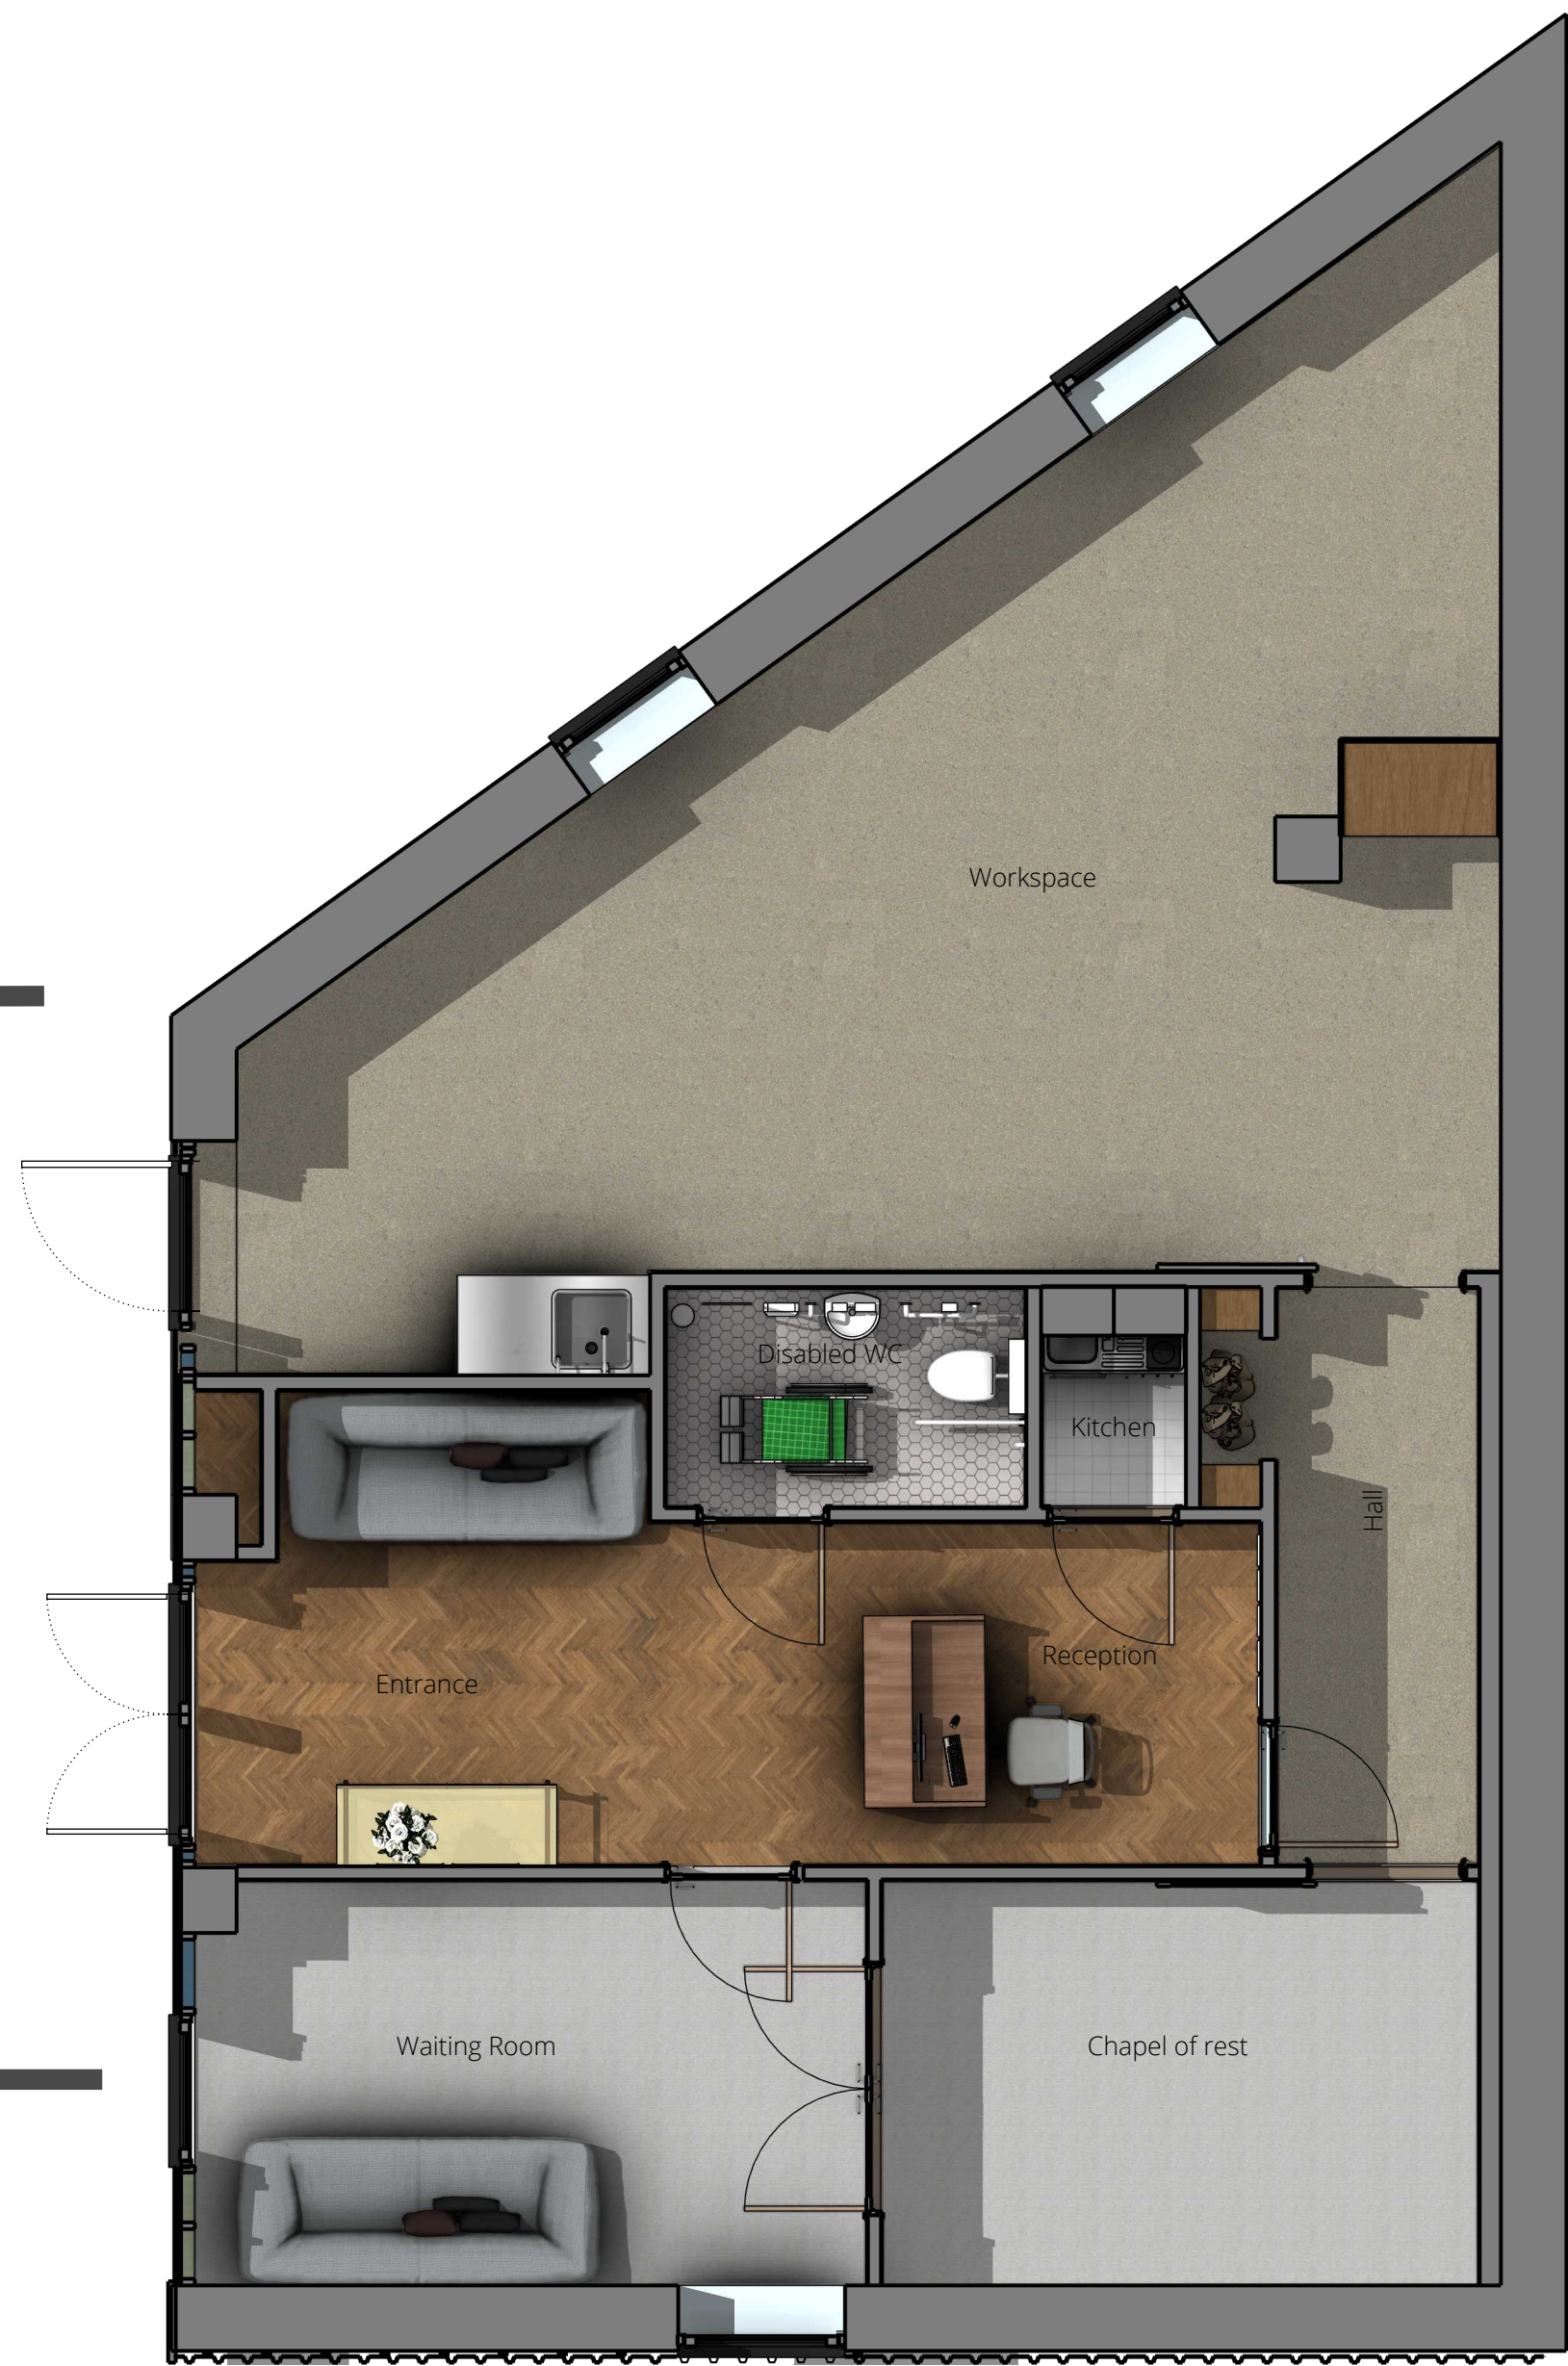

Floor Plan

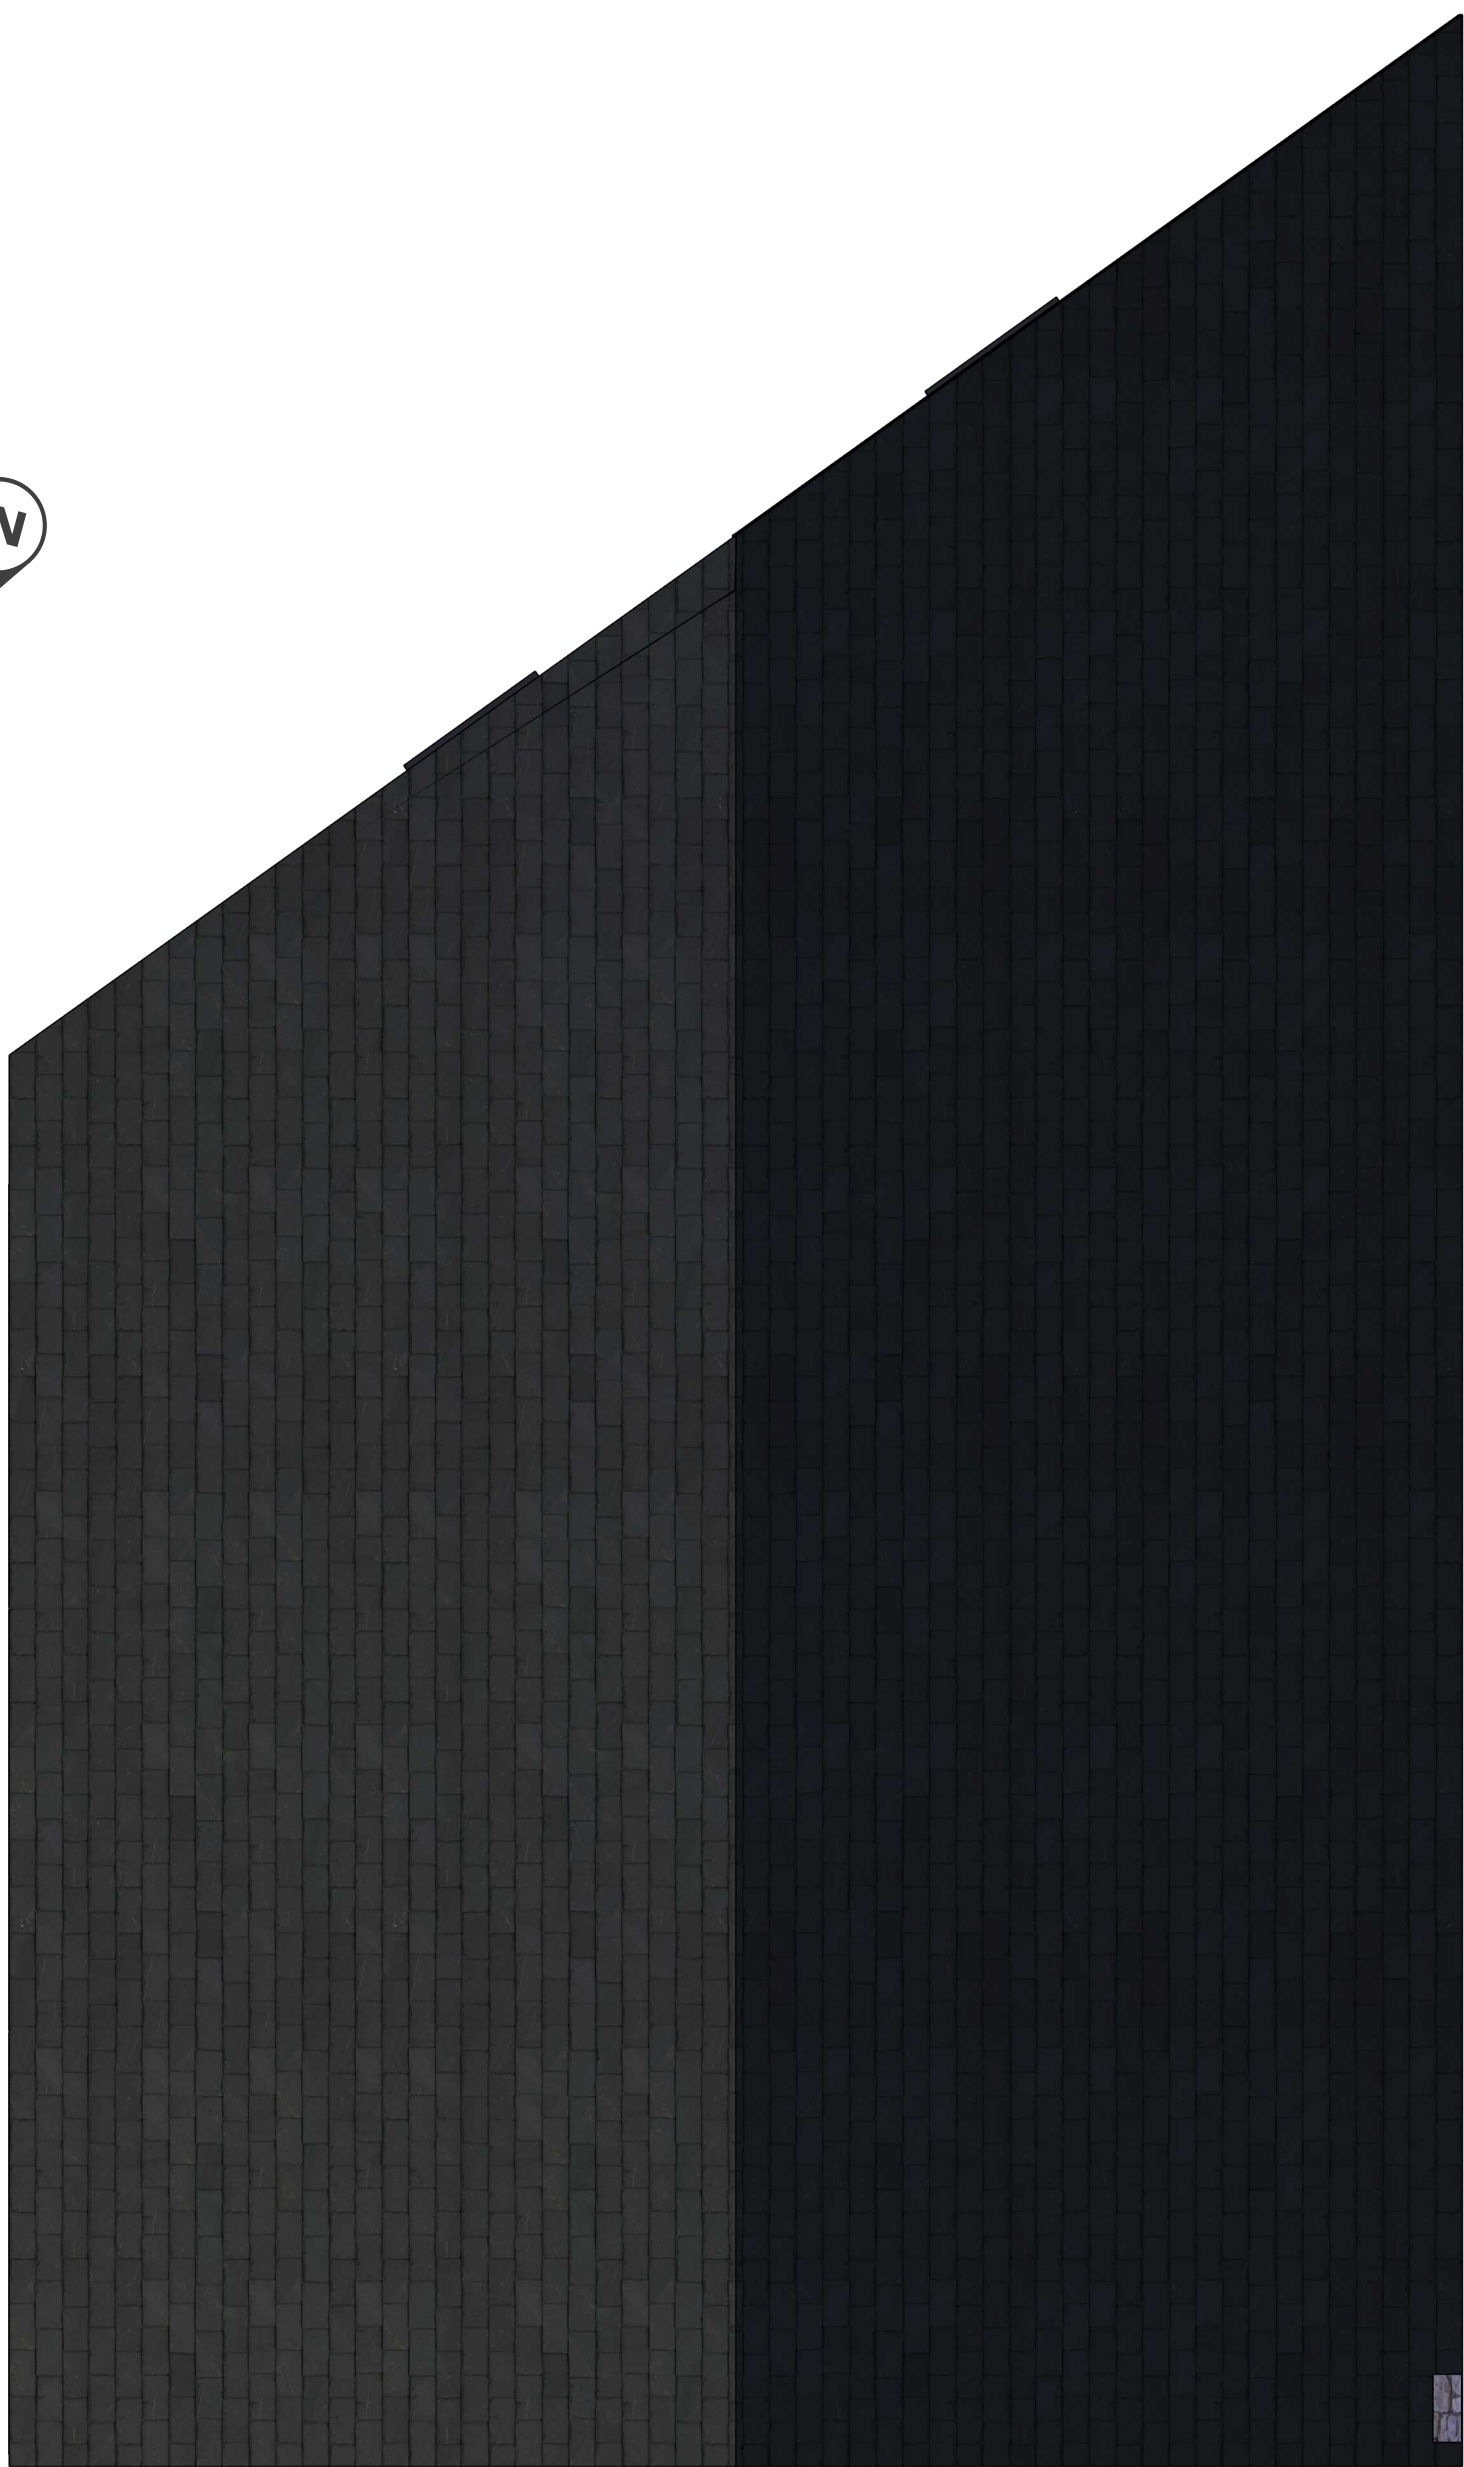

Roof Plan



0m 1:50 @ A1 5m

PROJECT:	FL - 25 - 057 - Jepsens
CLIENT:	R & K Jepsens
PROJECT ADDRESS:	7 Station Road Doveholes Buxton SK17 8DH
PAGE TITLE:	Proposed Elevations
ORIGIN:	FL
DATE:	November 11, 2025
SCALE:	1: 50 @ A1
C3D Studio C3D Studio Oxford Creative Oxford Hills Hatfield OX4 3HQ Tel: 01793 425315 E: info@C3DStudio.co.uk	