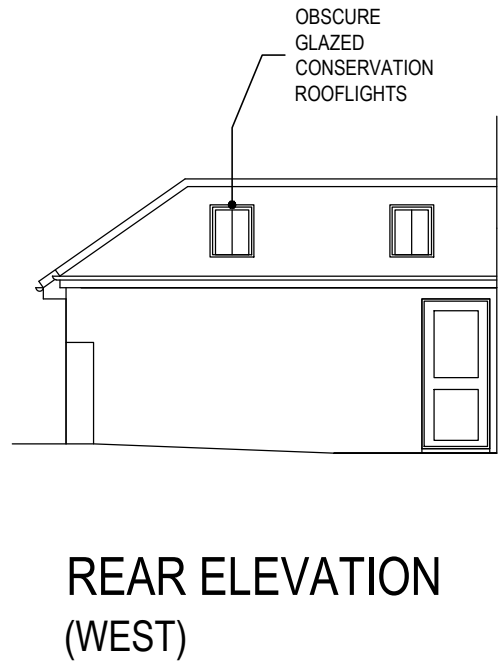
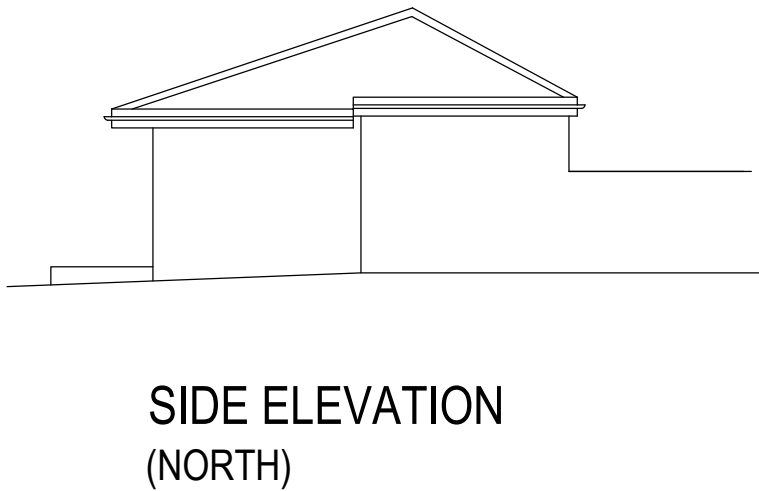
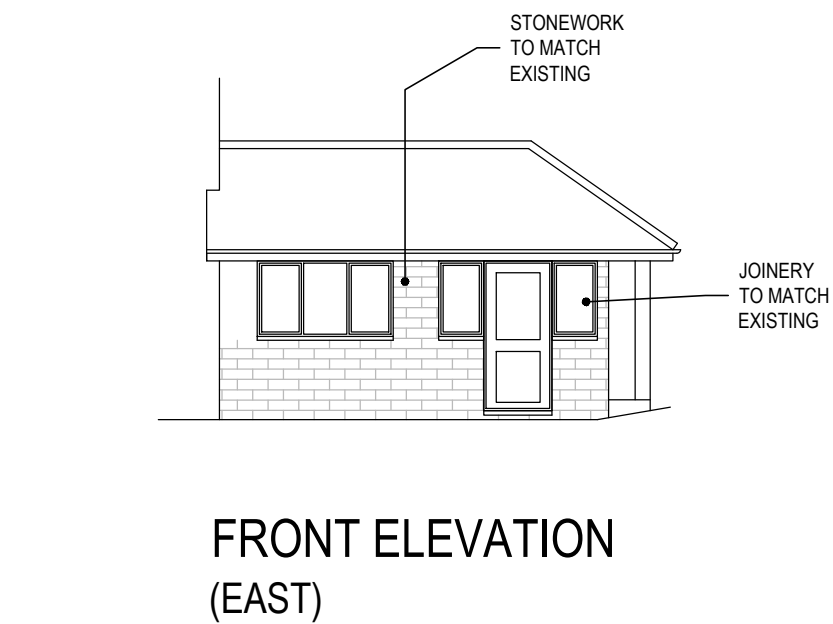
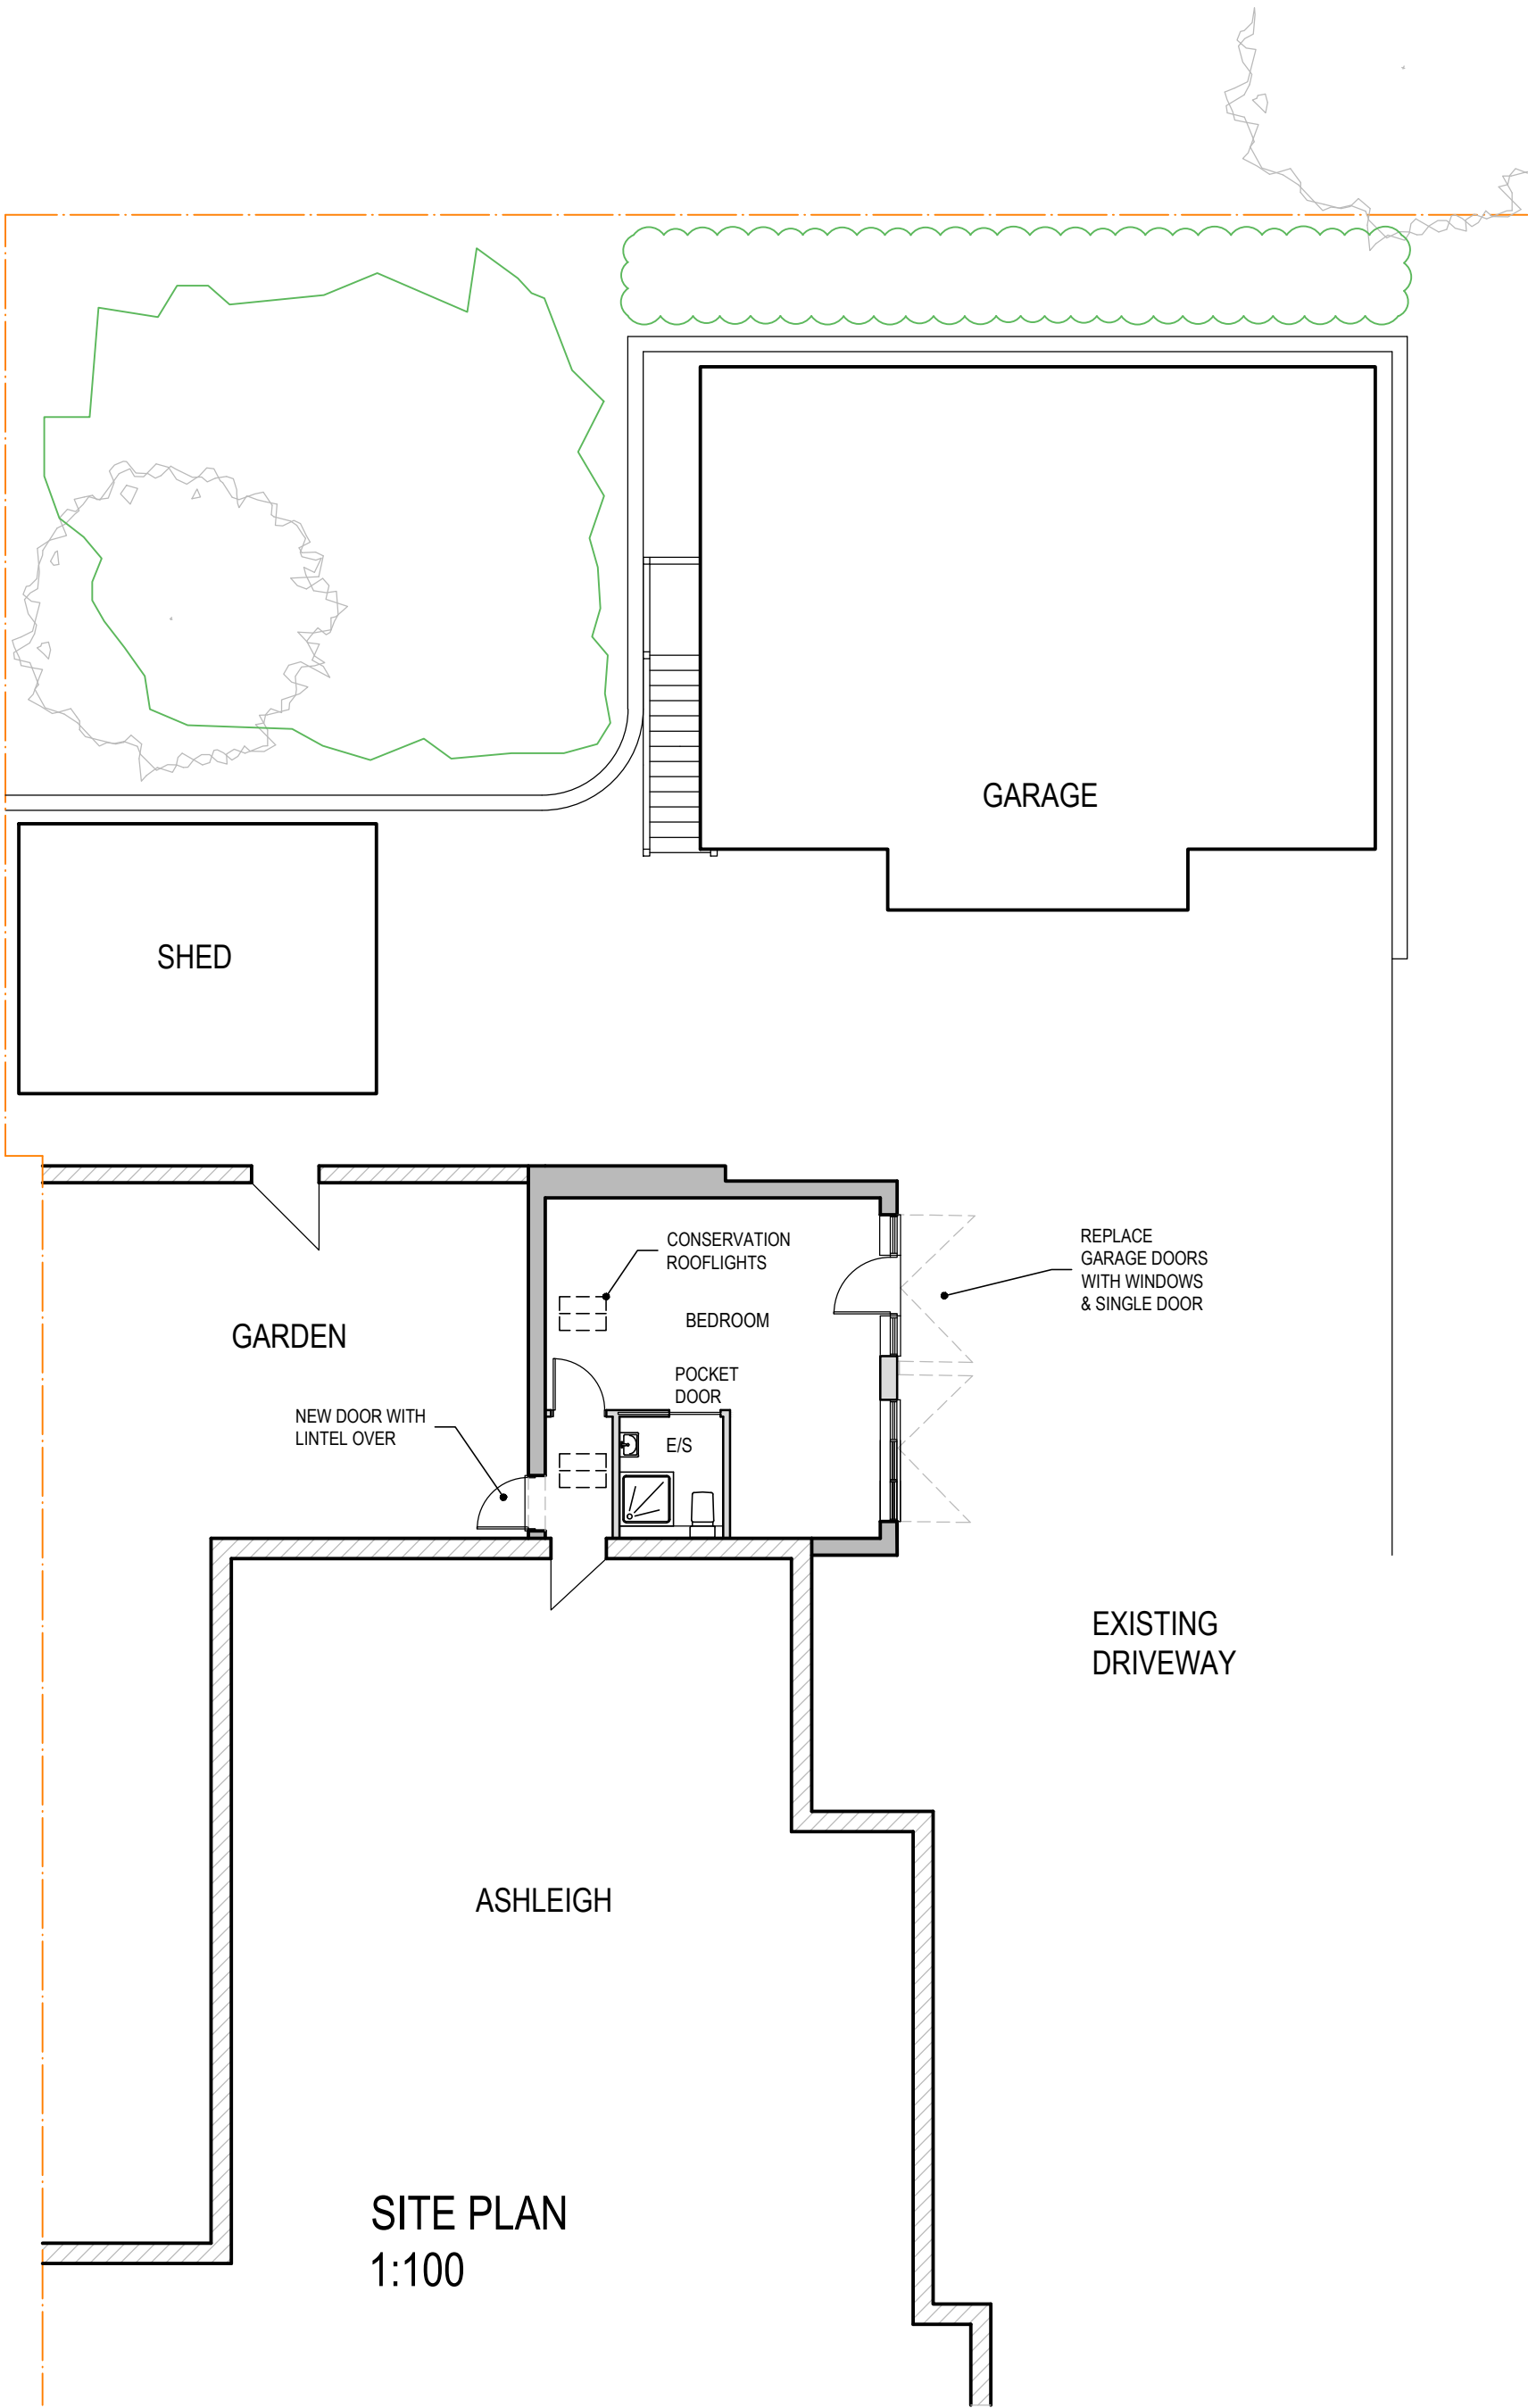


GENERAL NOTES

ALL DIMENSIONS TO BE CHECKED ON SITE PRIOR TO COMMENCEMENT OF WORKS - PLEASE REPORT ERRORS OR OMISSIONS TO THE ARCHITECT.

THIS DRAWING HAS BEEN PRODUCED FOR THE PURPOSES OF PLANNING AND BUILDING REGULATIONS APPROVALS ONLY AND IS NOT INTENDED TO BE A FULL WORKING DRAWING.

THIS DRAWING IS TO BE READ IN CONJUNCTION WITH ANY WRITTEN SPECIFICATIONS, SCHEDULES OF WORK AND STRUCTURAL ENGINEER'S DETAILS AS APPROPRIATE.

THIS DRAWING IS THE COPYRIGHT OF PUMP HOUSE DESIGNS AND ANY FURTHER REPRODUCTION OF THE PLAN IS NOT PERMITTED WITHOUT OBTAINING PRIOR CONSENT.

© CROWN COPYRIGHT 2025 - LICENCE NO. 100032237

REV	DESCRIPTION	BY	DATE
 PUMPHOUSE DESIGNS Architectural & Interior Design Consultants 01424-871120 info@pumphousedesigns.co.uk CLIENT Mr G Lester PROJECT 157 PARK ROAD BUXTON SK17 6SW DRAWING PROPOSED GARAGE CONVERSION FIRST ISSUE NOV 25 DRAWN BY MRG SCALE @ A2 1:100 DRAWING NO. 8499 / 1			