PROPOSED SITE PLAN

RESIDENTIAL DEVELOPMENT: LAND OFF HIGH HILL ROAD - NEW MILLS - SK22 4HQ

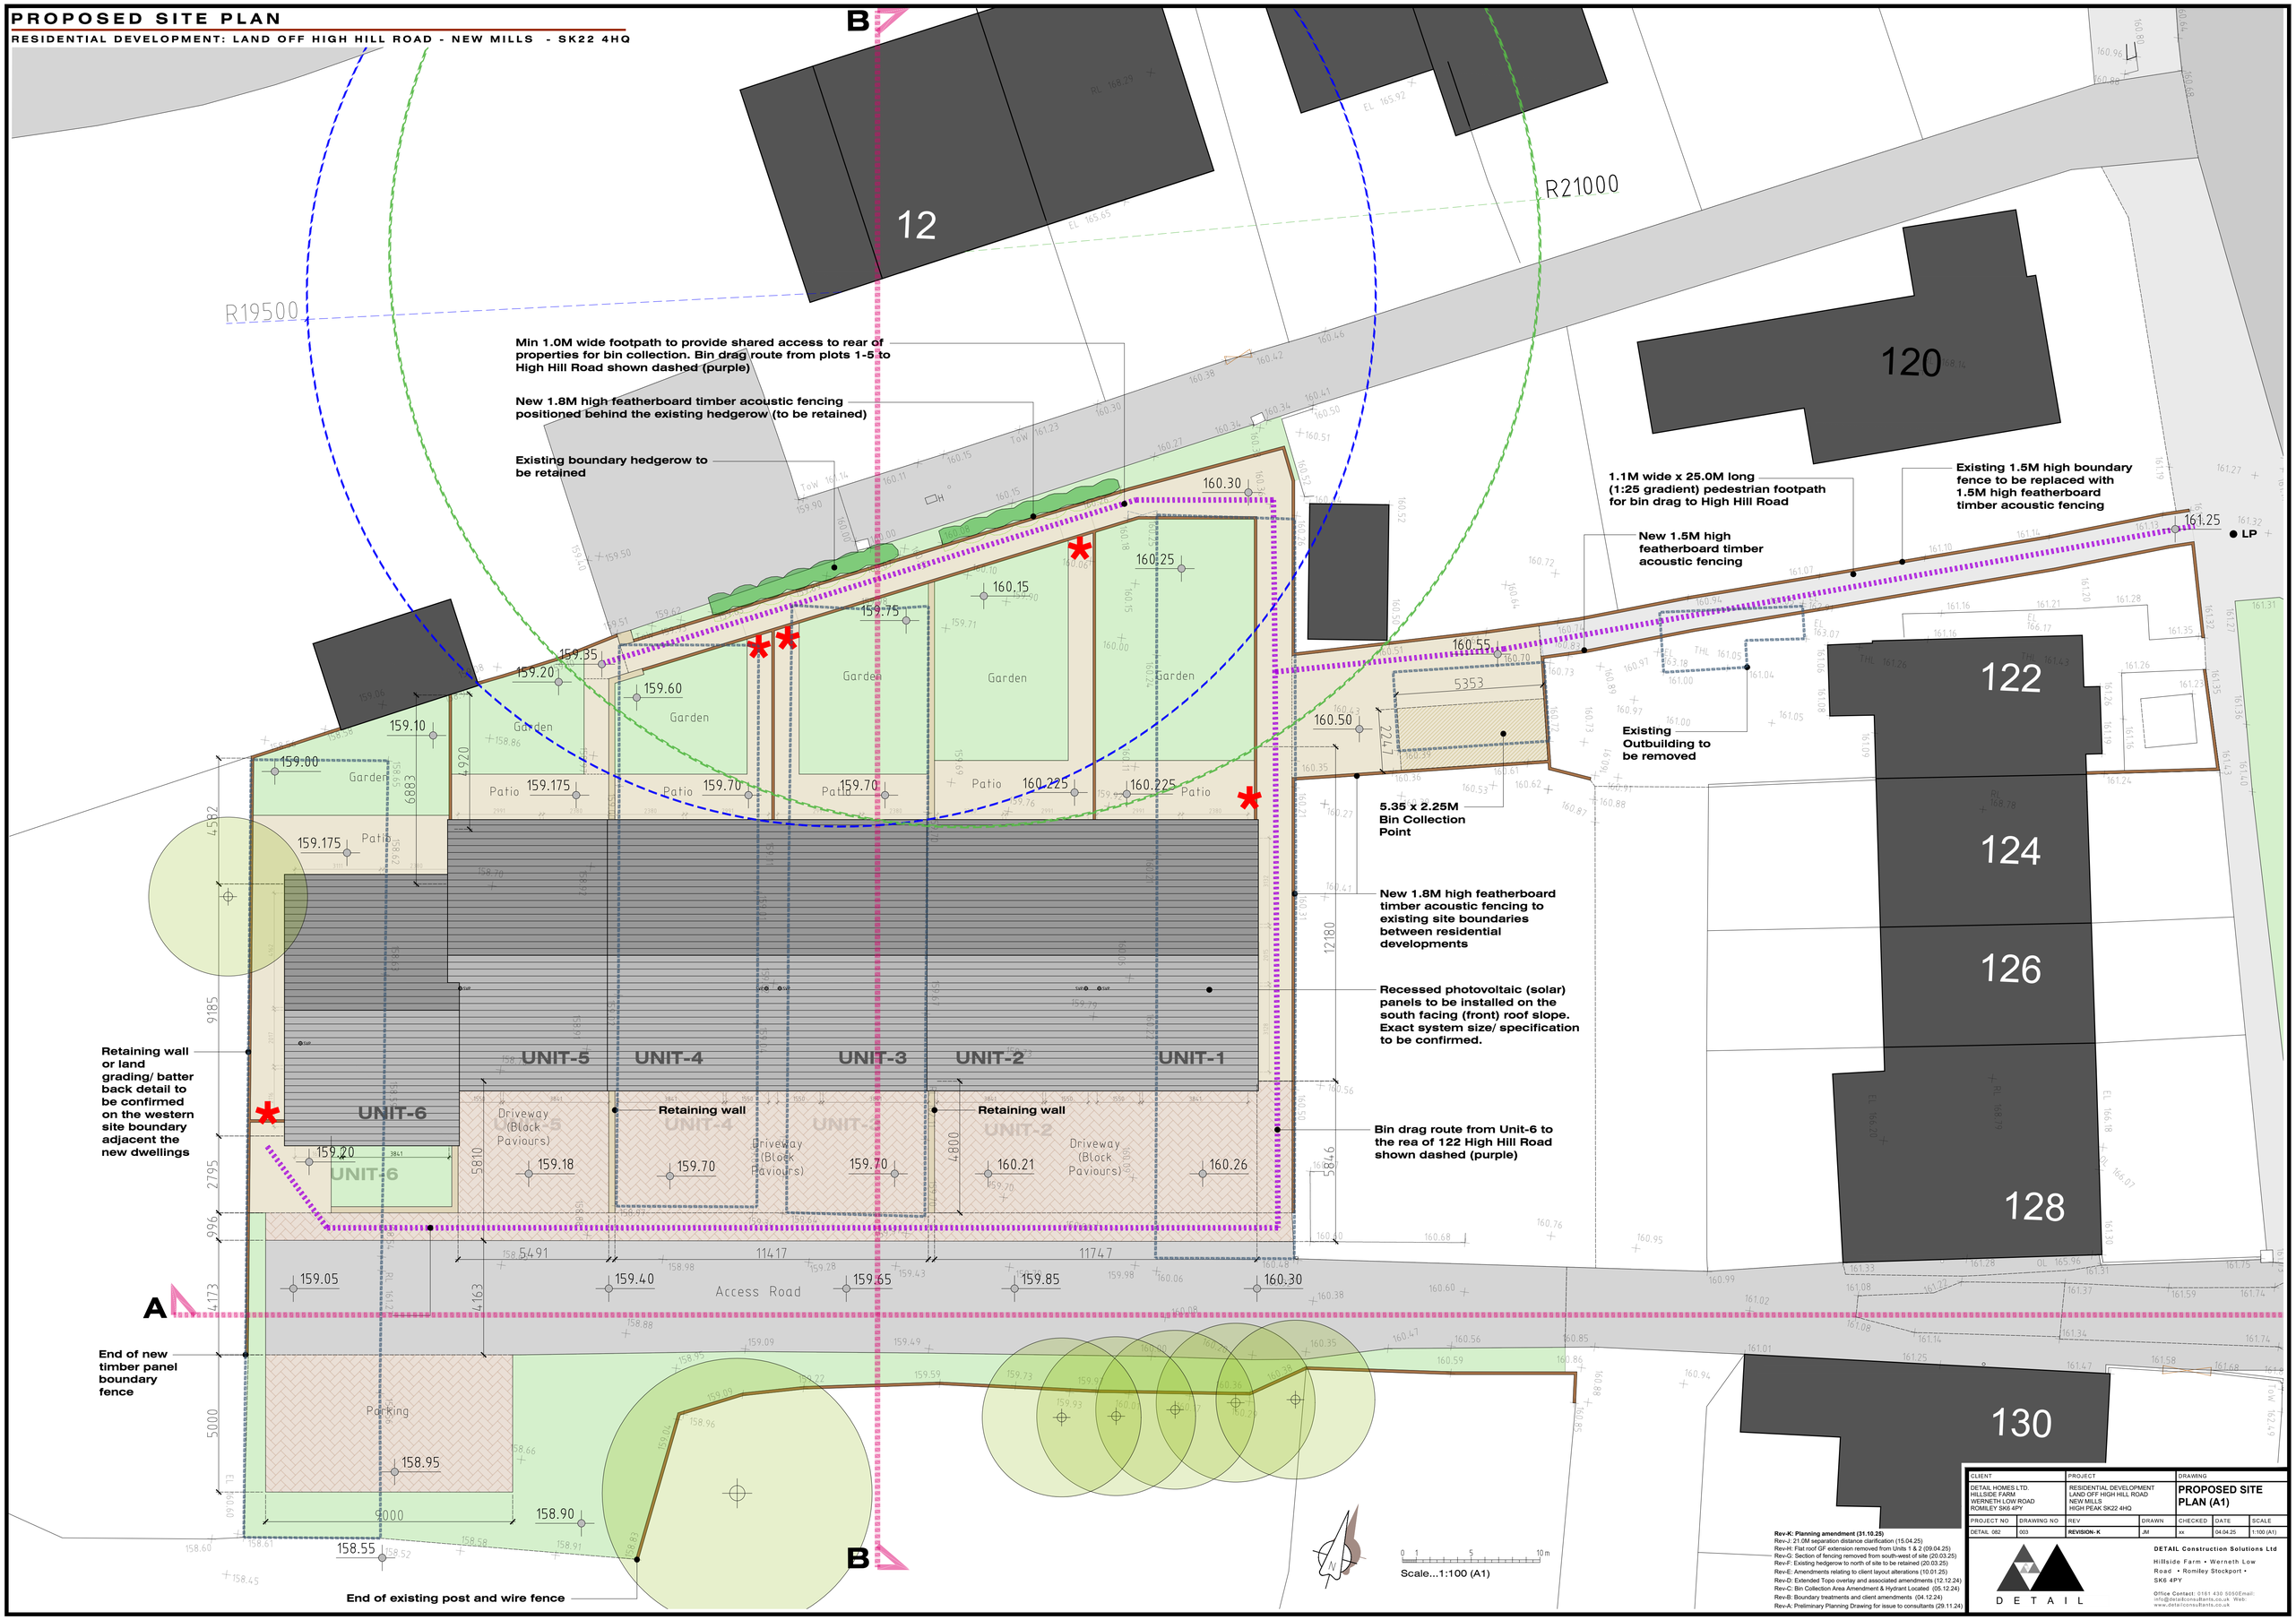

CLIENT	PROJECT	DRAWING
DETAIL HOMES LTD. HILLSIDE FARM WERNETH LOW ROAD ROMILEY SK6 4PY	RESIDENTIAL DEVELOPMENT LAND OFF HIGH HILL ROAD NEW MILLS HIGH PEAK SK22 4HQ	**PROPOSED SITE PLAN (A1)**

PROJECT NO	DRAWING NO	REV	DRAWN	CHECKED	DATE	SCALE
DETAIL 082	003	**REVISION- K**	JM	xx	04.04.25	1:100 (A1)

Rev-K: Planning amendment (31.10.25)
Rev-J: 21.0M separation distance clarification (15.04.25)
Rev-H: Flat roof GF extension removed from Units 1 & 2 (09.04.25)
Rev-G: Section of fencing removed from south-west of site (20.03.25)
Rev-F: Existing hedgerow to north of site to be retained (20.03.25)
Rev-E: Amendments relating to client layout alterations (10.01.25)
Rev-D: Extended Topo overlay and associated amendments (12.12.24)
Rev-C: Bin Collection Area Amendment & Hydrant Located (05.12.24)
Rev-B: Boundary treatments and client amendments (04.12.24)
Rev-A: Preliminary Planning Drawing for issue to consultants (29.11.24)

D E T A I L

DETAIL Construction Solutions Ltd
Hillside Farm • Werneth Low Road • Romiley Stockport • SK6 4PY
Office Contact: 0161 430 5050Email: info@detailconsultants.co.uk Web: www.detailconsultants.co.uk