



TYPICAL SECTION

RESIDENTIAL DEVELOPMENT: LAND OFF HIGH HILL ROAD - NEW MILLS - SK22 4HQ

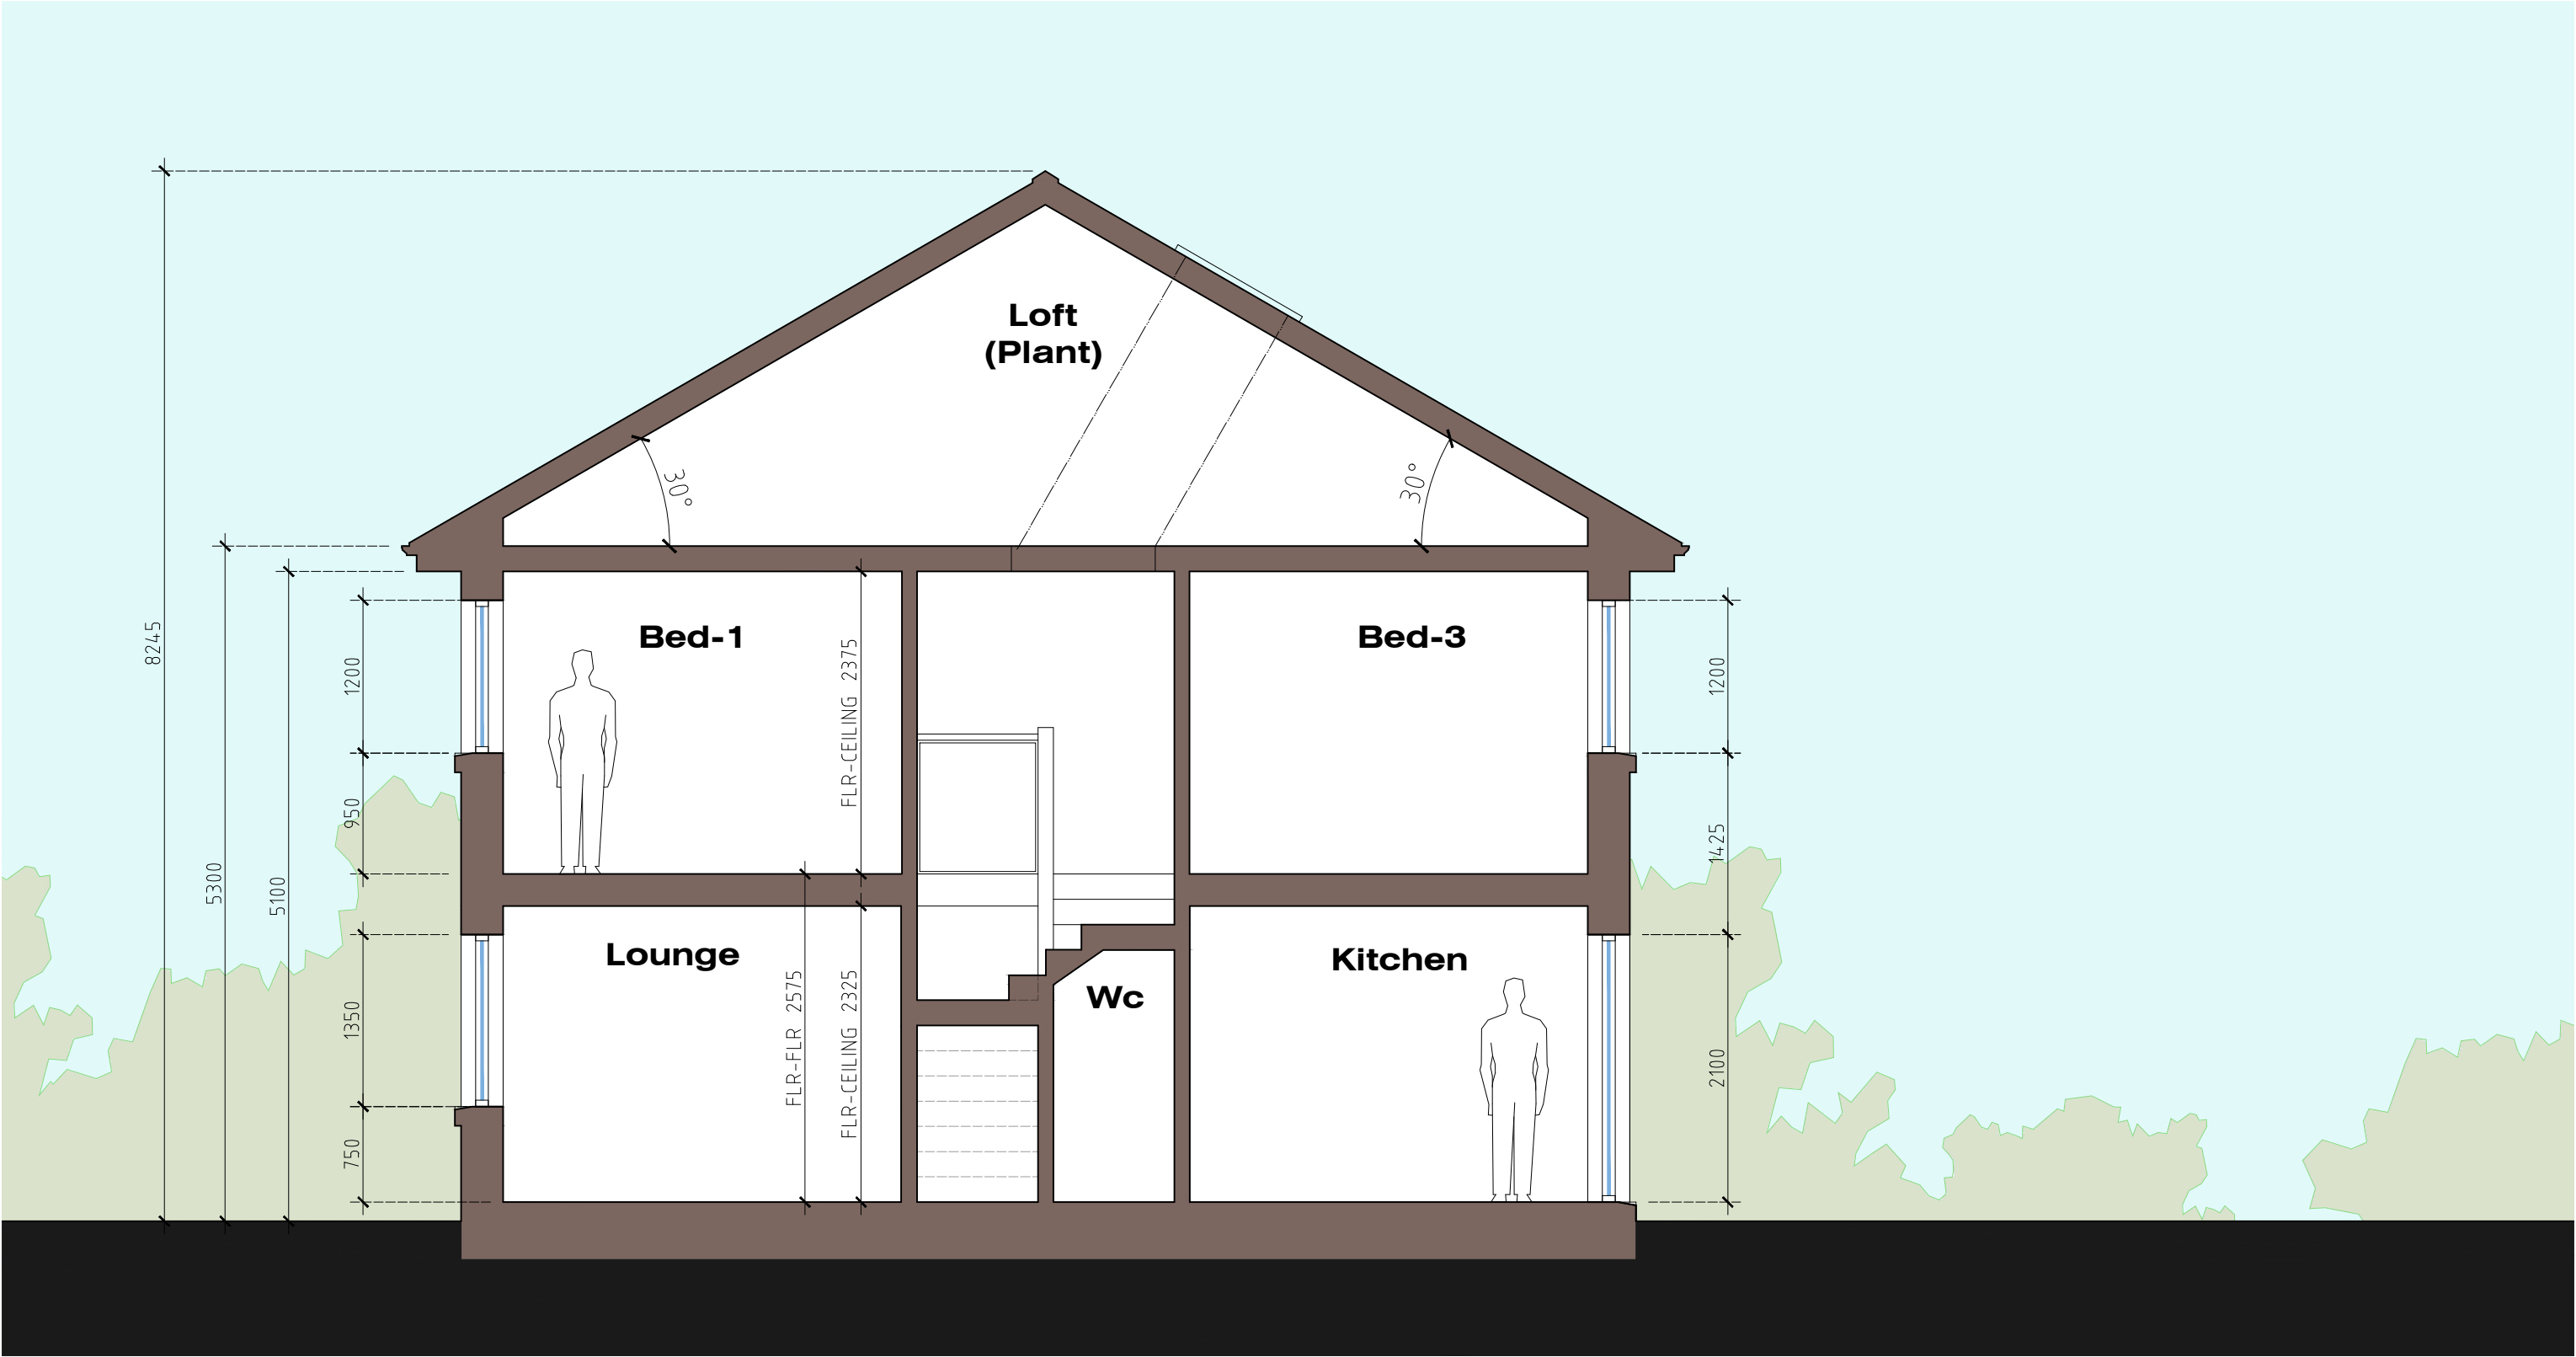

CLIENT		PROJECT		DRAWING		
DETAIL HOMES LTD. HILLSIDE FARM WERNETH LOW ROAD ROMILEY SK6 4PY		RESIDENTIAL DEVELOPMENT LAND OFF HIGH HILL ROAD NEW MILLS HIGH PEAK SK22 4HQ		TYPICAL SECTION (UNIT-1)		
PROJECT NO	DRAWING NO	REV	DRAWN	CHECKED	DATE	SCALE
DETAIL 082	009	REVISION-C	JM	xx	29.11.24	1:50 (A3)

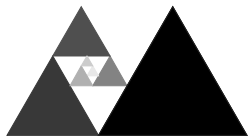

DETAIL

DETAIL Construction Solutions Ltd
Hillside Farm • Werneth Low
Road • Romiley Stockport •
SK6 4PY
Office Contact: 0161 430 5050
Email: info@detailconsultants.co.uk
Web: www.detailconsultants.co.uk

Rev-C: Flat roof GF extension removed from Units 1 & 2 (09.04.25)
Rev-B: Amendments relating to client layout alterations (10.01.25)
Rev-A: Amendments relating to client layout alterations (04.12.24)