


Elevation - South West

1 : 100


Elevation - South East

1 : 100

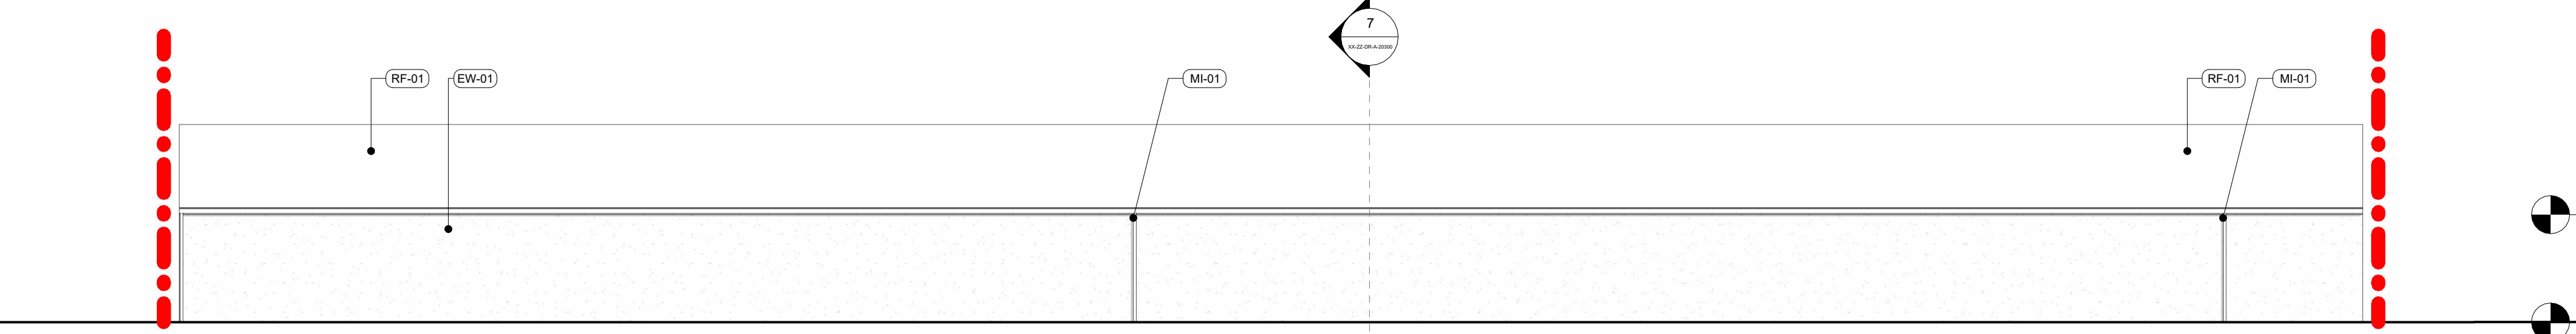


Elevation - North East

1 : 100

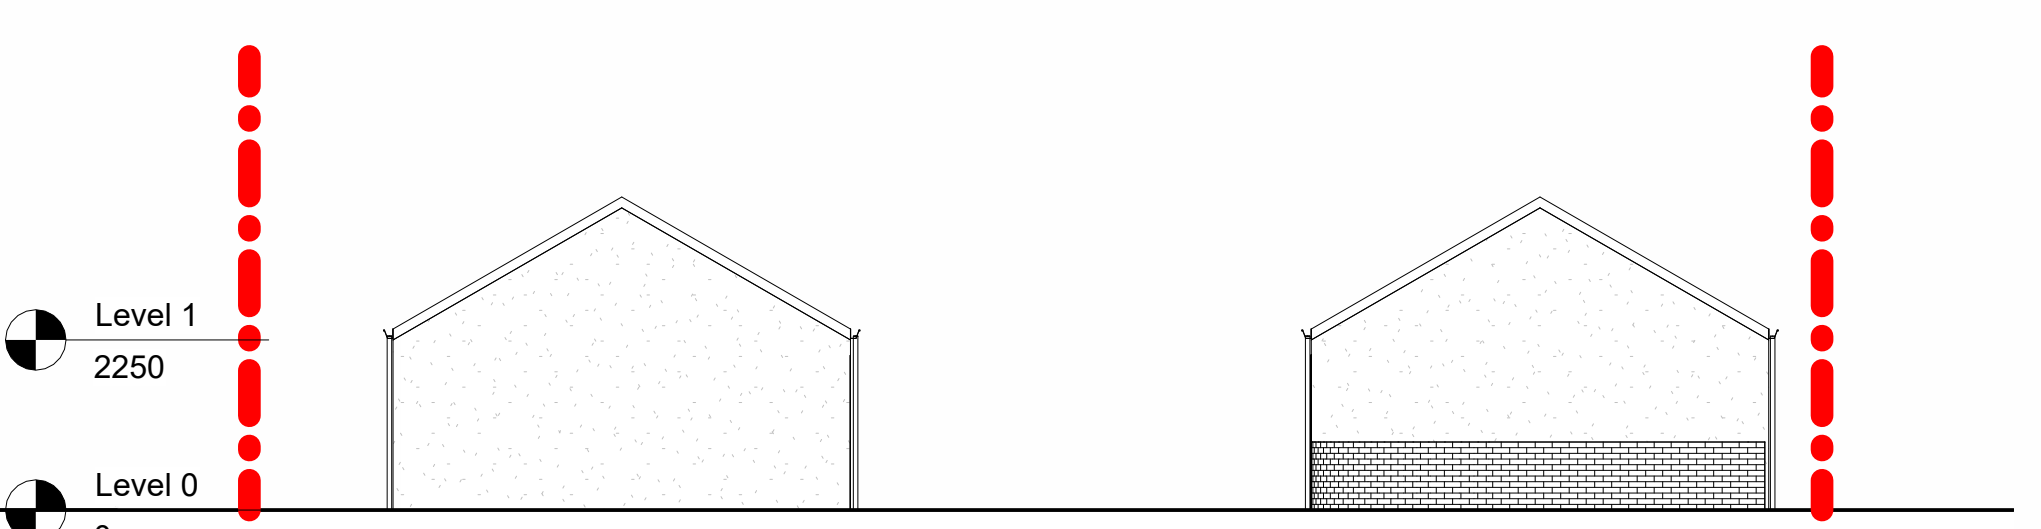


Elevation - North West

1 : 100

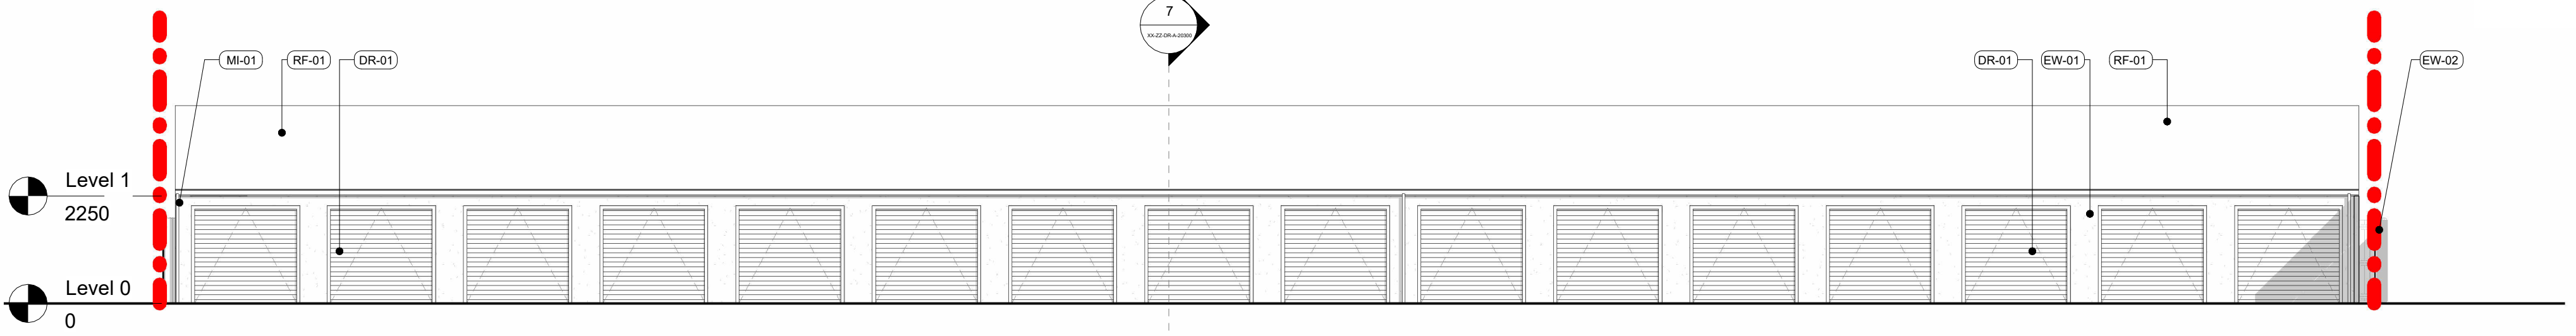


Elevation 1

1 : 100

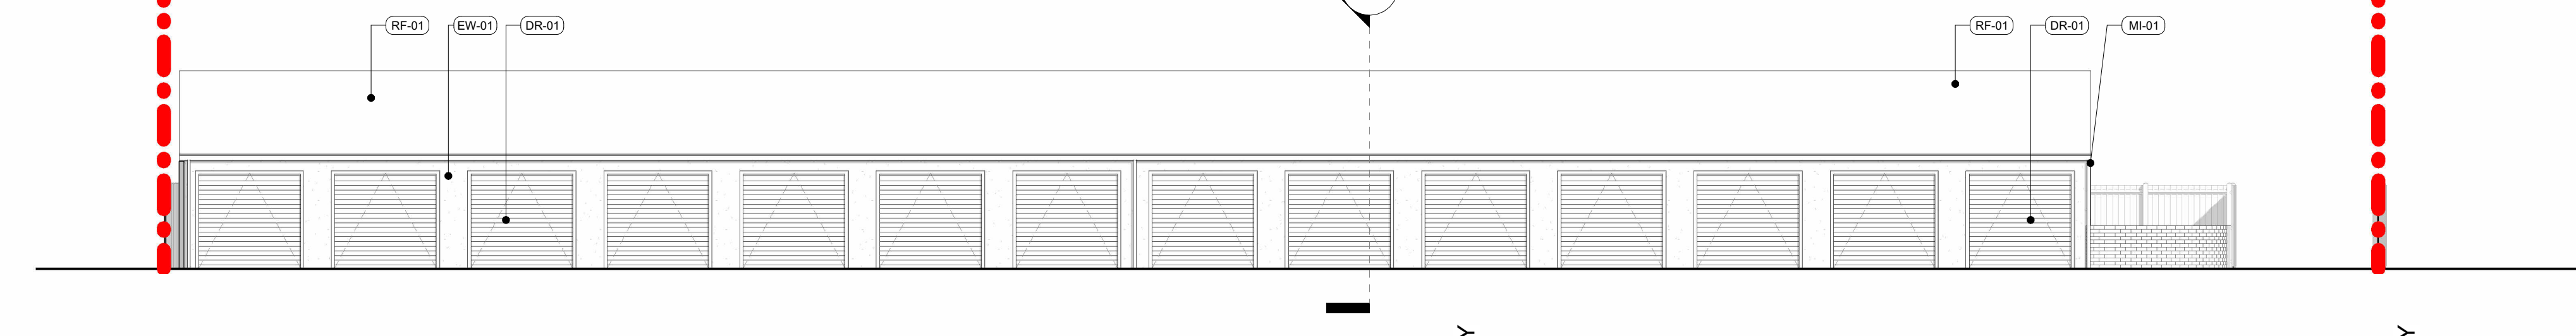

Elevation 2

1 : 100

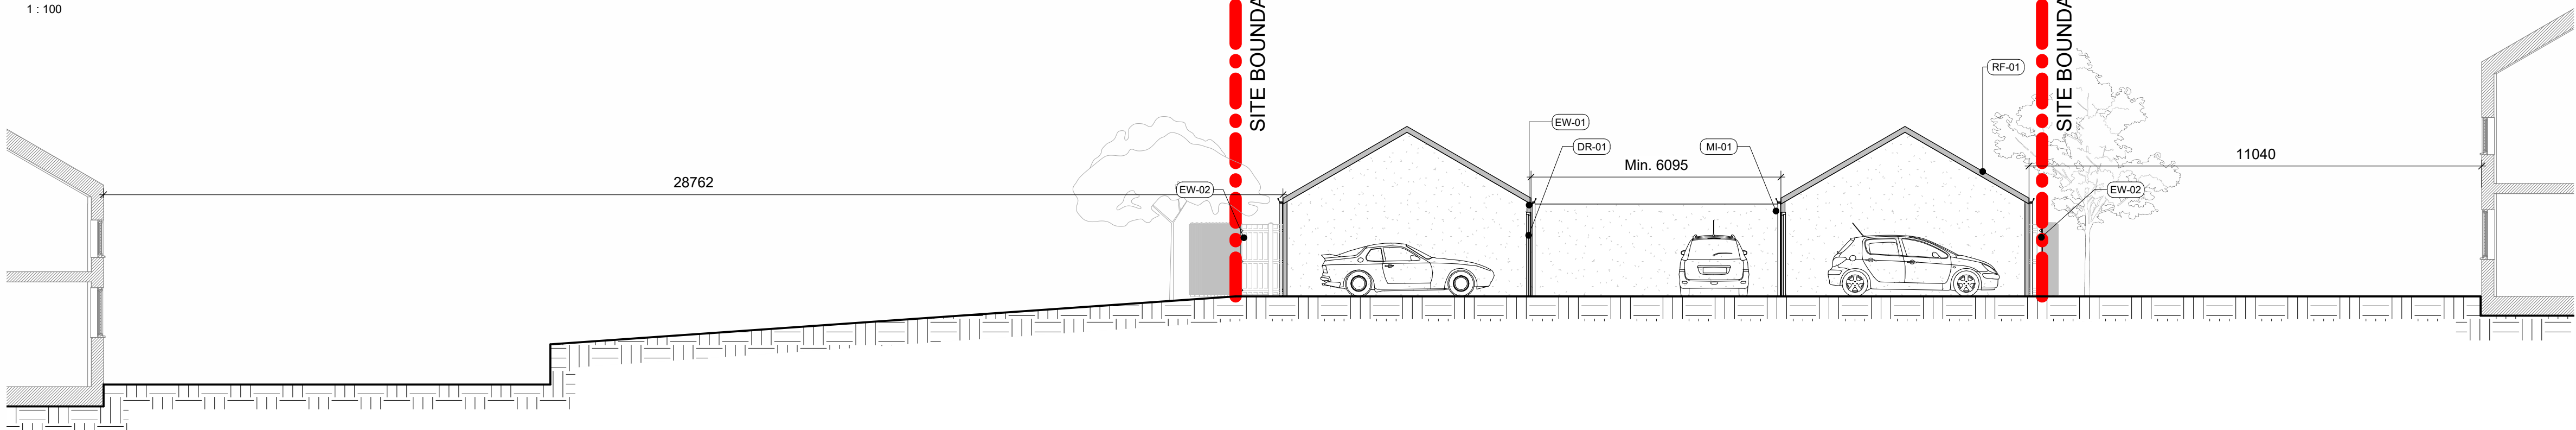

Site Section

1 : 100

O-RU SHALL HAVE NO RESPONSIBILITY FOR ANY USE MADE OF THIS DOCUMENT OTHER THAN FOR THAT WHICH IT WAS PREPARED AND ISSUED.

ALL DIMENSIONS SHOULD BE CHECKED ON SITE.

COPYRIGHT IN THIS WORK BELONGS TO O-RU. THIS WORK MAY NOT BE USED, SOLD, LICENSED, TRANSFERRED, COPIED OR REPRODUCED IN WHOLE OR IN PART OR IN ANY MANNER OR FORM WITHOUT THE PRIOR WRITTEN CONSENT OF OFFICE RENOSO-URMSTON LTD.


ANY DRAWING ERRORS OR DIVERGENCIES SHOULD BE BROUGHT TO THE ATTENTION OF O-RU AT THE ADDRESS SHOWN BELOW.

DRAWINGS SHALL BE READ IN CONJUNCTION WITH THE FOLLOWING BEFORE WORK COMMENCES:

- THE CDM DESIGN ISSUES REGISTER
- THE RISK SERIES OF DRAWINGS
- THE PROJECT CDM RISK REGISTER

DRAWINGS ISSUED ARE DESIGN INTENT ONLY. ALL SITE DETAILS TO BE VERIFIED BY CONTRACTOR UPON MOBILISATION/STRIP-OUT SITE SURVEY.

NOTES

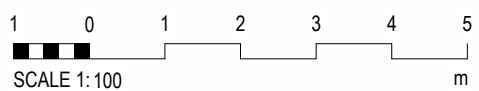

MATERIALS KEY

EXTERNAL WALLS
EW-01 Concrete Panel Wall
EW-02 Post and Panel Fence
EW-03 Brick Raised Planter

DOORS
DR-01 Up and Over Garage Door

ROOF
RF-01 Profile Metal Sheet

MISC
MI-01 Rainwater Downpipe


NOTES

- All site and building levels to be read in accordance with measured survey information when provided.
- Site measurements inherited from client. Check all dimensions on site.
- All structural information shown is to convey design intent only.
- All landscaping information shown is to convey design intent only.

- All existing trees shown on this drawing are to be retained and protected in accordance with current British Standards (BS 5837:2012 - Trees in relation to design, demolition and construction - Recommendations). No construction, excavation, level changes, or other works are to take place within the Root Protection Area (RPA) of any tree unless agreed in writing with the project arboriculturalist.

If there is any uncertainty or concern that proposed works may impact any existing trees, it is the responsibility of the contractor or site operatives to seek immediate advice from a qualified arboriculturalist before proceeding. Failure to comply with this requirement may result in damage to protected trees and potential legal or financial consequences.

RETURN

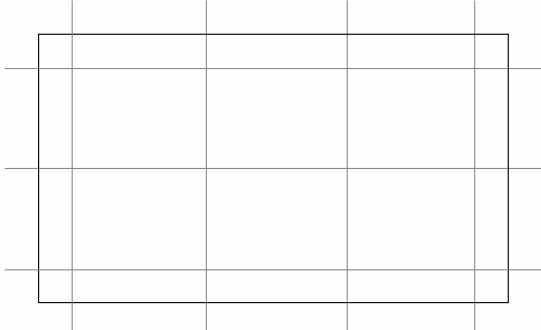

CLIENT

OFFICE RENOSO-URMSTON
ARCHITECTURE

0161 533 0251
o-ru.co.uk
hello@o-ru.co.uk



PROJECT TITLE
Glossop Garages

O-RU JOB NUMBER
0113-ORU

DRAWING TITLE
Proposed GA Elevation

DRAWING NO.
-XX-ZZ-DR-A-20300

SCALE
1 : 100

DATE FIRST ISSUED
01/04/25

REVISION
P02