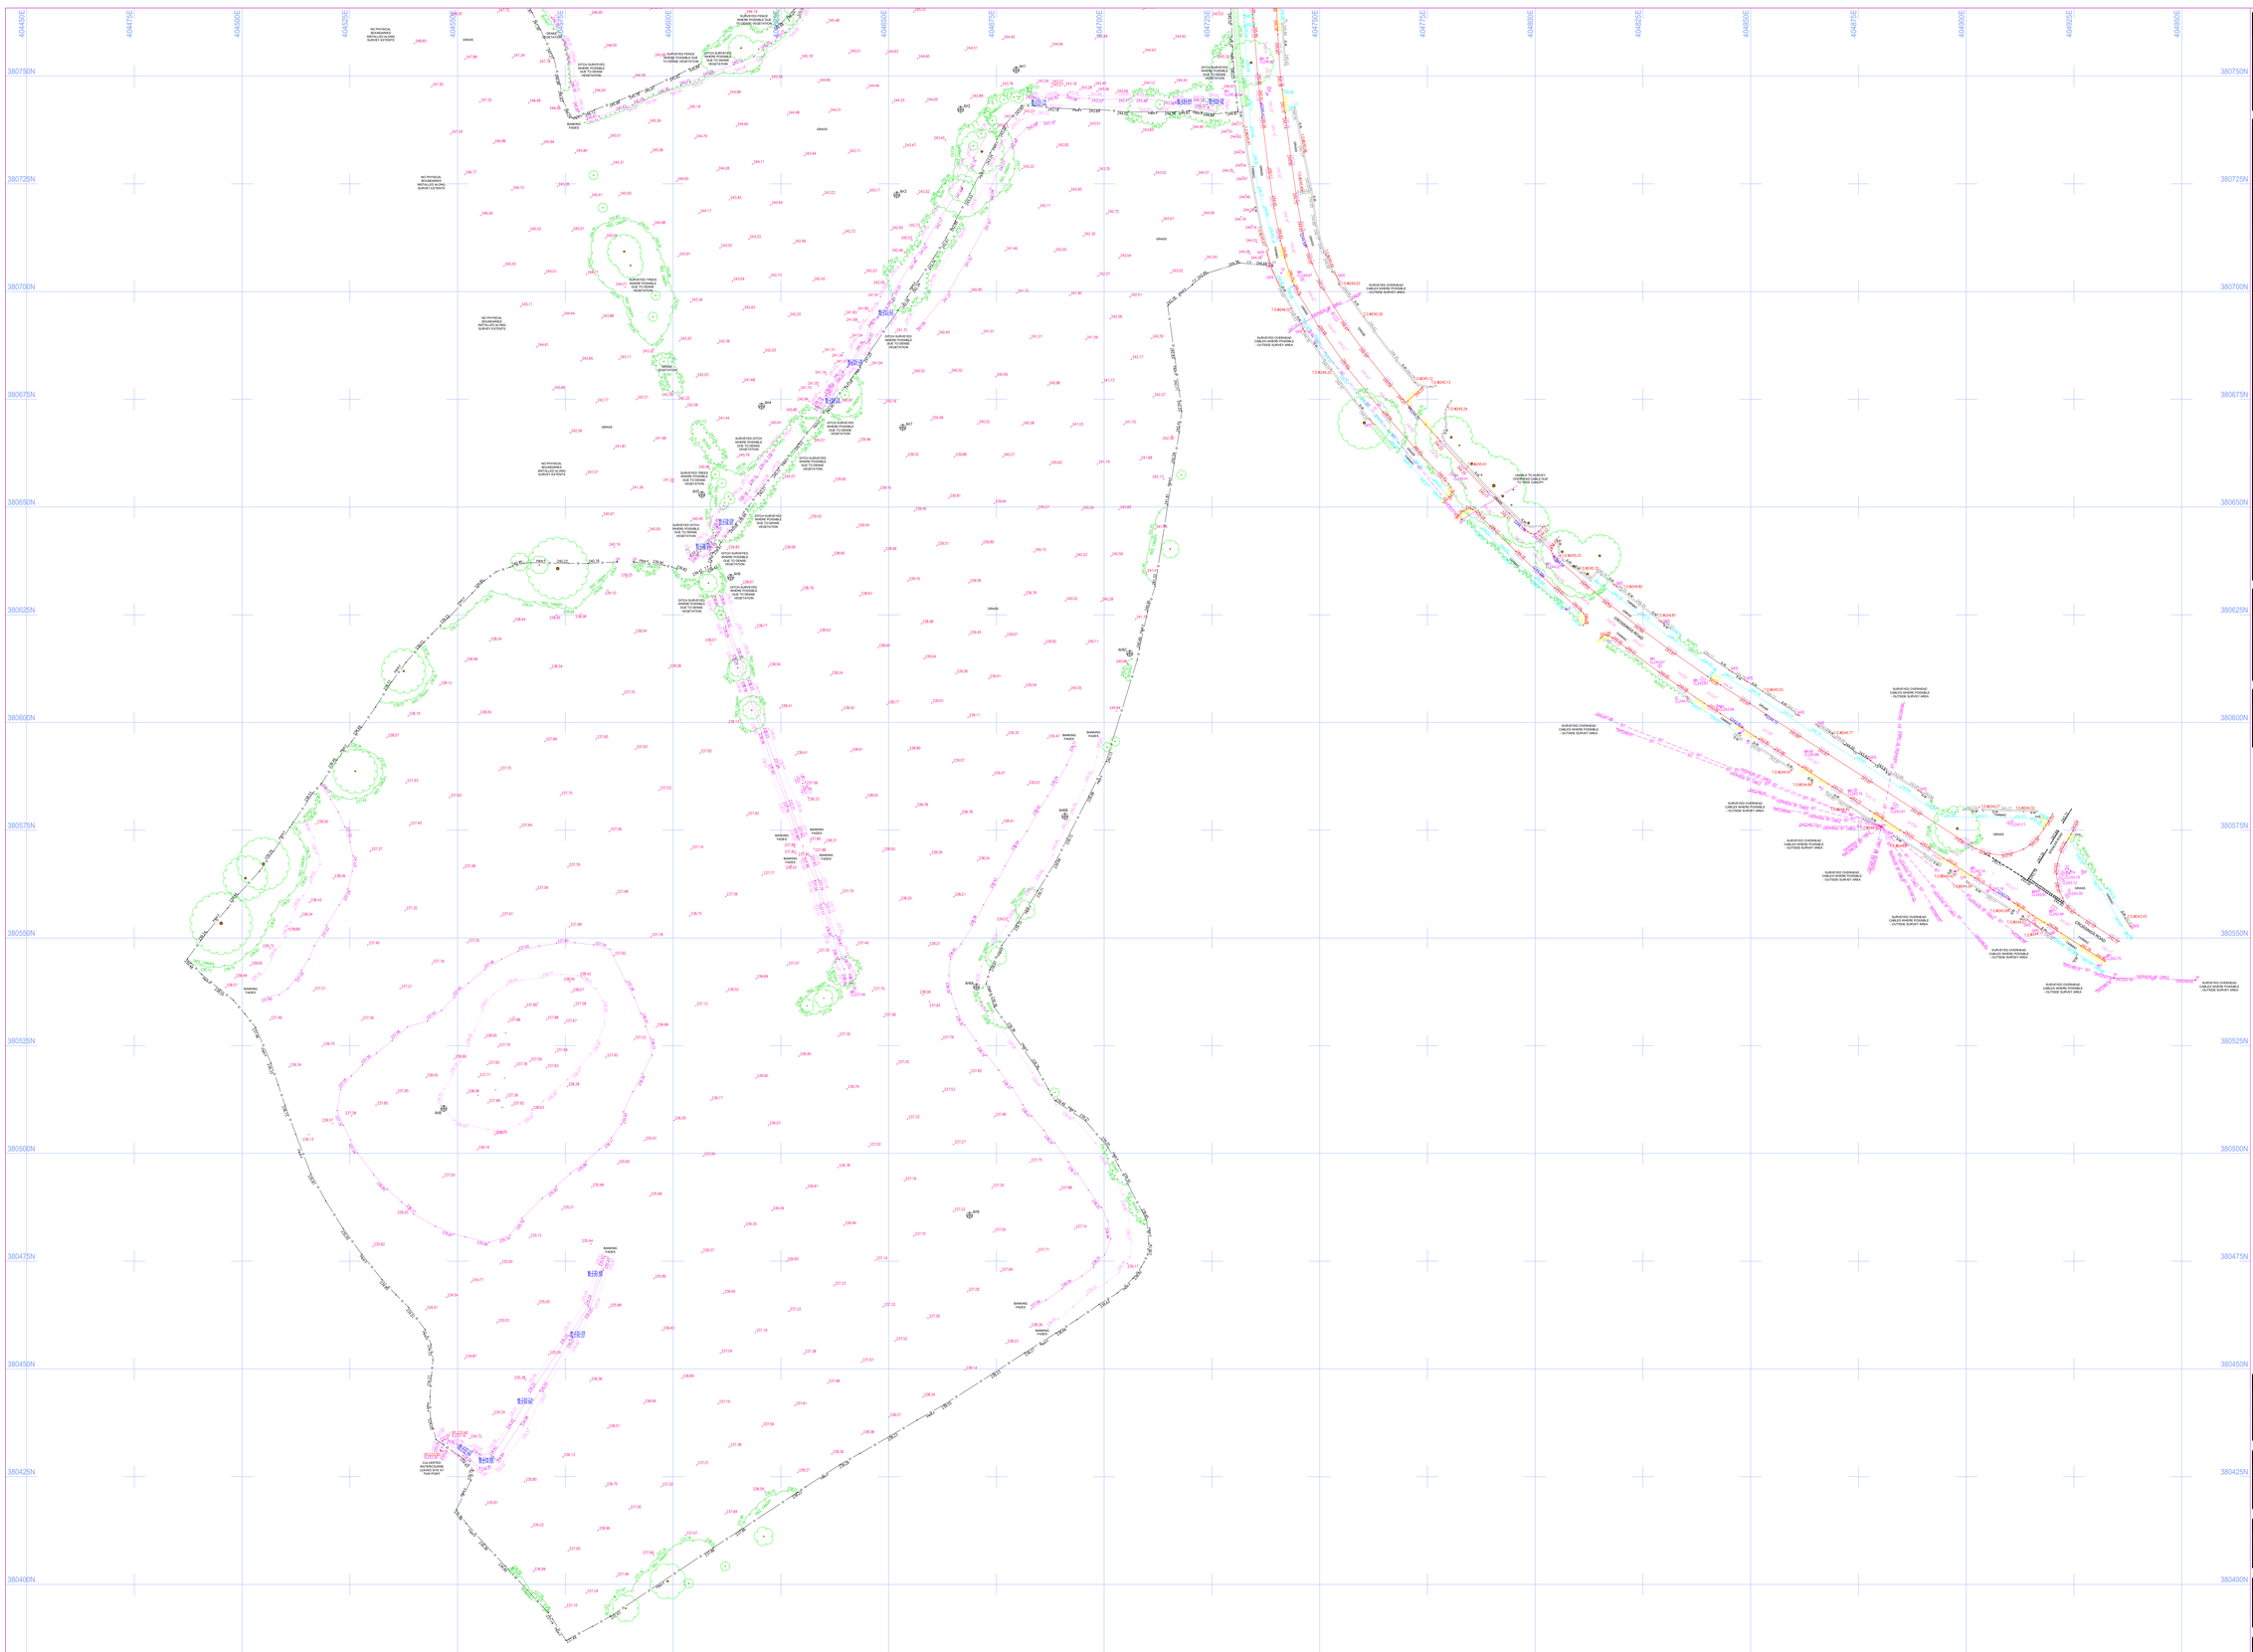

© SurveyEng Limited 2024
Reproduction in whole or in part by any means is prohibited without the prior permission of SurveyEng Limited.

DESCRIPTION	REV	DATE	DRWN	APPR
-	-	-	-	-

SurveyEng Ltd
Land Surveyors & Engineers
14 GREEN MILL
WESTHOUGHTON
BOLTON
BL5 3QF
TEL/FAX: 0800 772 3040
MOB: 07850069993
info@surveyeng.co.uk

CLIENT
BARRATT HOMES

PROJECT TITLE
CROSSINGS ROAD,
CHAPEL EN LE FRITH

DRAWING DETAIL
TOPOGRAPHICAL LAND SURVEY
SHEET 2 OF 2

PROJECT ENGINEER	AH	DATE	20.12.2024
DRAWN	MP	SCALE	1:500@A0

DRAWING NUMBER	REVISION
BH.TS.46	-