


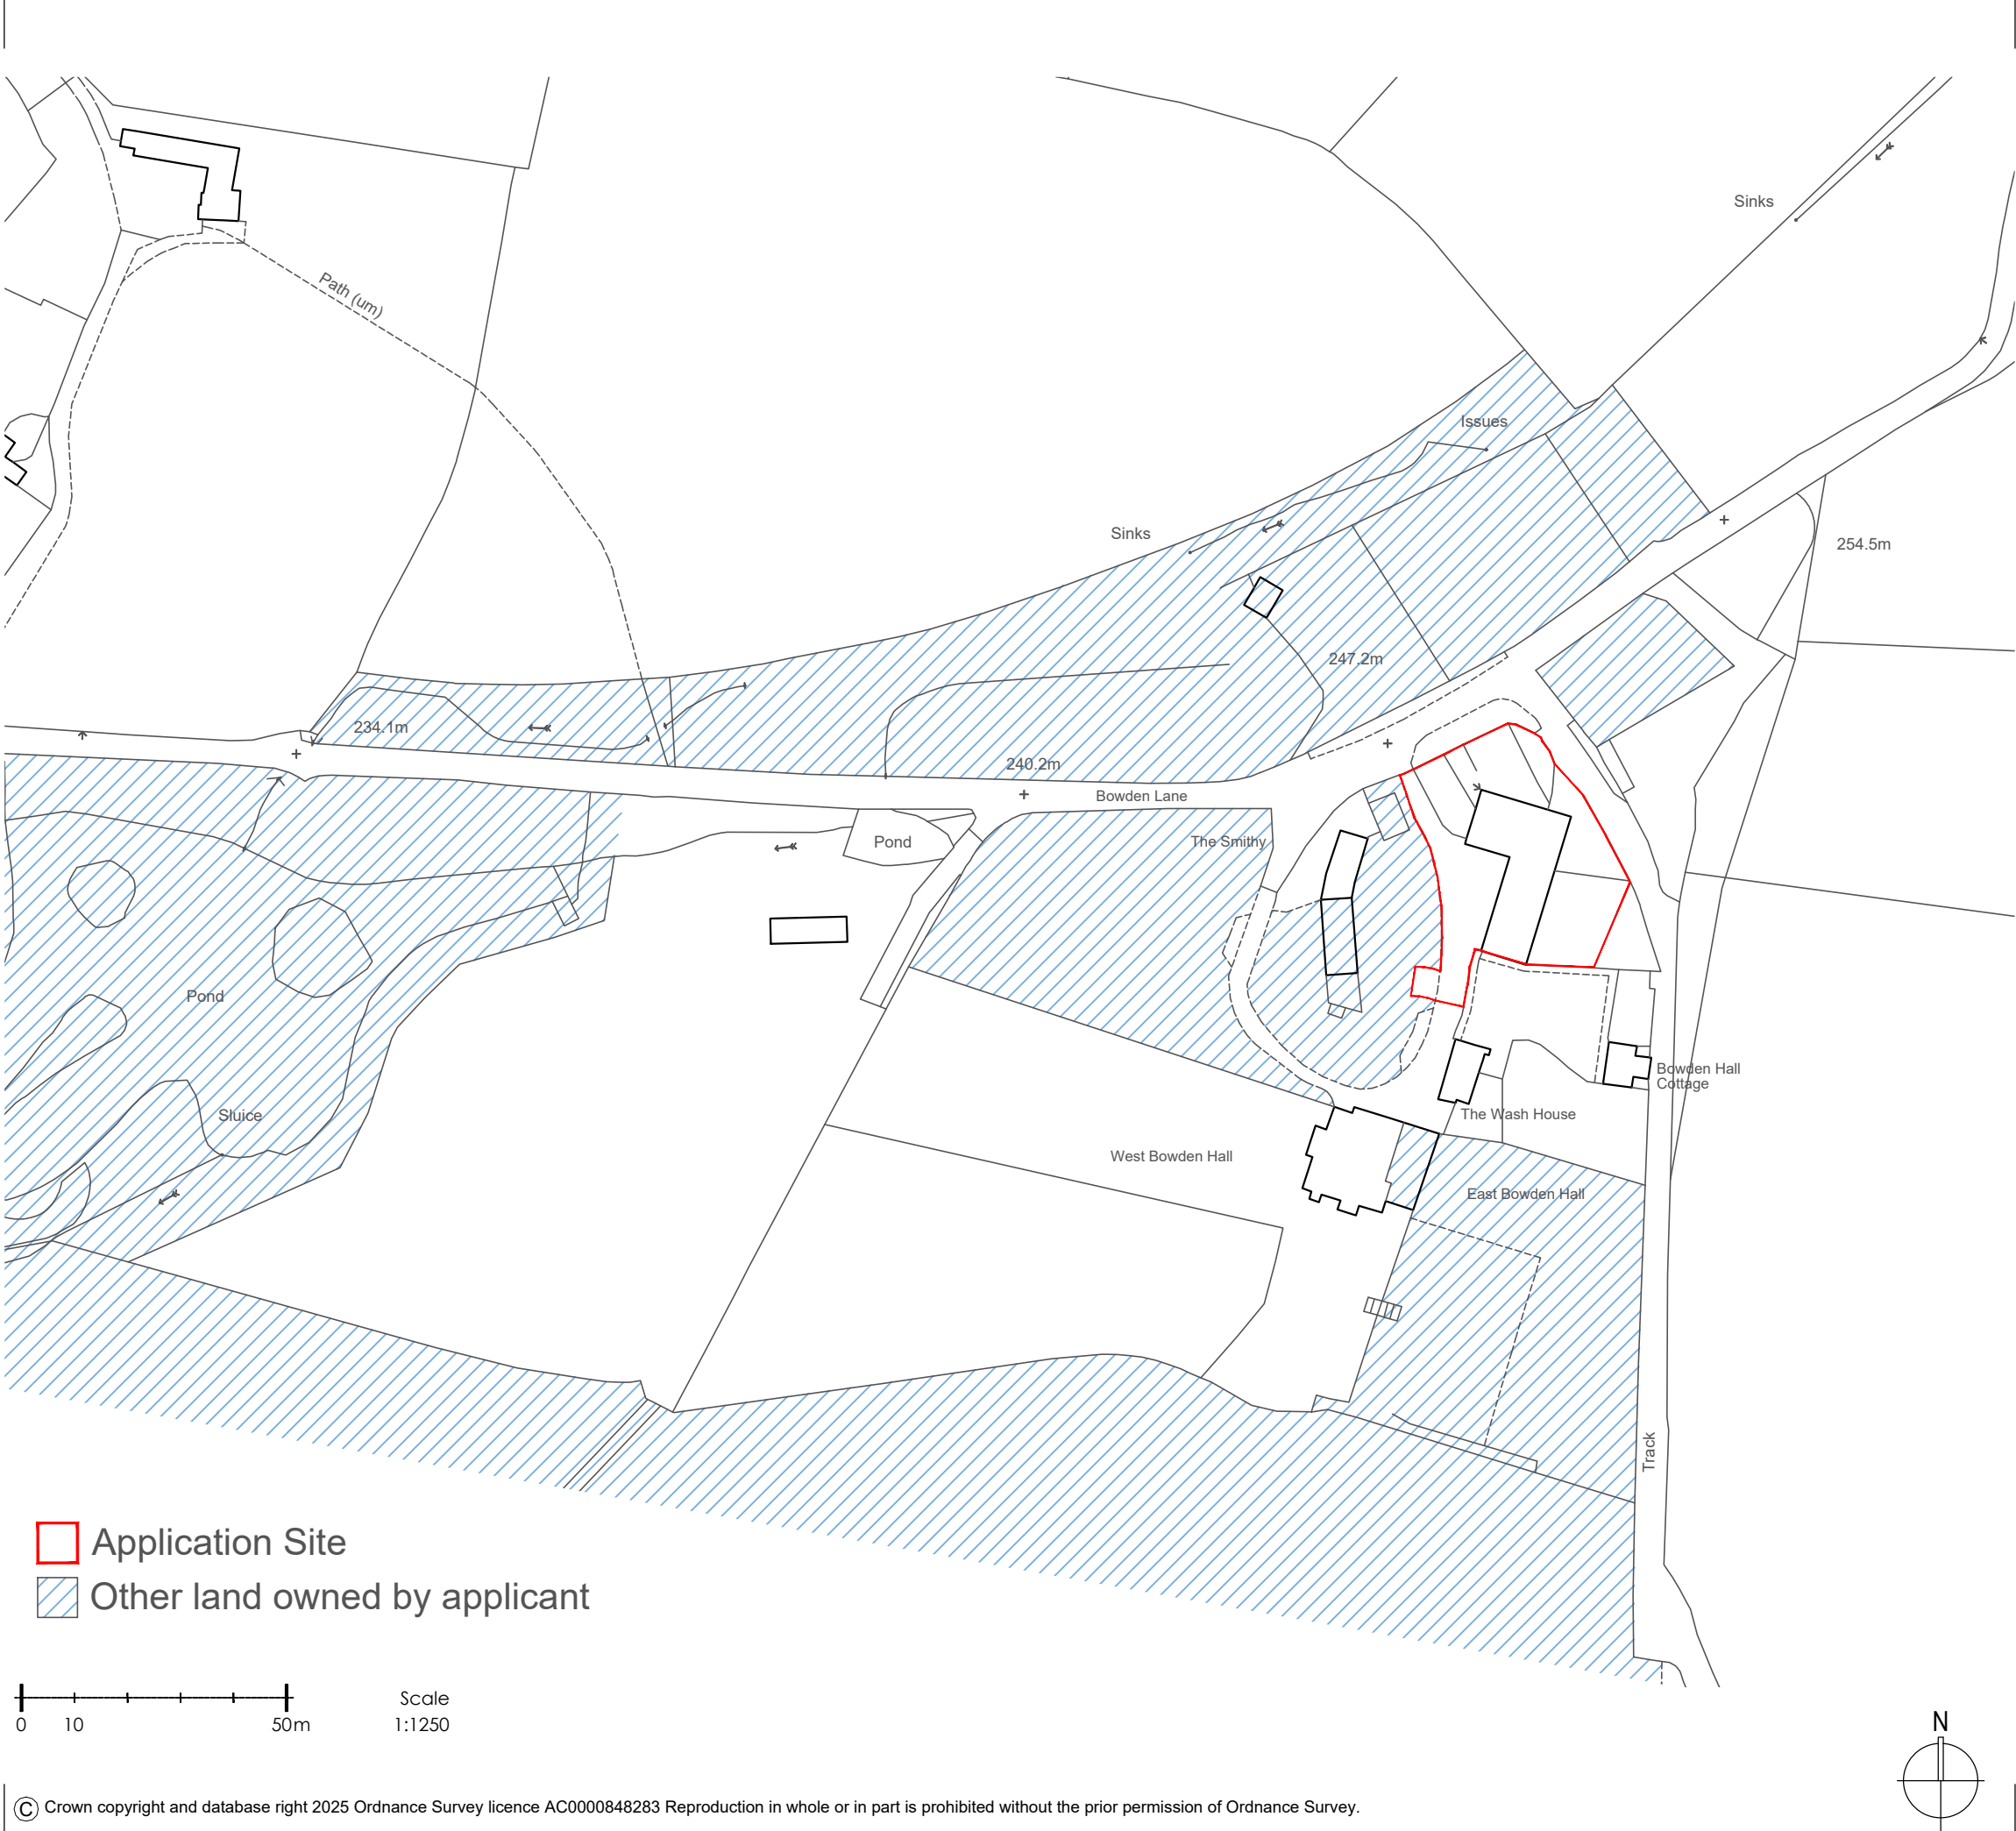

rev	date	issued	description	
Newark Studio t: 01635 605100 Derby Studio t: 01332 557557 Manchester Studio t: 0161 8261042			GUY TAYLOR ASSOCIATES NEWARK / MANCHESTER / DERBY	
A3			• All rights described in chapter IV of the copyright, designs and patents act 1988 have been generally asserted • Where any drawing is to be read in conjunction with another, including specialists, the two drawings shall be cross-checked and any discrepancies reported to the architect before the work is put in hand • All dimensions are in millimeters, all levels are in metres, unless shown otherwise • Any discrepancies in dimensions or details on or between these drawings/specifications should be drawn to the attention of the Guy Taylor Associates and or the engineer in writing for clarification • Drawing prepared solely for the use of client, as detailed in text box, and is not to be copied, lent or used by any third party without written permission	
Original Sheet Size				
STATUS				
Planning				
PROJECT				
Proposed Conversion of the Coach House Bowden Hall, Bowden Lane, Chapel en le Frith				
CLIENT				
Nigel Webb				
DRAWING TITLE				
Site Location Plan				
SCALE	DATE		DRAWN	CHK
1:1250 @ A3	Nov 2025		JF	PS
DRAWING NUMBER				REVISION
812.1495.1 (08)101				P01