


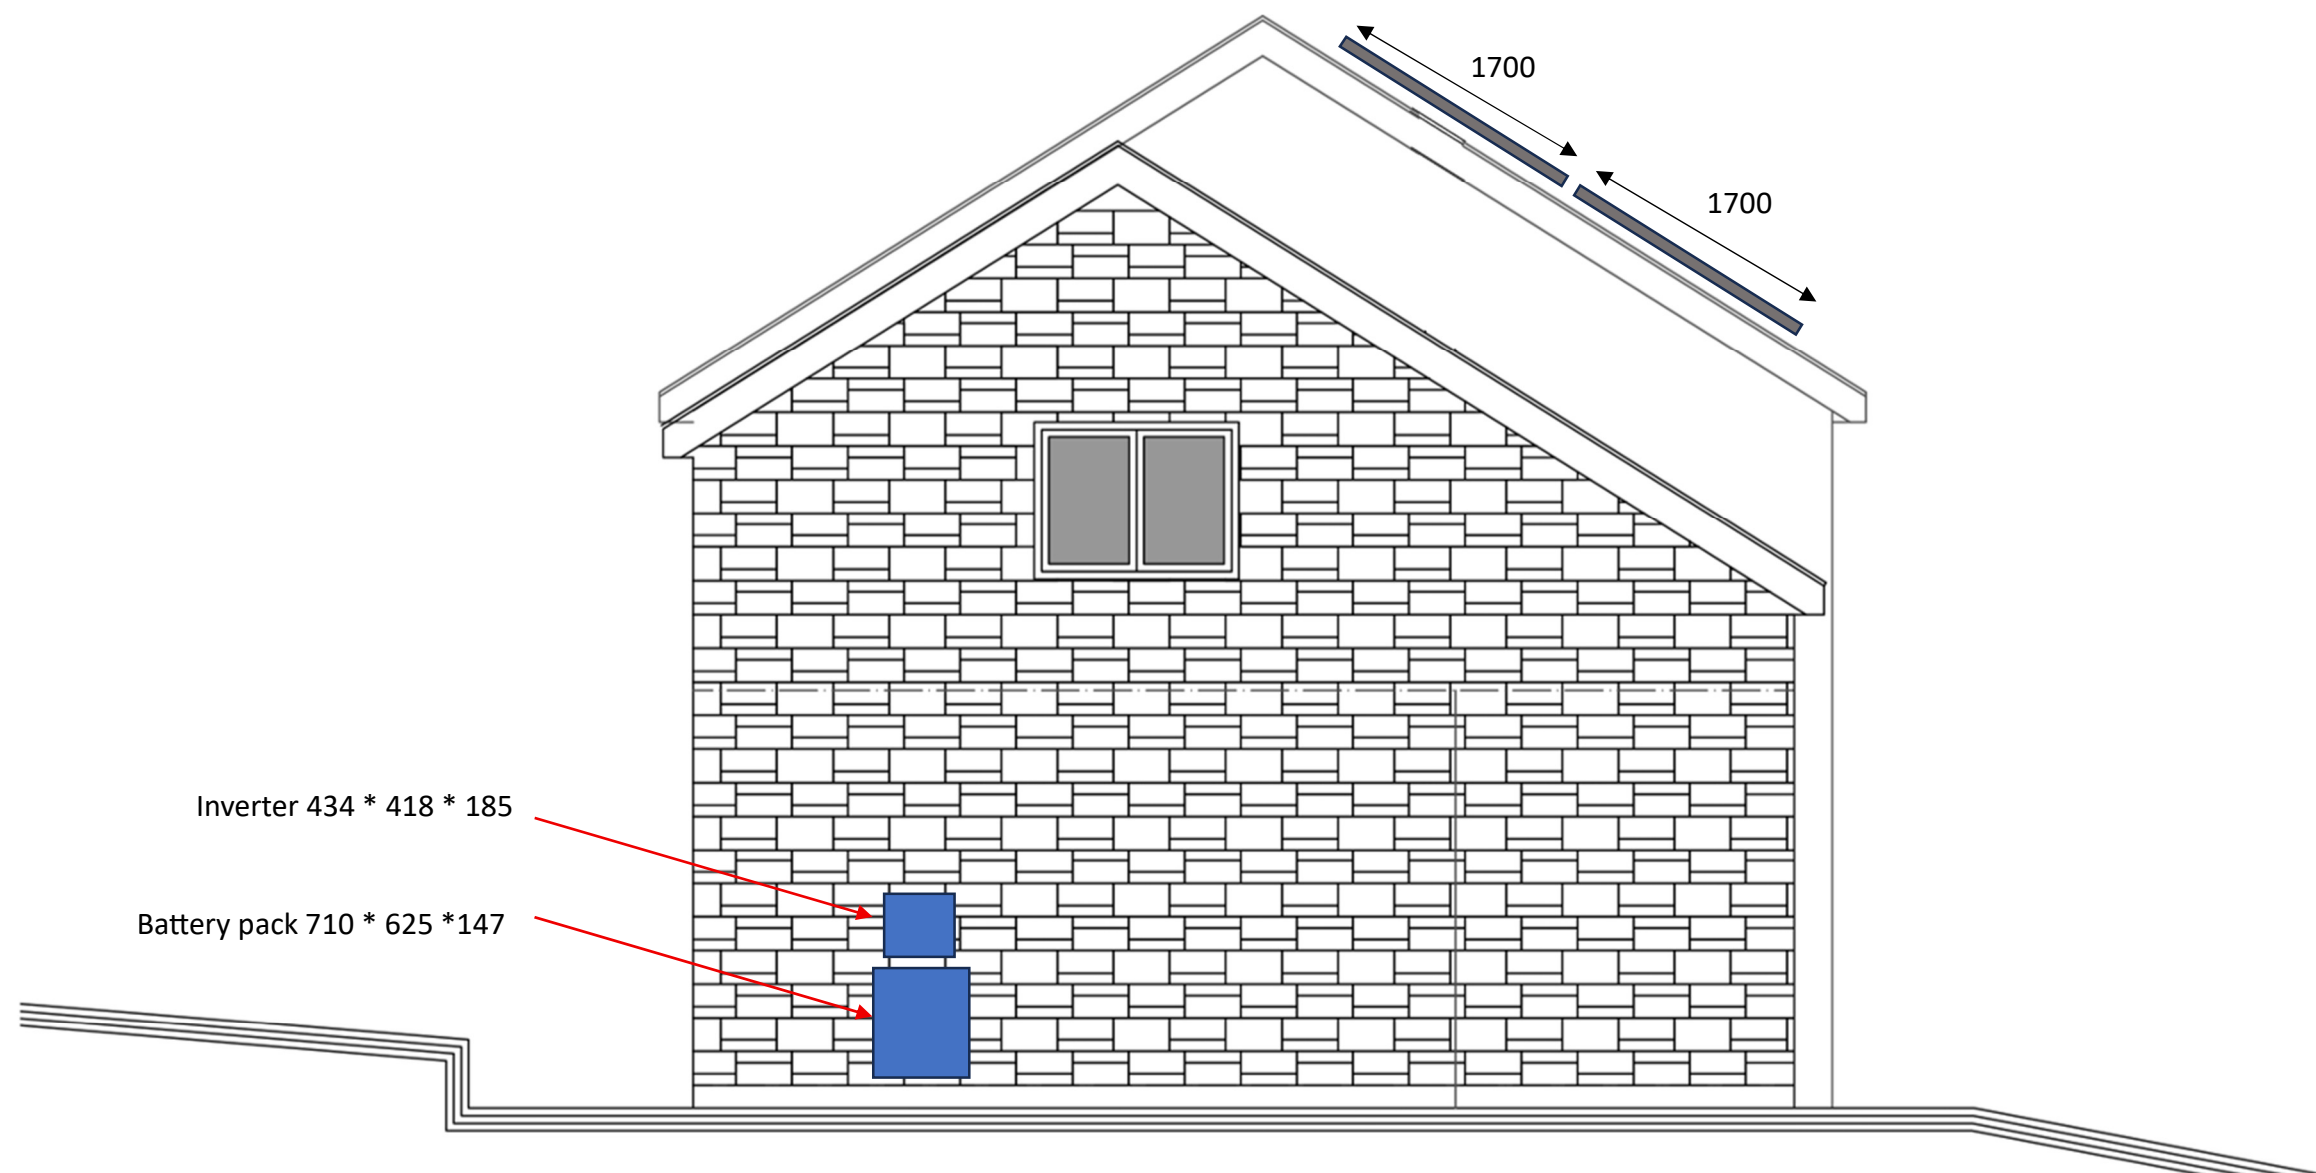

APPLICATION FOR 4A DEVONSHIRE ROAD, BUXTON - Proposed side, west-facing elevation.

Scale 1:50

Proposal – installation of 12 x PV solar panels and externally-located associated equipment, comprising:

Inverter measures 434 * 418 * 185 (W*H*D) mm – wall-mounted above battery

Battery pack measures 710 * 625 * 147 (W*H*D) mm – ground mounted

Solar panels (each) – 1100 * 1700 * 35 (W*H*D) mm – surface (frame) mounted solar panels