




PROPOSED GROUND FLOOR 1:50

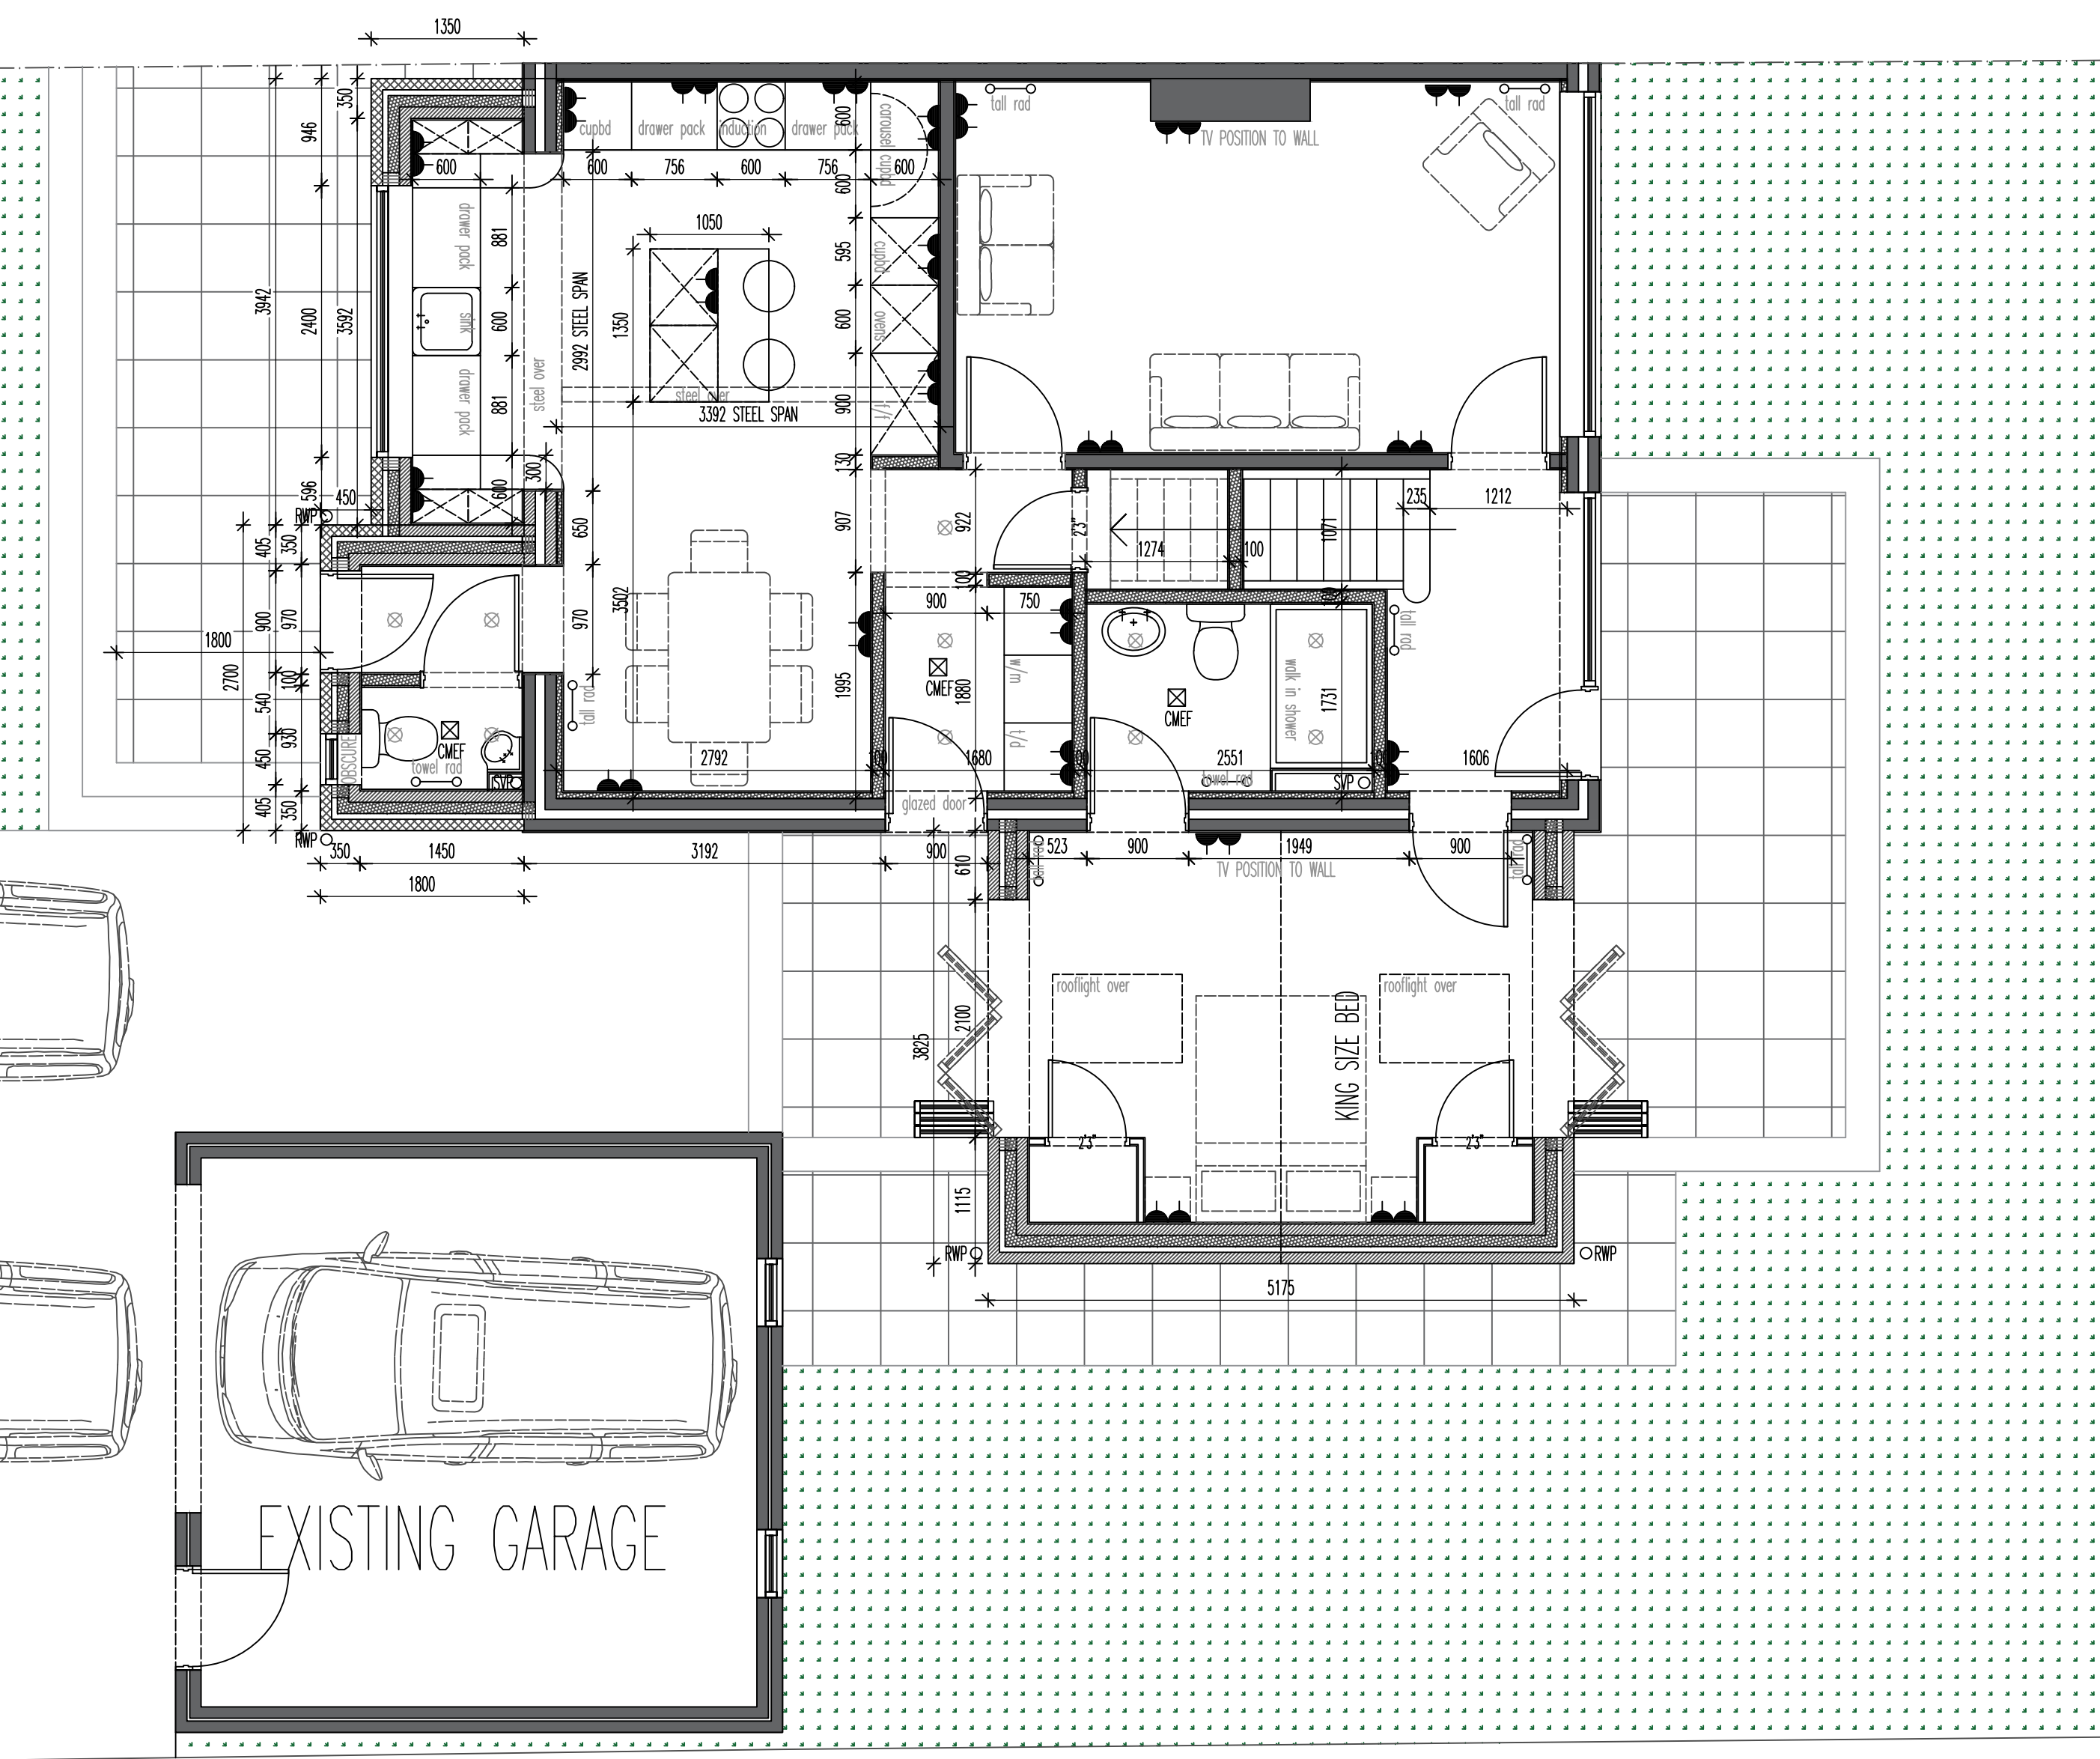


PROPOSED ROAD ELEVATION 1:50

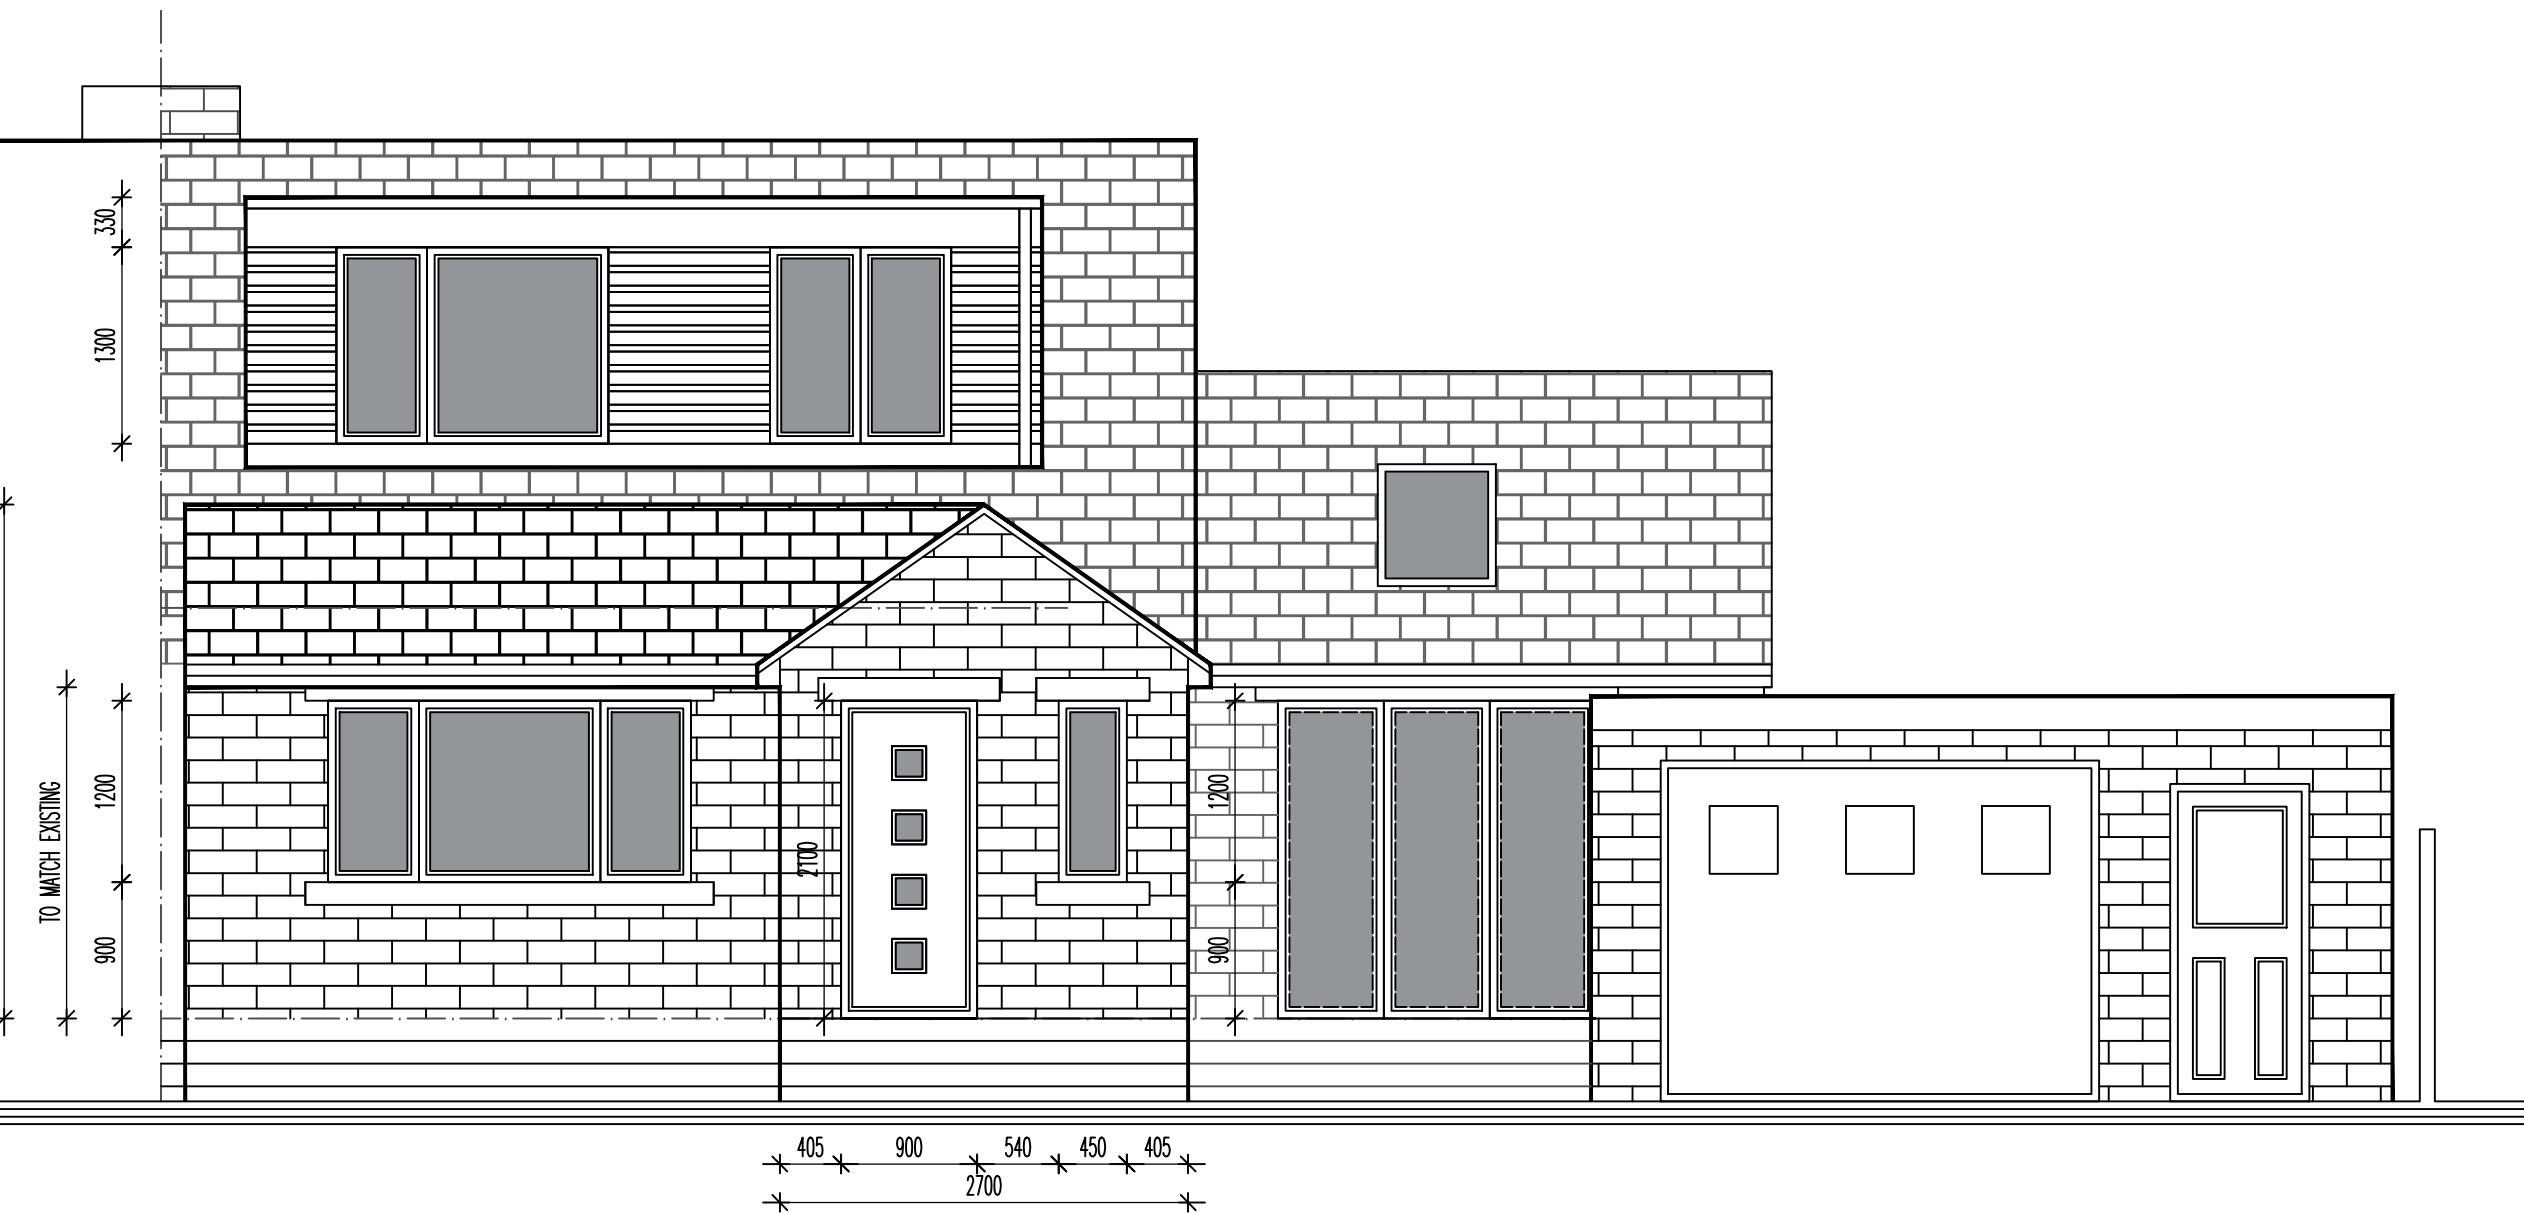

PROPOSED FIRST FLOOR 1:50

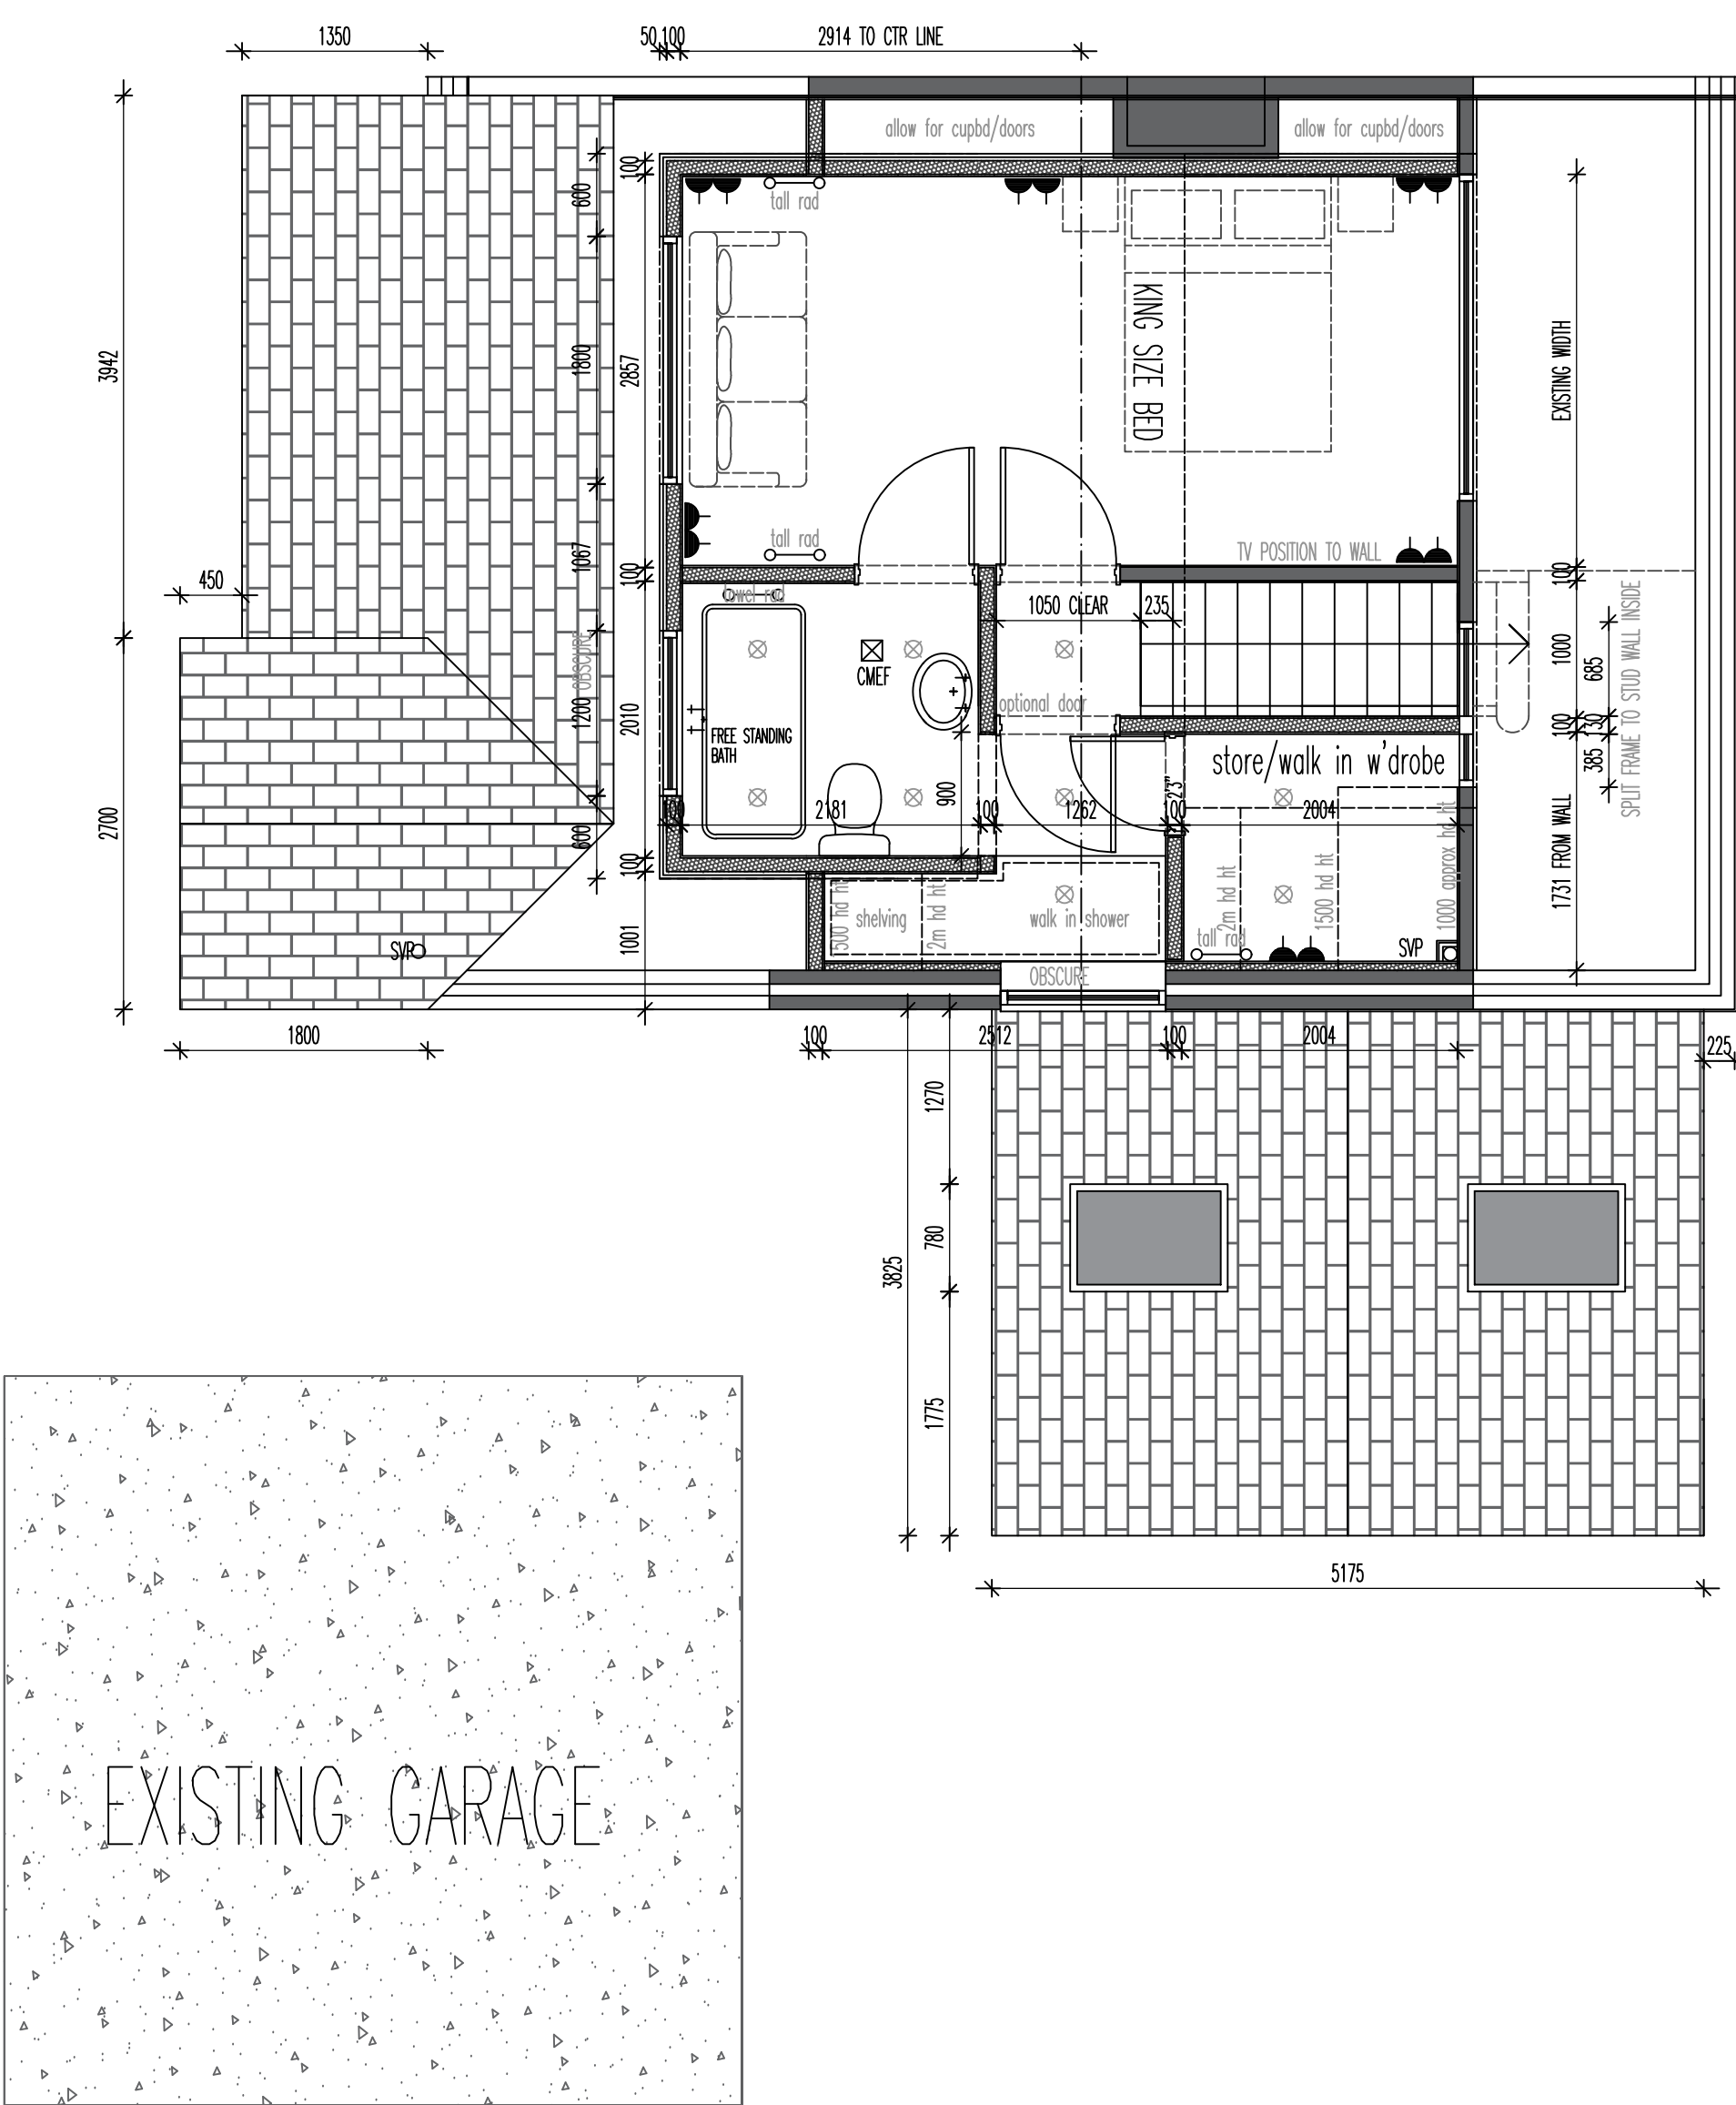

PROPOSED GARDEN ELEVATION 1:50

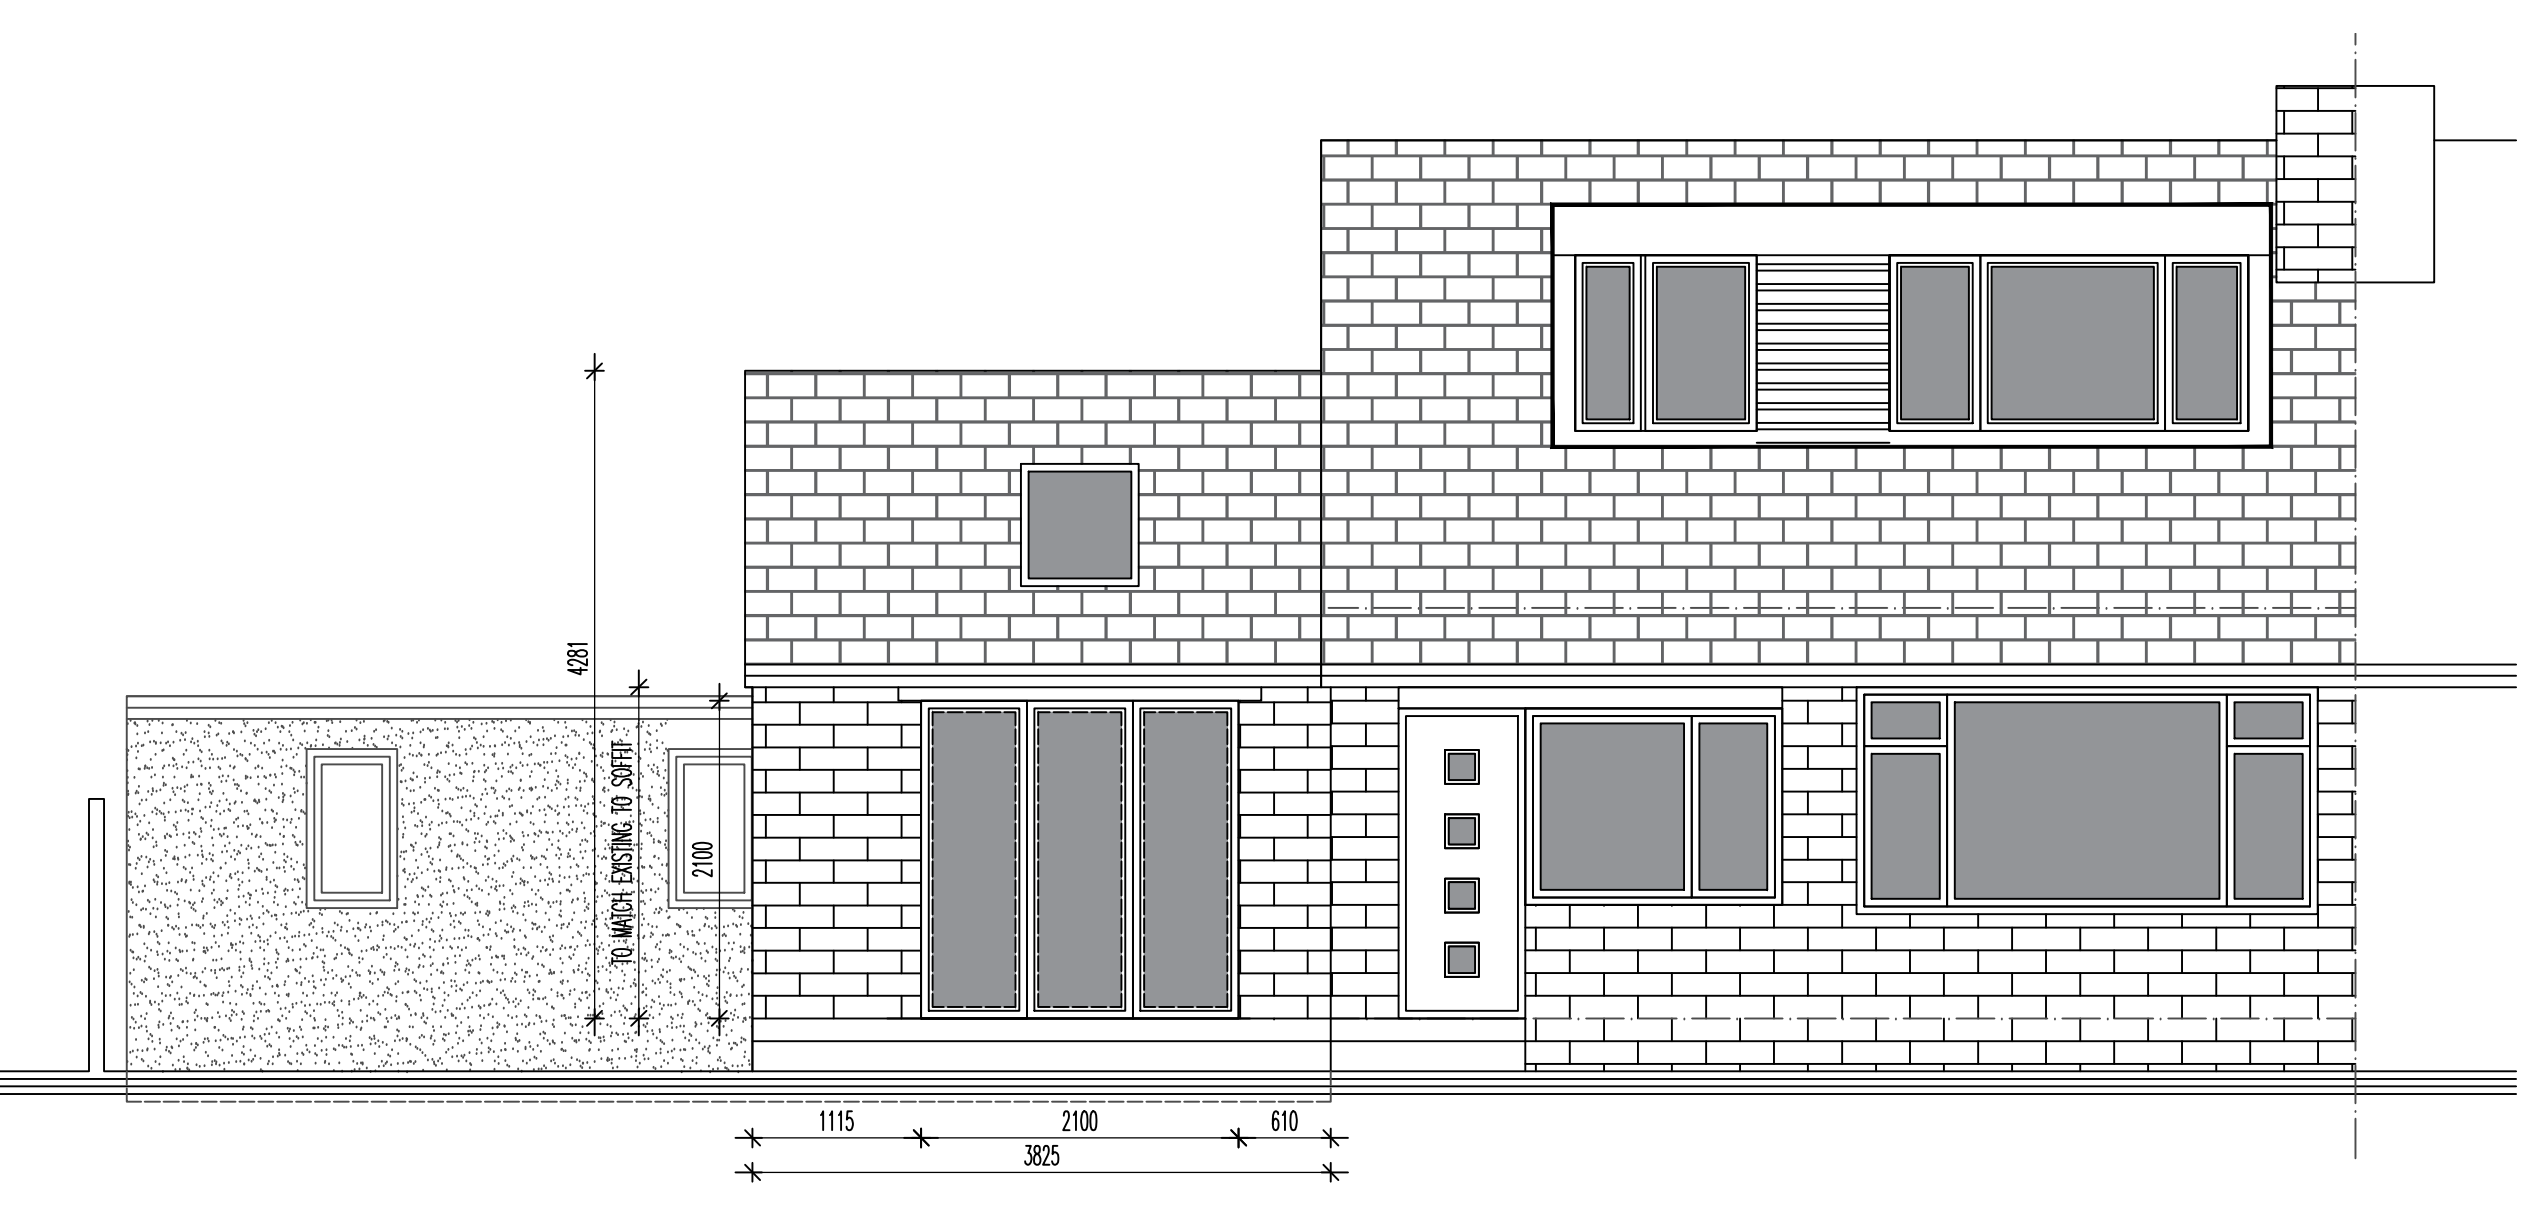

PROPOSED DRAWINGS 1:50
8 NEARWELL CLOSE

REVISIONS:
8 NEARWELL CLOSE

CHAPEL EN LE FRITH

SCALE: 1:50
DATE: AUG'25 DRAWN: AJS CHECKED: AJS

©THIS DRAWING AND THE BUILDING WORKS DEPICTED ARE THE COPYRIGHT OF AJS ARCHITECTURE AND MAY NOT BE REPRODUCED OR AMENDED EXCEPT BY WRITTEN PERMISSION. NO LIABILITY WILL BE ACCEPTED FOR AMENDMENTS MADE BY OTHER PERSONS.

A.J.S ARCHITECTURE
32 carr road,
buxton,
derbyshire,
sk17 6wf.
h: 01298 26062
m: 07794 400237

DRAWING No: PROPOSED 01

B REGS COMPLIANT